

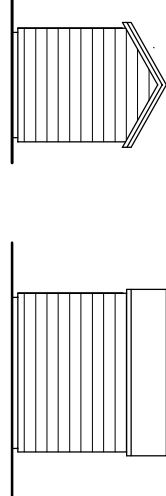


NOTES

DO NOT SCALE OFF THIS DRAWING. EXCEPT FOR PLANNING PURPOSES.
CHECK ALL DIMENSIONS ON SITE BEFORE ANY WORK IS
COMMENCED.
ALL GOODS MATERIALS AND WORKMANSHIP MUST CONFORM
WITH CURRENT BUILDING REGULATIONS, BRITISH
STANDARDS AND CODES OF PRACTICE.
COPYRIGHT OF THIS DRAWING IS RETAINED BY THE
ARCHITECT AND IT MUST NOT BE REPRODUCED WITHOUT
WRITTEN CONSENT.

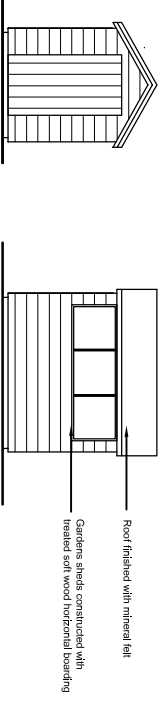

Elevations

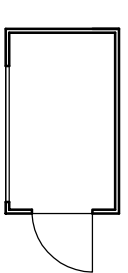

Plan

Cycle store detail
Scale 1:100 @ A1

--	--	--

A May 18 GM Planning issue

REV DATE BY AMENDMENT



folkes
architects


THE DESIGN STUDIO
34 High Street
Holkham, Norfolk
NR21 3JG
01263 88829
info@folkesarchitects.co.uk

CLIENT
Oliver Designer Homes

JOB TITLE
Proposed residential development
on site adjacent to
No1 Holkham Cottages, Yapton

DRAWING TITLE
Proposed Site Plan
Location and Block Plans

DATE	SCALE	DRAWN BY	CHECKED BY
May 2018	as shown	GIM	
JOB NO.	DRAWING NO.	REVISION	
18015	2.01	A	

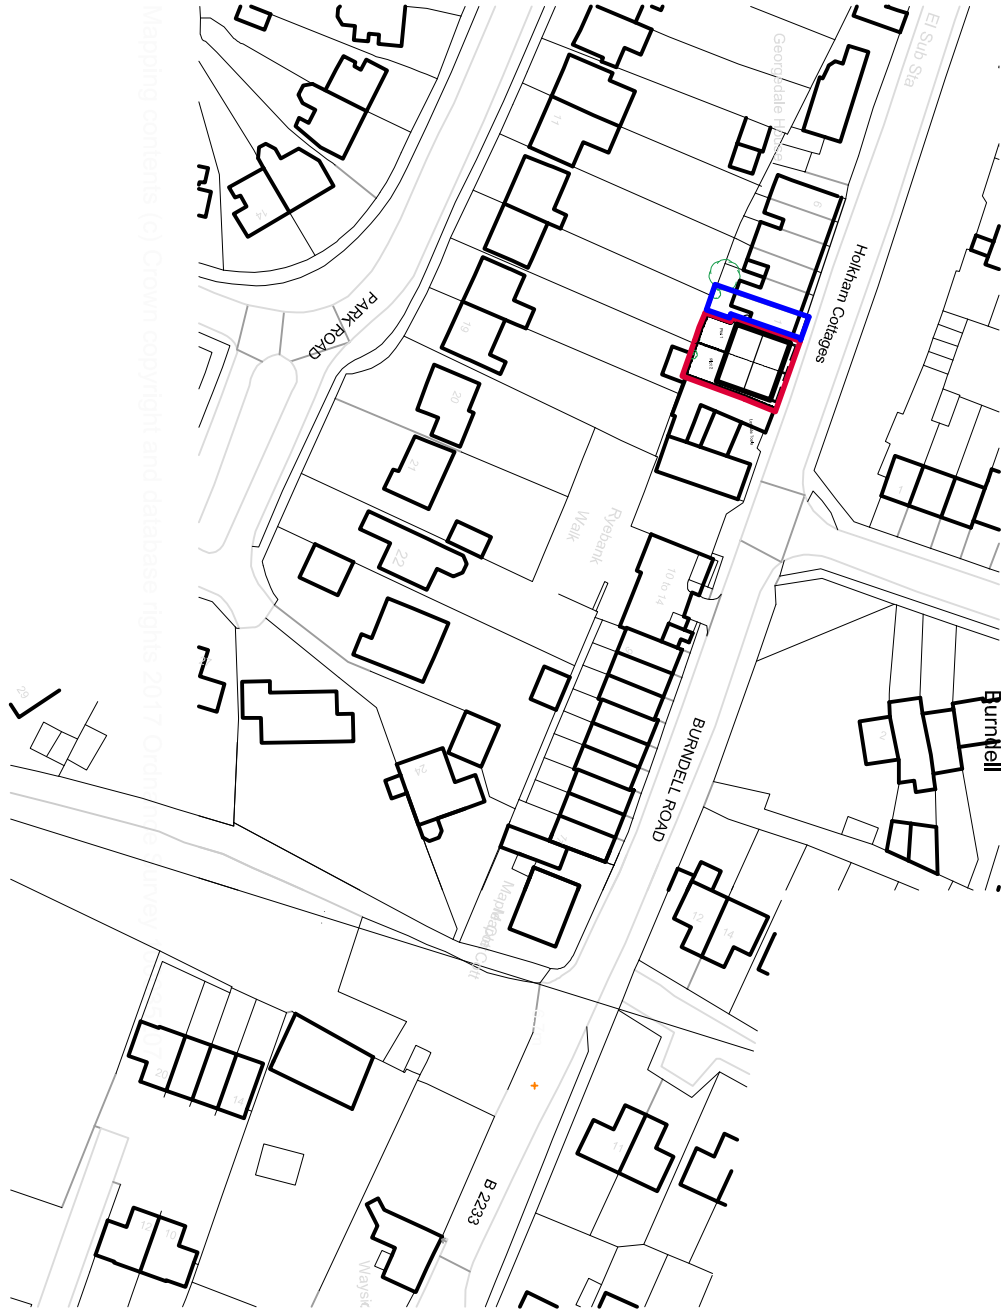


Location Plan

Scale 1:1250 @ A1



Block Plan

Scale 1:500 @ A1

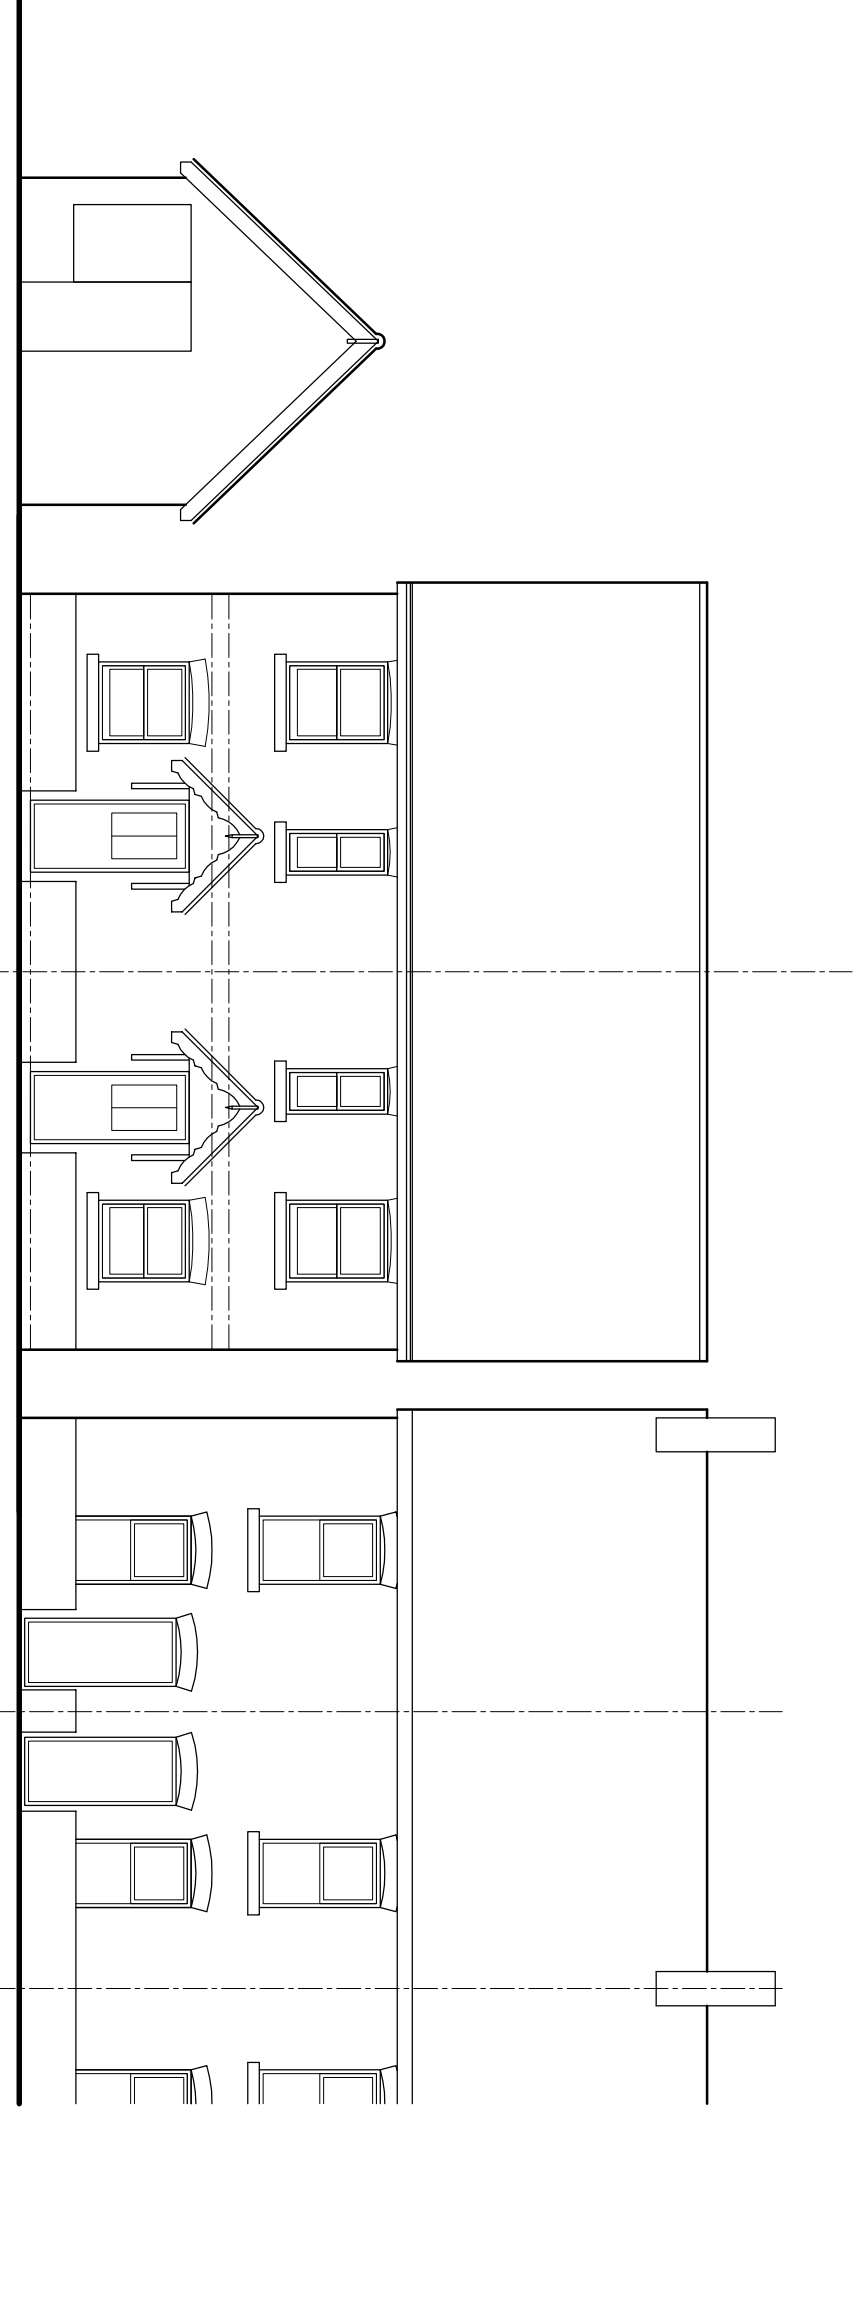


Leeside Tools

Proposed development

Holkham Cottages

Street Elevations

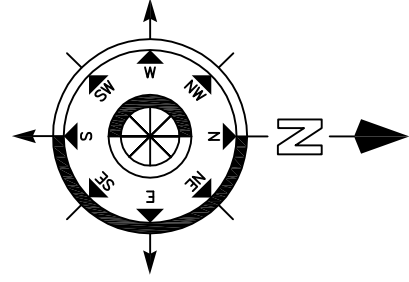

Burnell Road

Holkham Cottages

No 1

Access to rear of
No 1 & 2 and plot 1
to be relocated

New 750mm high
flint and brick wall

Access to rear of
plot 2

Leeside Tools

Boundary

Plot 1

Plot 2

Bin storage for 2No
240 lt. wheeled bins

1.8m high closes boarded
fences between rear
gardens

Timber garden sheds
providing cycle store

Site Plan

Scale - 1:100 @ A1

