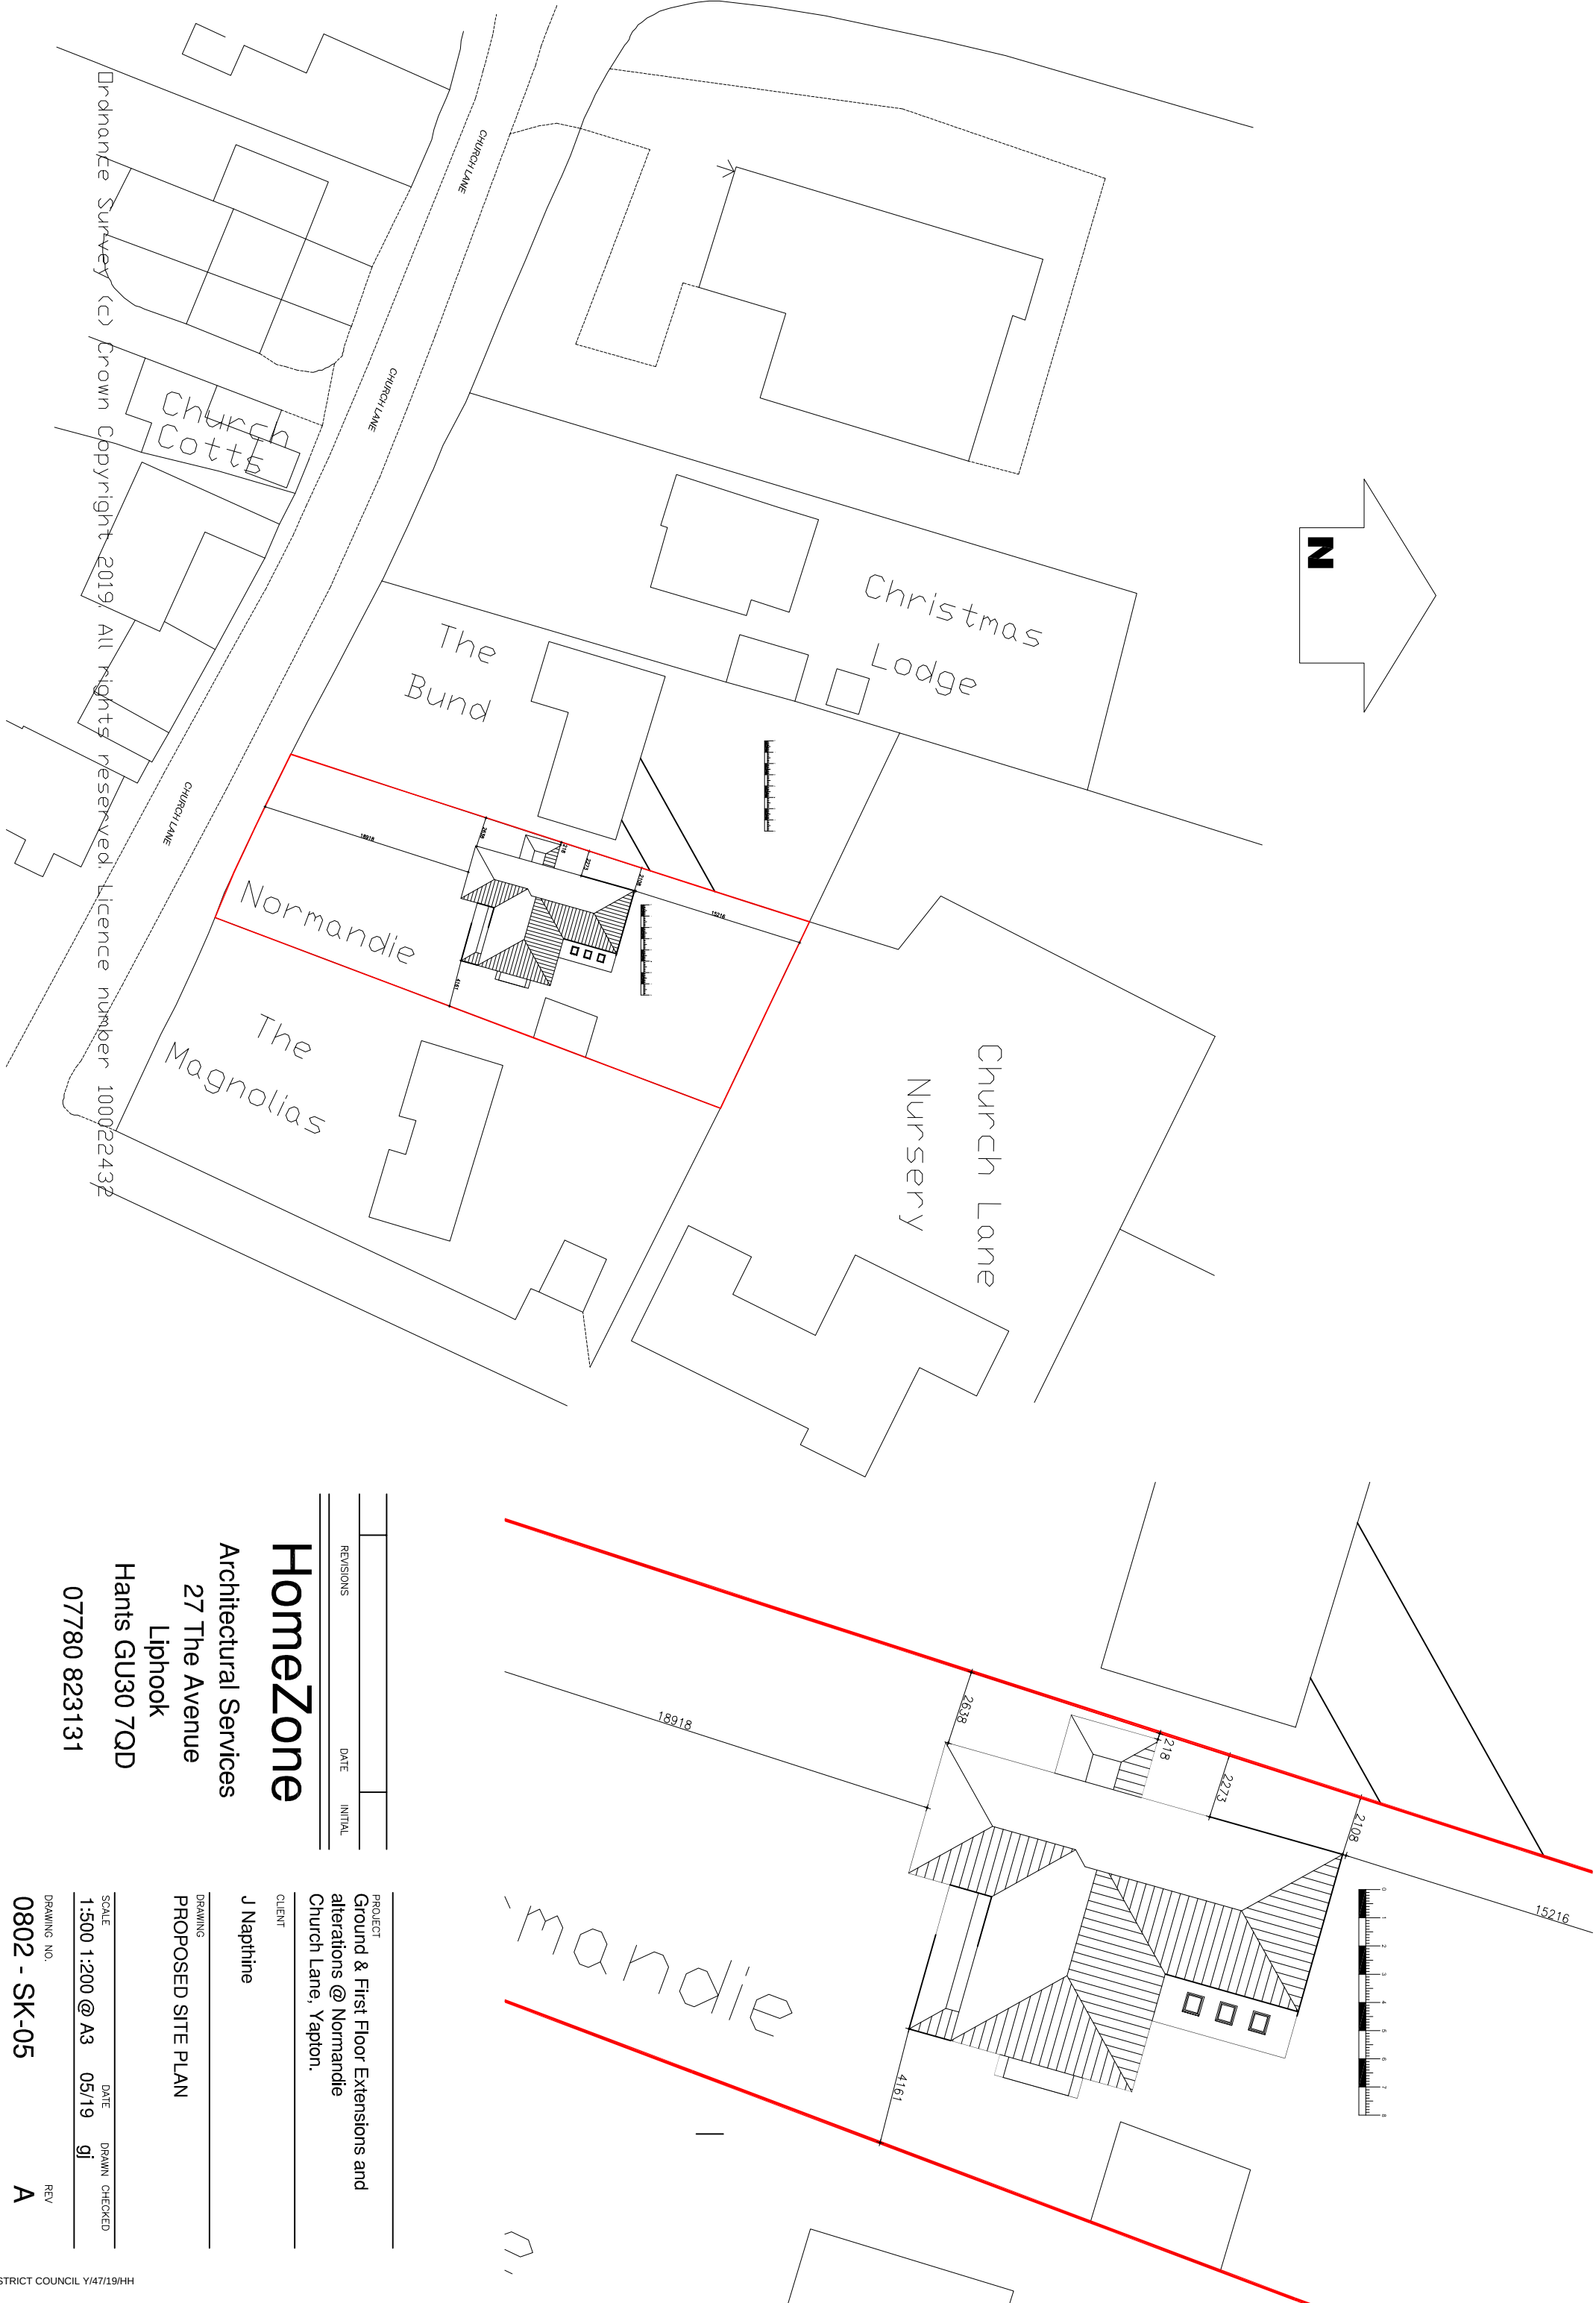


REVISIONS	DATE	INITIAL

HomeZone

Architectural Services

27 The Avenue

Liphook

Hants GU30 7QD

07780 823131

PROJECT
Ground & First Floor Extensions and alterations @ Normandie

Church Lane, Yapton.

CLIENT

J Napthine

DRAWING

PROPOSED SITE PLAN

SCALE	DATE	DRAWN	CHECKED
1:500 1:200 @ A3	05/19	gj	

DRAWING NO.

0802 - SK-05

REV

A

CAD NO. C:\ACTION\HZ\0801\DRAWINGS