




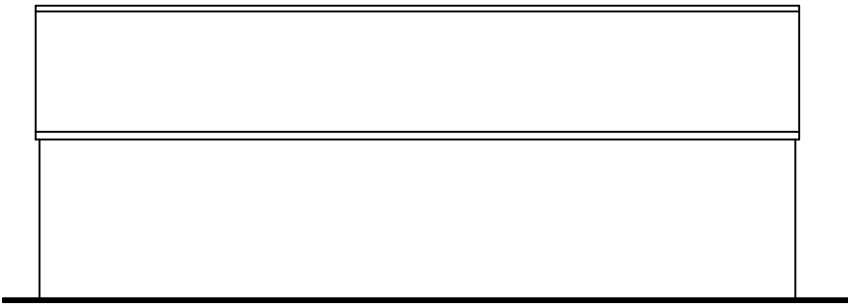


EXISTING NORTH ELEVATION 1:100

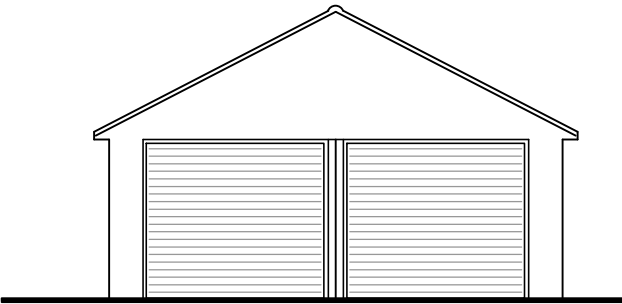


EXISTING WEST ELEVATION 1:100

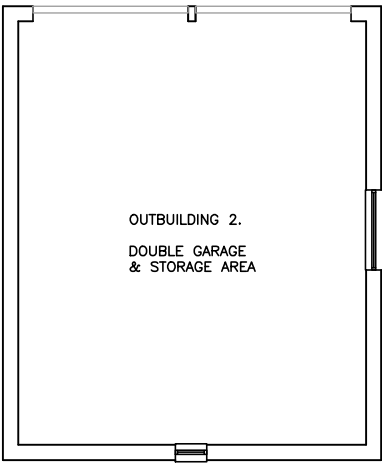

EXISTING GROUND FLOOR PLAN 1:100

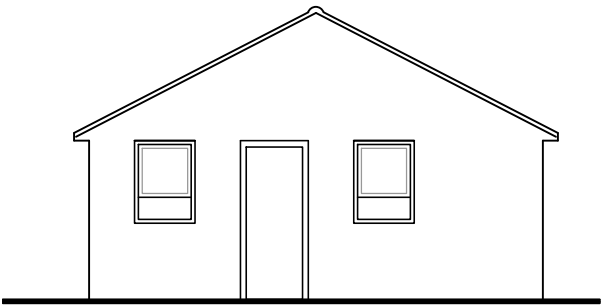

EXISTING EAST ELEVATION 1:100

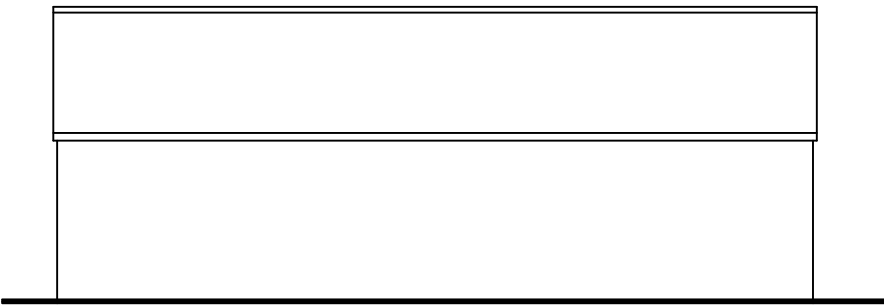


EXISTING SOUTH ELEVATION 1:100




EXISTING NORTH ELEVATION 1:100




EXISTING WEST ELEVATION 1:100

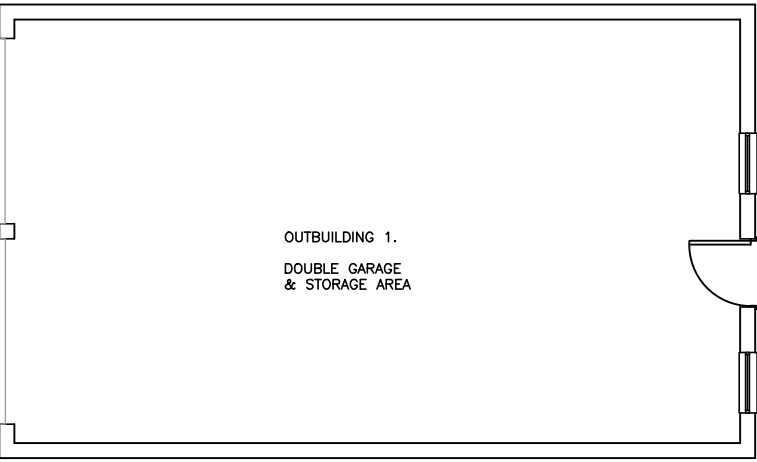

EXISTING GROUND FLOOR PLAN 1:100

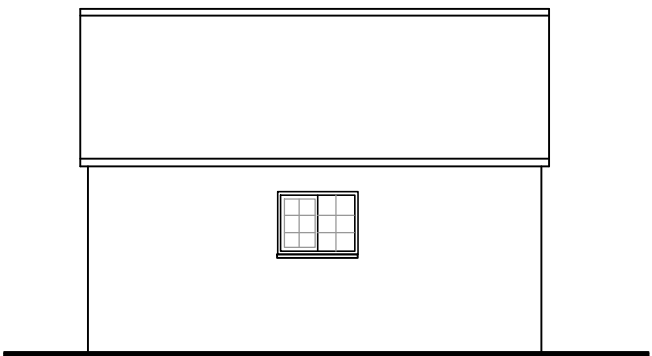

EXISTING SOUTH ELEVATION 1:100

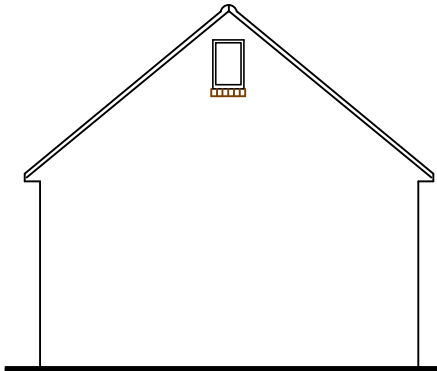

EXISTING EAST ELEVATION 1:100

AMdesign

ARCHITECTURE DESIGN DEVELOPMENT
Leeza Aldis-Hobbs ARB RIBA SPAB

Mob: 07756 329400
e-mail: leeza@amdesignltd.co.uk

PROJECT
**CHESSELS
HOE LANE
FLANSHAM
PO22 8NW**
PROJECT STAGE
PLANNING

DRAWING
EXISTING PLANS

DRAWING No
302/02

SCALE 1:100
DATE MAY 2020
DRAWN LA
CHECKED

LETTER	REVISION	DATE
This scheme is subject to town planning and all other necessary consents. All dimesions and levels to be checked on site. This drawing is to be read in conjunction with other relevant drawings and documents. Report all discrepancies to the Architect before work commences. AM Design is the trading name of AM Design Ltd © AM Design Ltd. All rights reserved.		

