




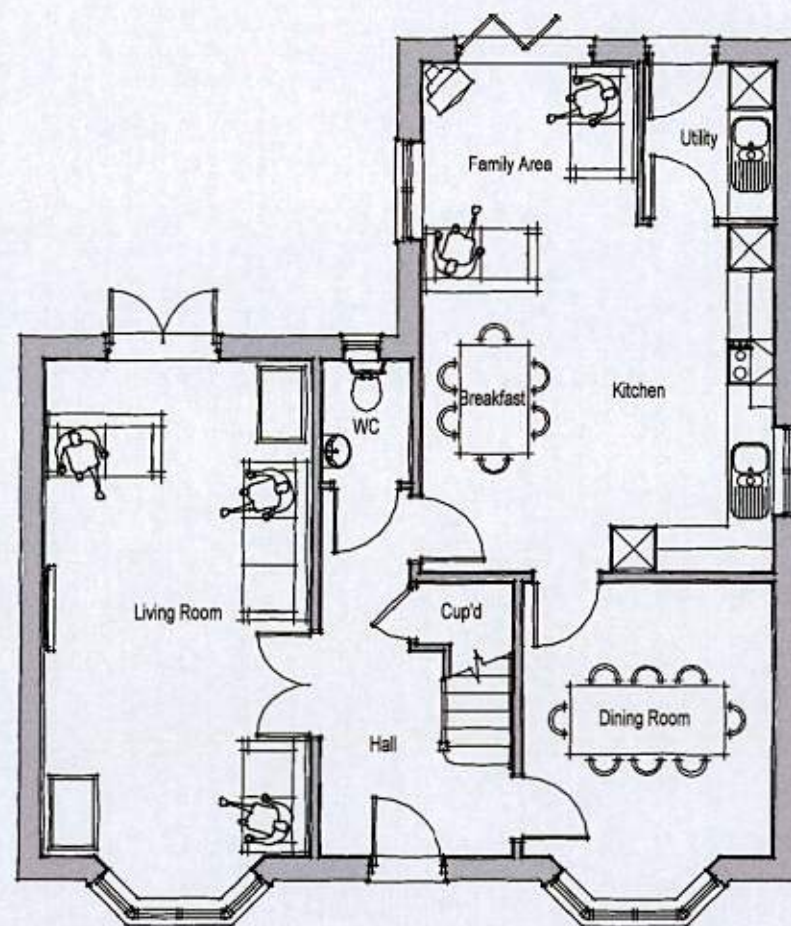

GROUND FLOOR PLAN

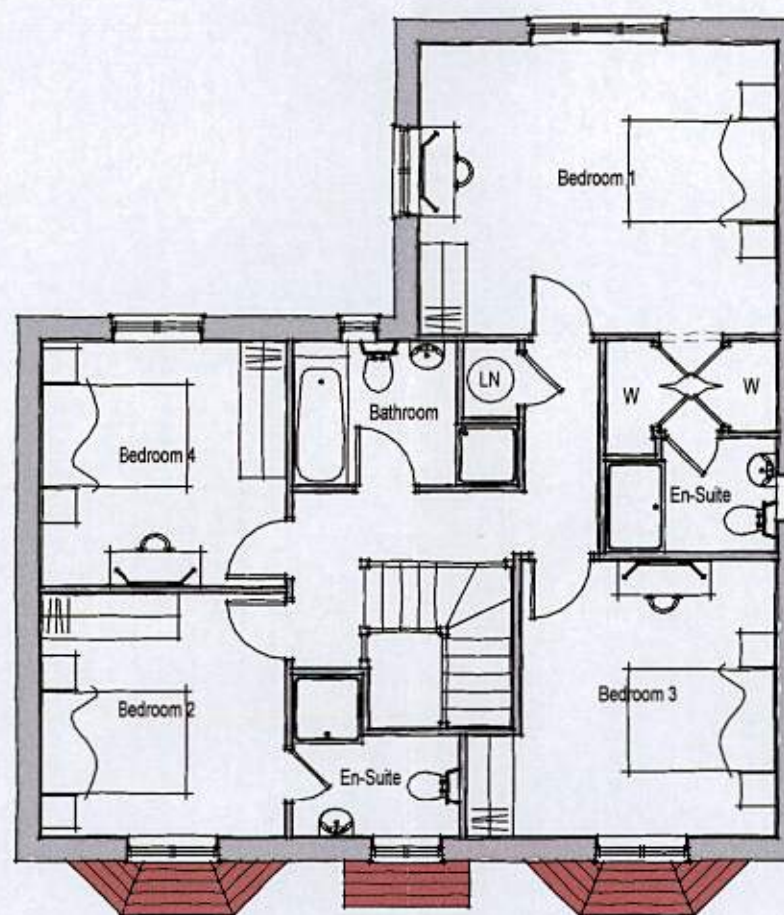

FIRST FLOOR PLAN

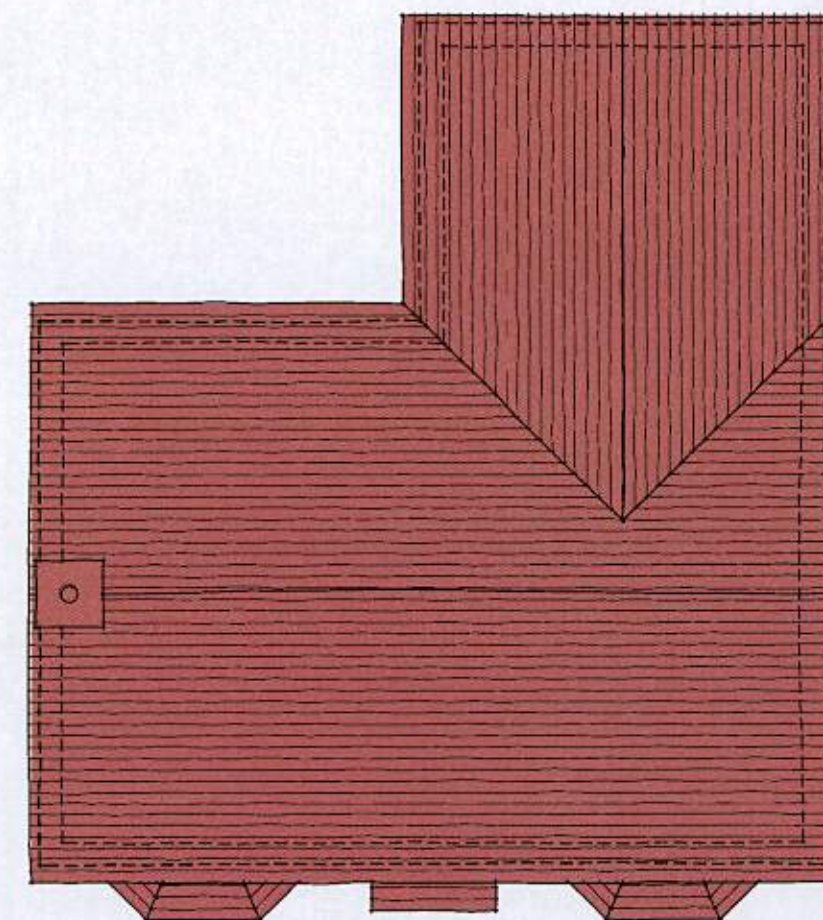

ROOF PLAN

TYPE 1779

Rev.	Date	Description	Drawn	Checked
Client		Scale 1:100 @ A3	Drawn MCN	Checked DGP
Project		CHARLES CHURCH		
Goodhew Close, Yapton, West Sussex.	Date May 13	File Type 1779		
Drawing Title Type 1779 Floor & Roof Plans	Drg.No. P1004.1779.01	Rev. -	Drawing Status PLANNING	



AAP Architecture Ltd, Unit A, Monument Business Centre, Monument Way East, Woking,
Surrey GU21 5LY. Tel: 01483 727345 Fax: 01483 727375
Web: www.aap-arc.co.uk E-mail: projects@aap-arc.co.uk

This drawing is the copyright of AAP Architecture Ltd.