




PLOT 18

PLOT 17

PLOT 16

Front North Elevation

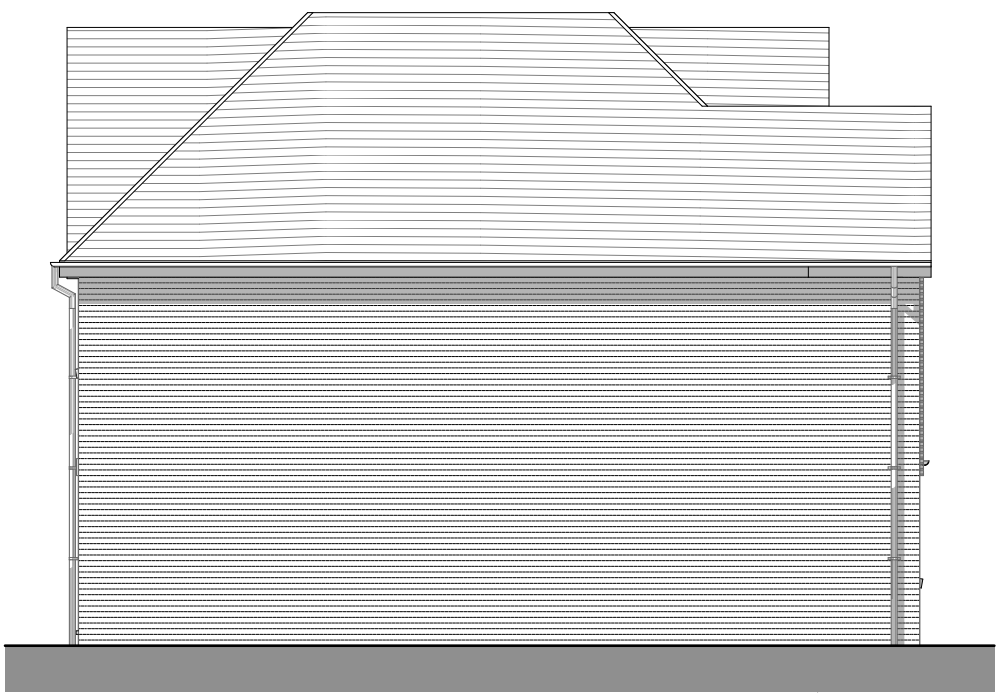

East Side Elevation




PLOT 16

PLOT 17

PLOT 18

Rear South Elevation

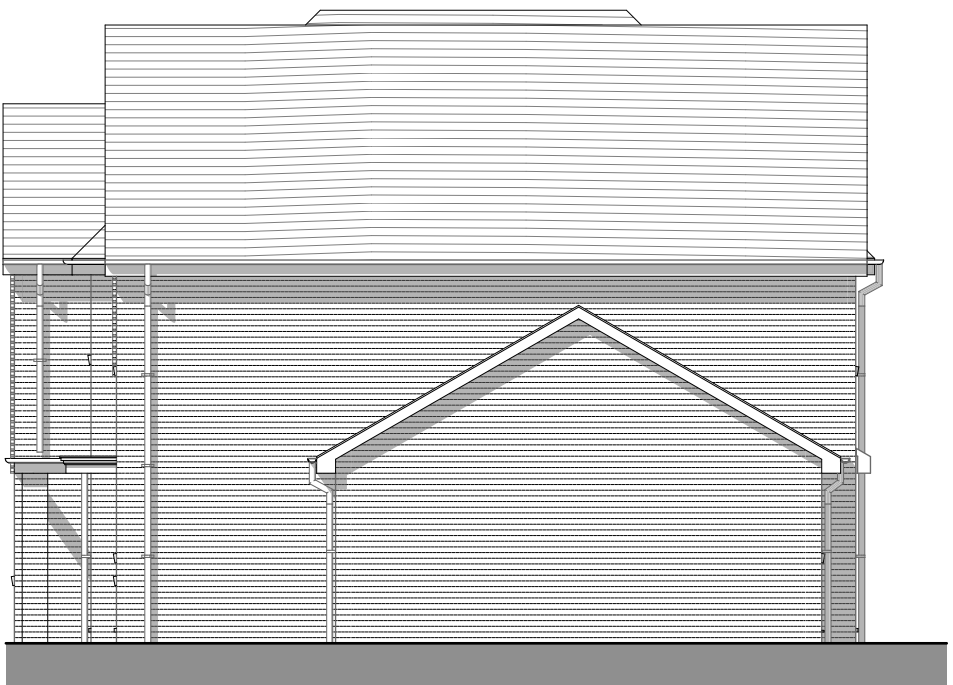

West Side Elevation

Materials:

- 1 Protruding brick header detail
- Facing Brick: Red Brick
- Roof: Slate effect
- Facias, Soffits & downpipes: Black UPVC
- Window frames: Grey UPVC
- Entrance Doors: Black GRP



Victoria House 14 St Johns Road Hedge End Southampton Hampshire SO30 4AB
Tel 01489 773577 * Fax 01489 797111 * E mail sales@crayfernhomes.co.uk

Do not scale this drawing. Use written dimensions only. All dimensions are to be checked on site prior to commencement of work. This drawing is the copyright of Crayfern Homes Limited and may not be copied altered or reproduced in any way without their written authority

PLOT 16-18 | ELEVATIONS
DEVELOPMENT AT:
CINDERS LANE
YAPTON

FOR
CRAYFERN HOMES LIMITED

Scale : 1:100 @ A2 Date :DECEMBER 2018
Drawing No : 19.14.P217

OG - Obscured Glazing