




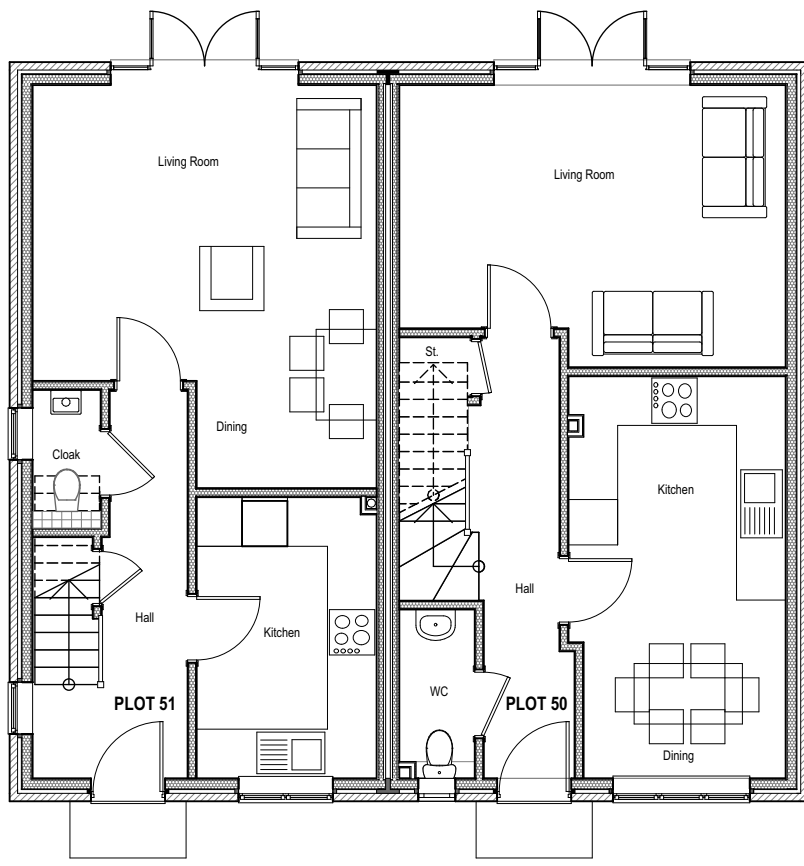

Ground Floor Plan

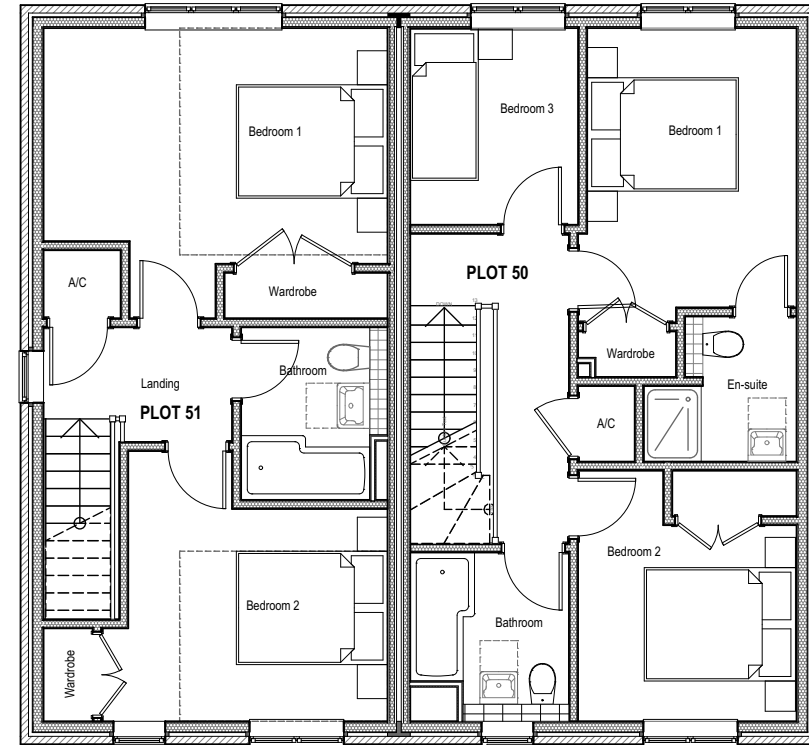

First Floor Plan

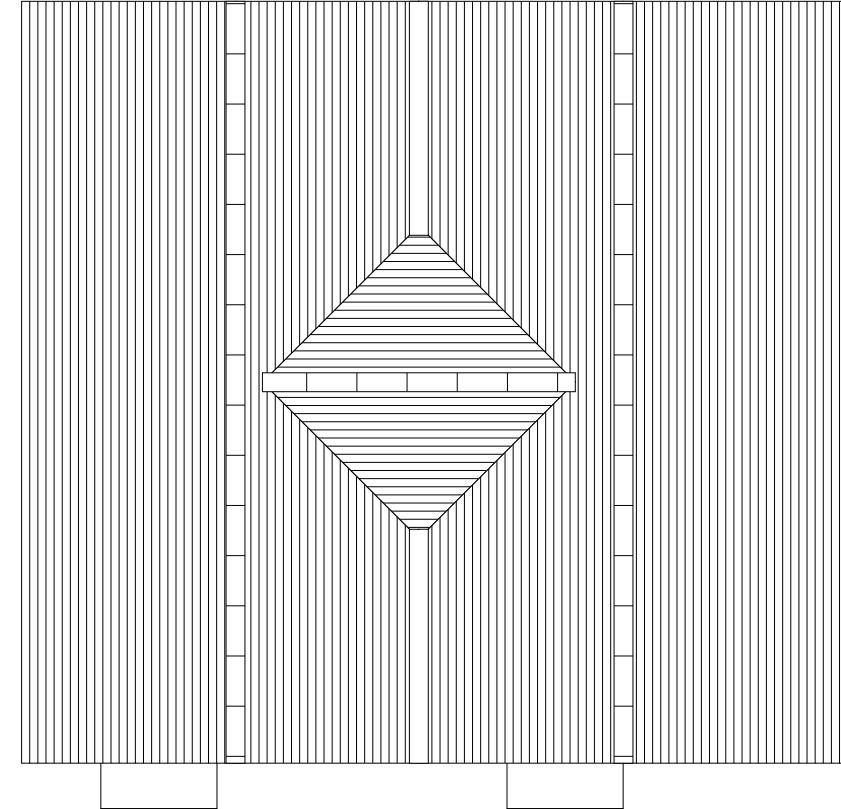

Roof Plan



PLOT 51 PLOT 50

Front West Elevation




South Side Elevation



PLOT 50 PLOT 51

Rear East Elevation

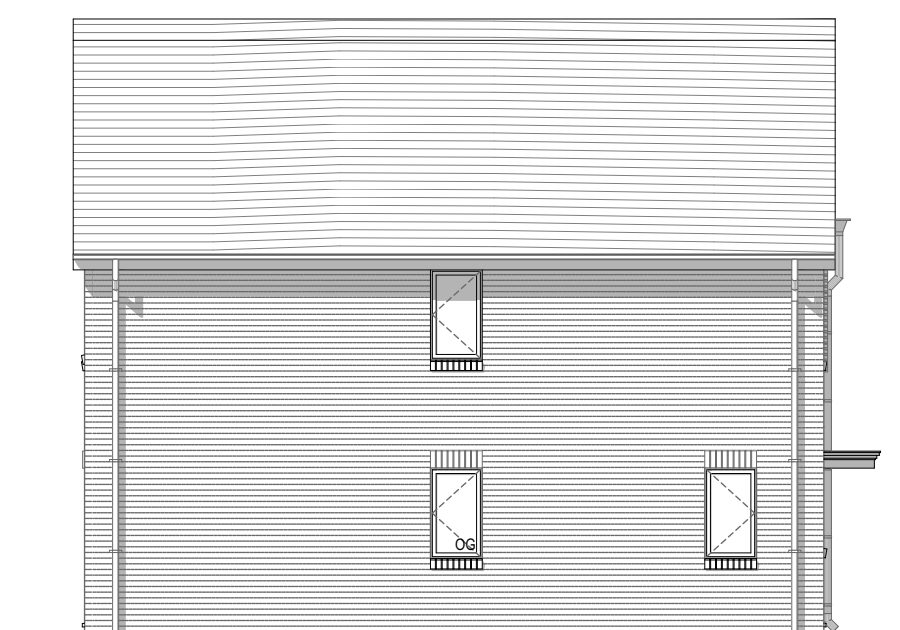

North Side Elevation

Materials:

- 1 Protruding brick header detail
- Facing Brick: Red Brick
- Roof: Slate effect
- Facias, Soffits & downpipes: Black UPVC
- Window frames: Grey UPVC
- Entrance Doors: Black GRP



Victoria House 14 St Johns Road Hedge End Southampton Hampshire SO30 4AB
Tel 01489 773577 * Fax 01489 797111 * E mail sales@crayfernhomes.co.uk

Do not scale this drawing. Use written dimensions only. All dimensions are to be checked on site prior to commencement of work. This drawing is the copyright of Crayfern Homes Limited and may not be copied altered or reproduced in any way without their written authority

PLOT 50-51 | FLOOR PLANS & ELEVATIONS
DEVELOPMENT AT:
CINDERS LANE
YAPTON

FOR
CRAYFERN HOMES LIMITED

Scale : 1:100 @ A2 Date : DECEMBER 2018
Drawing No : 19.14.P250

OG - Obscured Glazing

Plot 51 complies with Part M
building regulations category 2

