





Ground Floor Plan

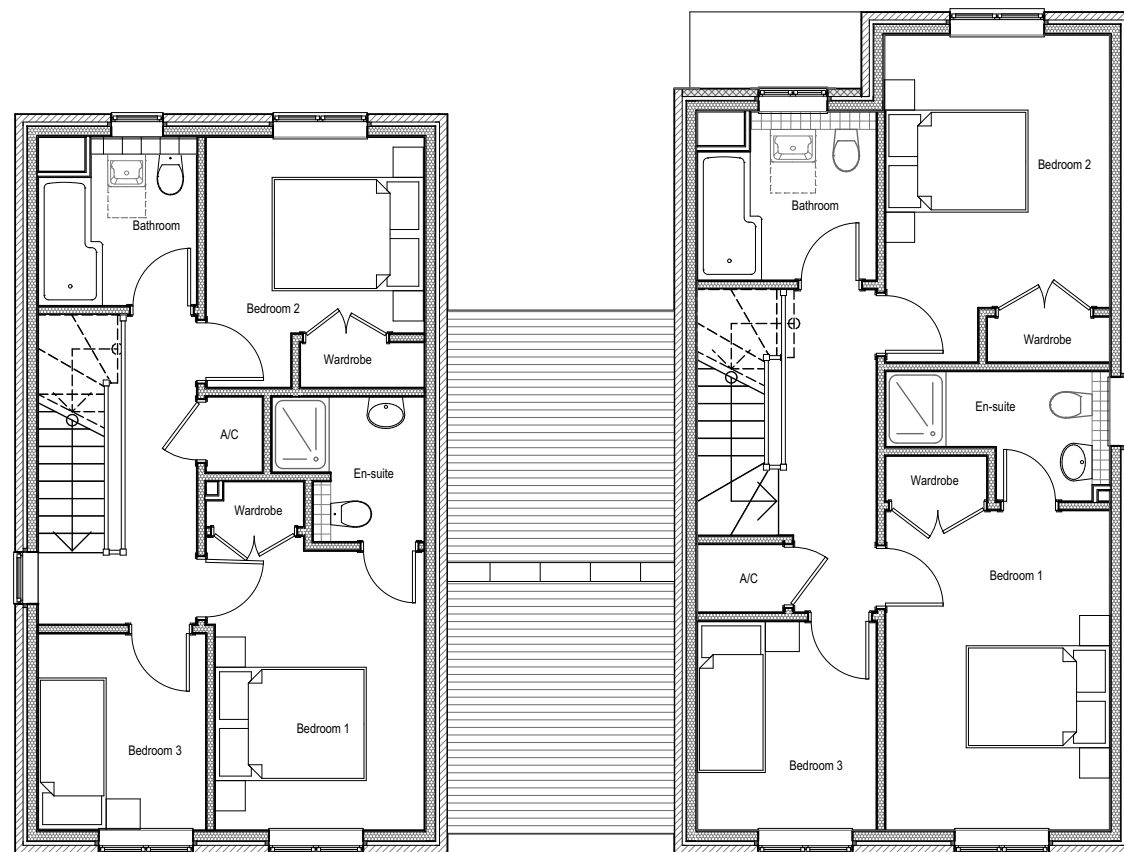


First Floor Plan

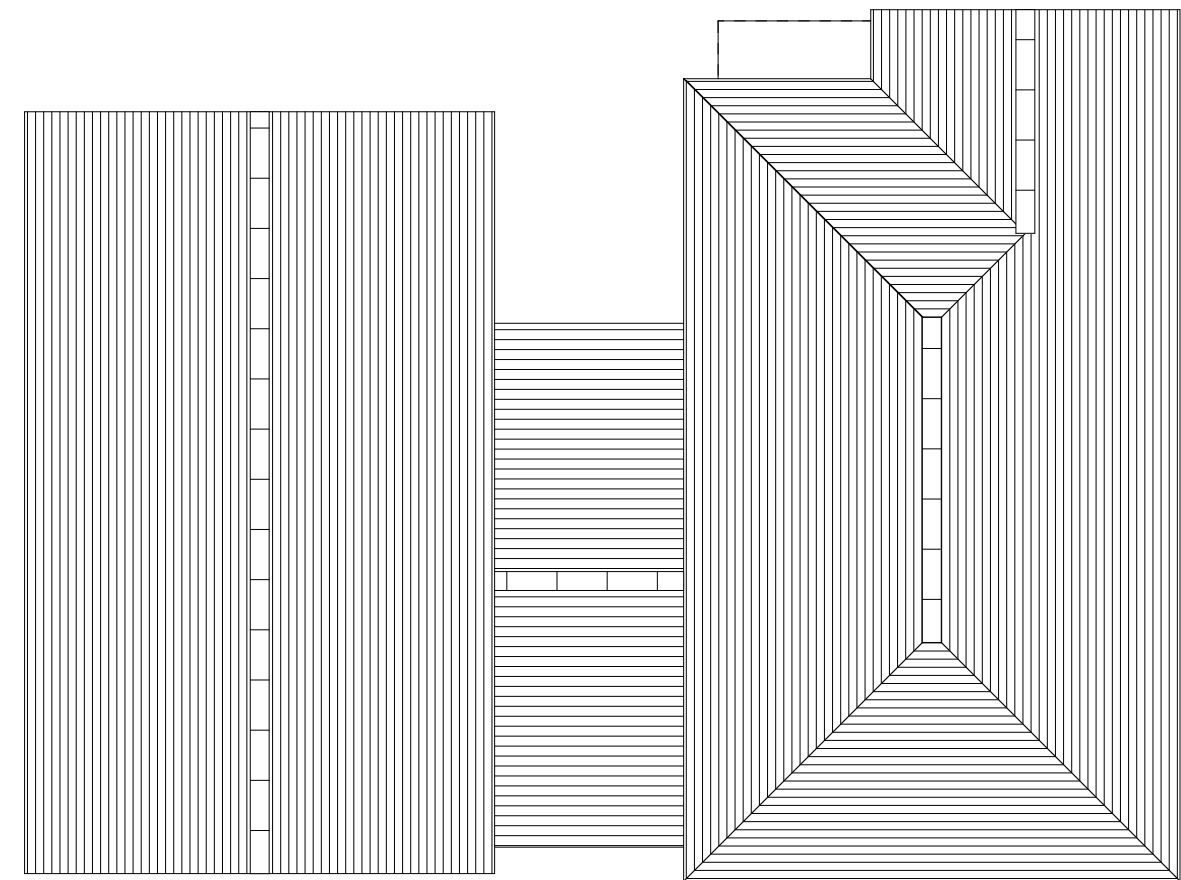


Roof Plan




Front East Elevation

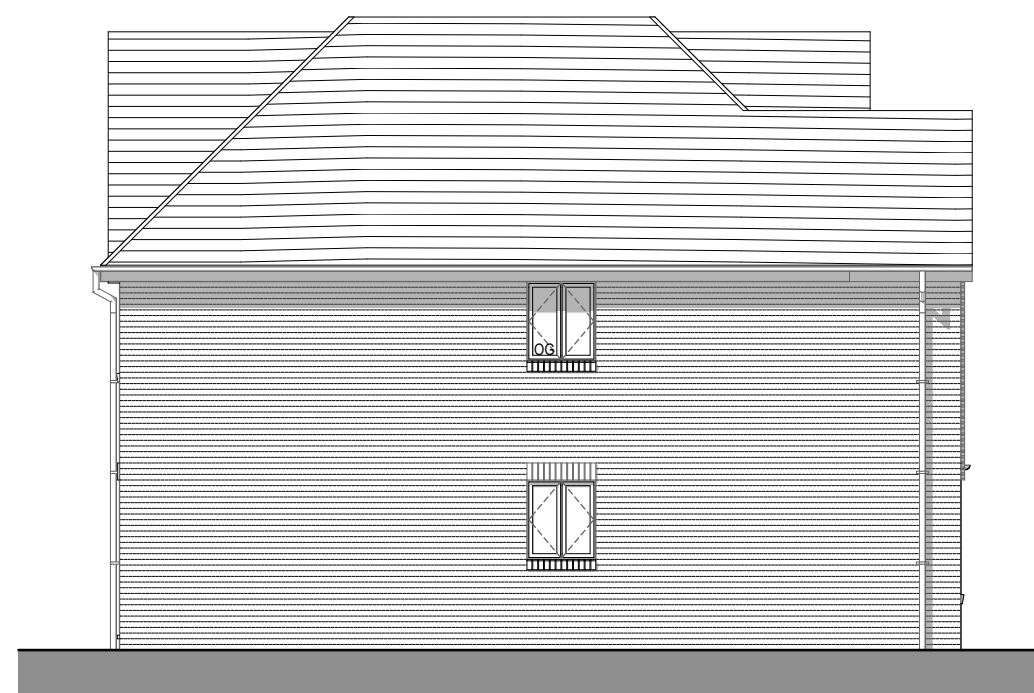

South Side Elevation

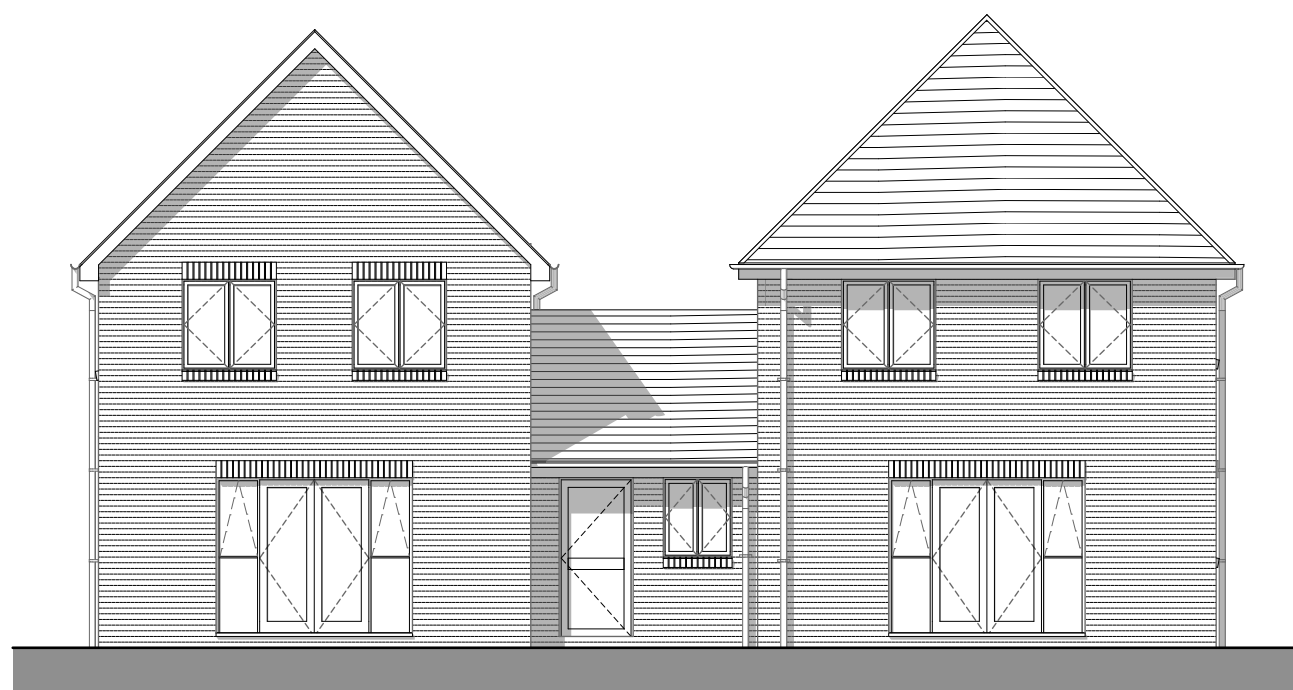

Rear West Elevation

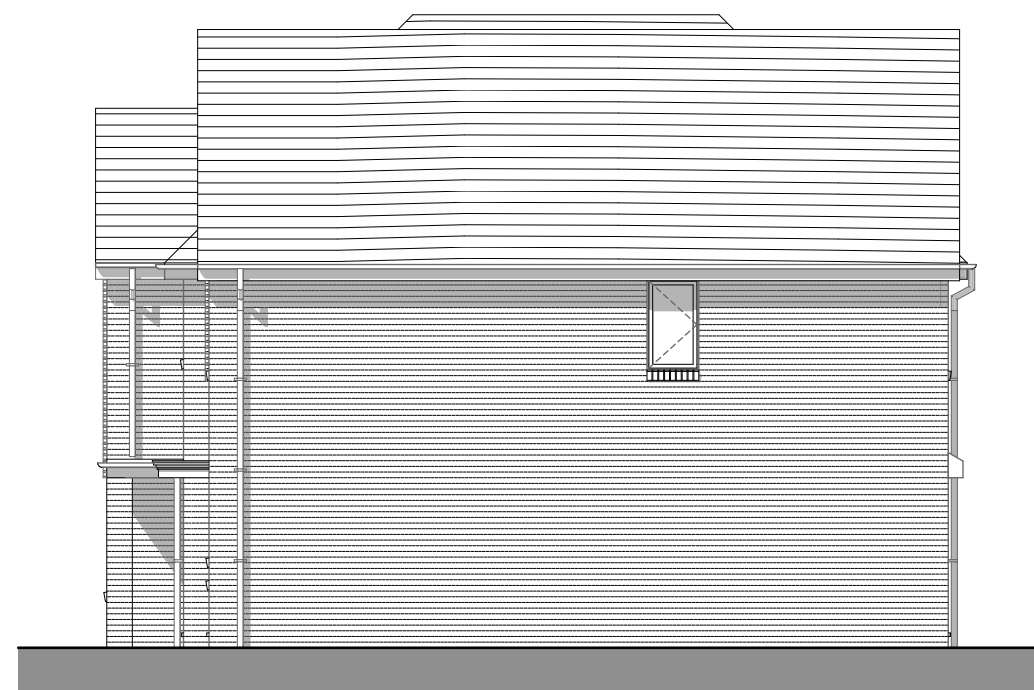

North Side Elevation

Materials:	
1	Protruding brick header detail
2	Flint
Facing Brick: Buff Brick	
Roof: Slate effect	
Facias, Soffits & downpipes: Black UPVC	
Window frames: Grey UPVC	
Entrance Doors: Black GRP	



Victoria House 14 St Johns Road Hedge End Southampton Hampshire SO30 4AB
Tel 01489 773577 * Fax 01489 797111 * E mail sales@crayfernhomes.co.uk

Do not scale this drawing. Use written dimensions only. All dimensions are to be checked on site prior to commencement of work. This drawing is the copyright of Crayfern Homes Limited and may not be copied altered or reproduced in any way without their written authority

PLOT 7-8 | FLOOR PLANS & ELEVATIONS
DEVELOPMENT AT:
CINDERS LANE
YAPTON

FOR
CRAYFERN HOMES LIMITED

Scale : 1:100 @ A2 Date : DECEMBER 2018
Drawing No : 19.14.P406

OG - Obscured Glazing



ARUN DISTRICT COUNCIL Y14/19/RES