




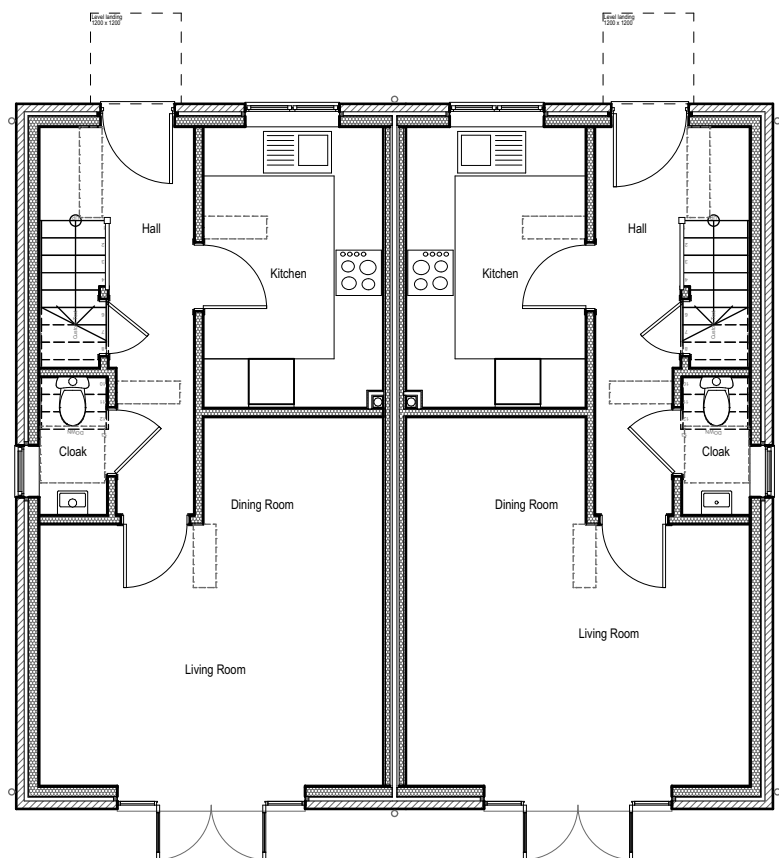

Ground Floor Plan

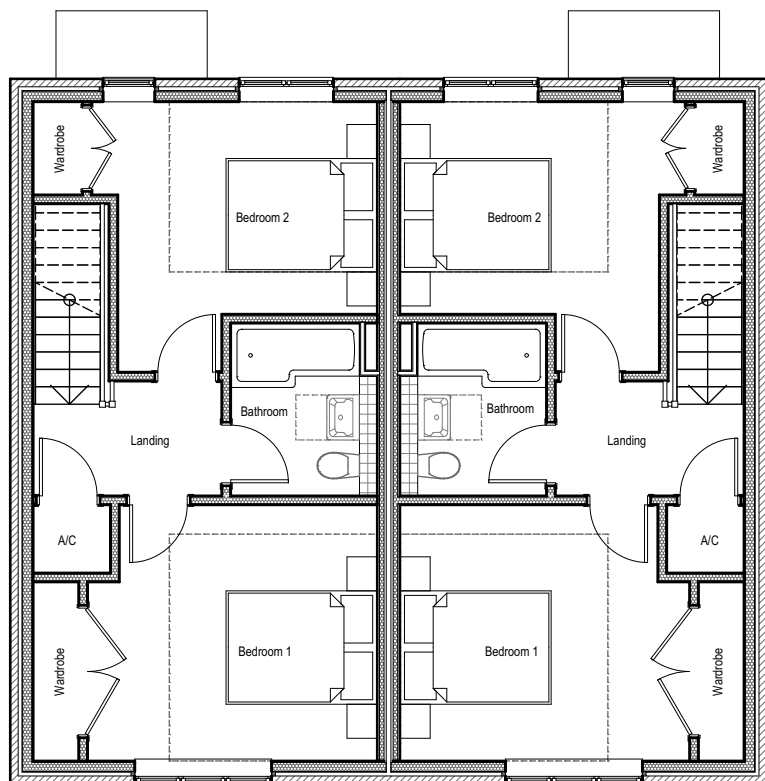


First Floor Plan

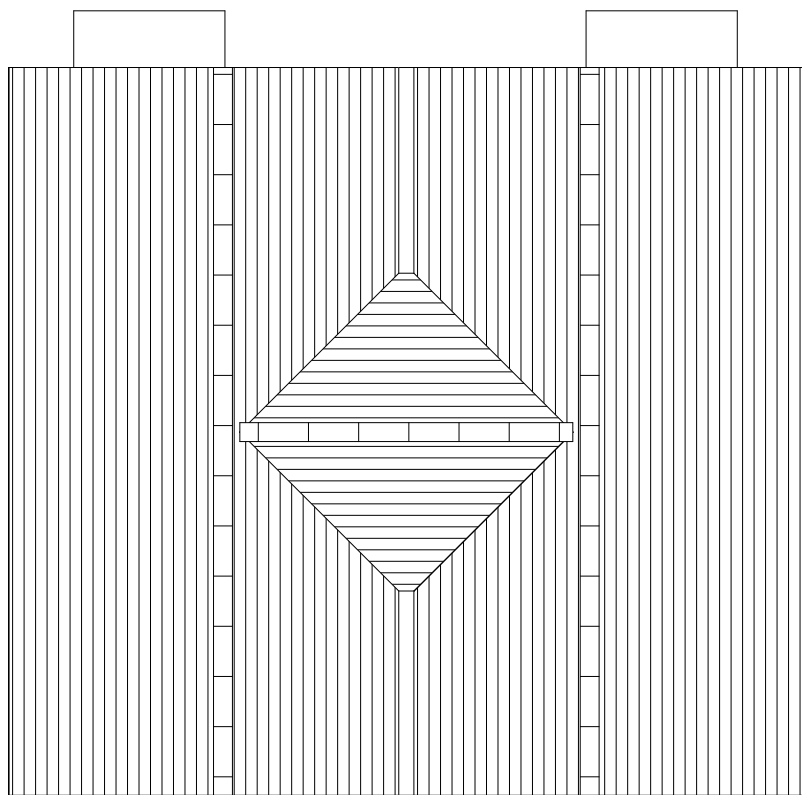

1:50 Roof Plan




Front Elevation

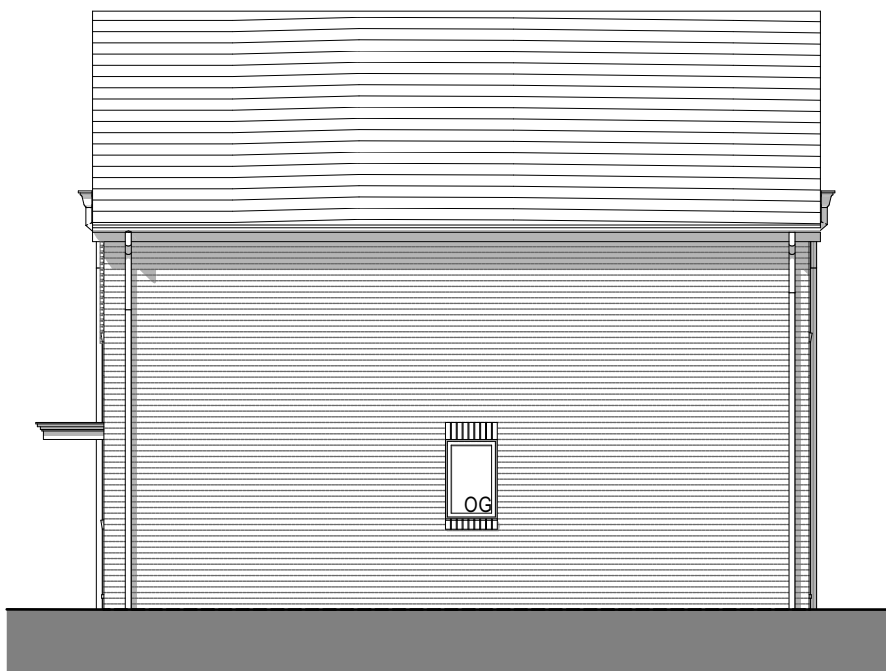

Side Elevation



Rear Elevation

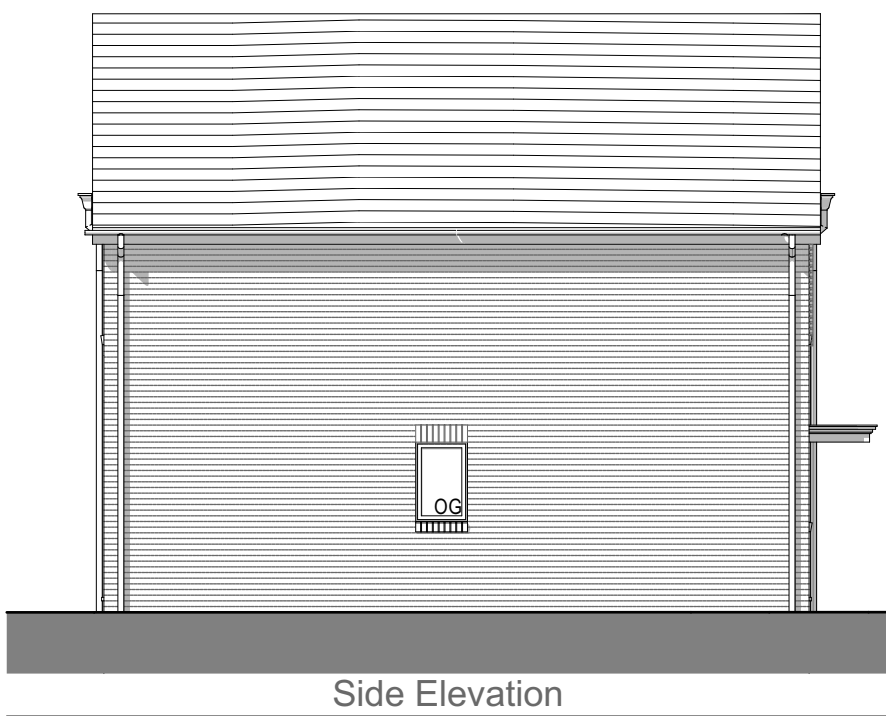

Side Elevation

Materials:

- 1 Protruding brick header detail
- Facing Brick: Buff or Red Brick (See material schedule)
- Roof: Slate effect
- Facias, Soffits & downpipes: Black UPVC
- Window frames: Grey UPVC
- Entrance Doors: Black GRP



Victoria House 14 St Johns Road Hedge End Southampton Hampshire SO30 4AB
Tel 01489 773577 * Fax 01489 797111 * E mail sales@crayfernhomes.co.uk

Do not scale this drawing. Use written dimensions only. All dimensions are to be checked on site prior to commencement of work. This drawing is the copyright of Crayfern Homes Limited and may not be copied altered or reproduced in any way without their written authority

HOUSE TYPE 3 | PLANS & ELEVATIONS
DEVELOPMENT AT:
CINDERS LANE
YAPTON

PLOTS 28-29,37-38 & 50-51

OG - Obscured Glazing

Complies with Part M building regulations category 2

FOR
CRAYFERN HOMES LIMITED

Scale : 1:50 @ A2 Date : DECEMBER 18
Drawing No : 19.14.P414