



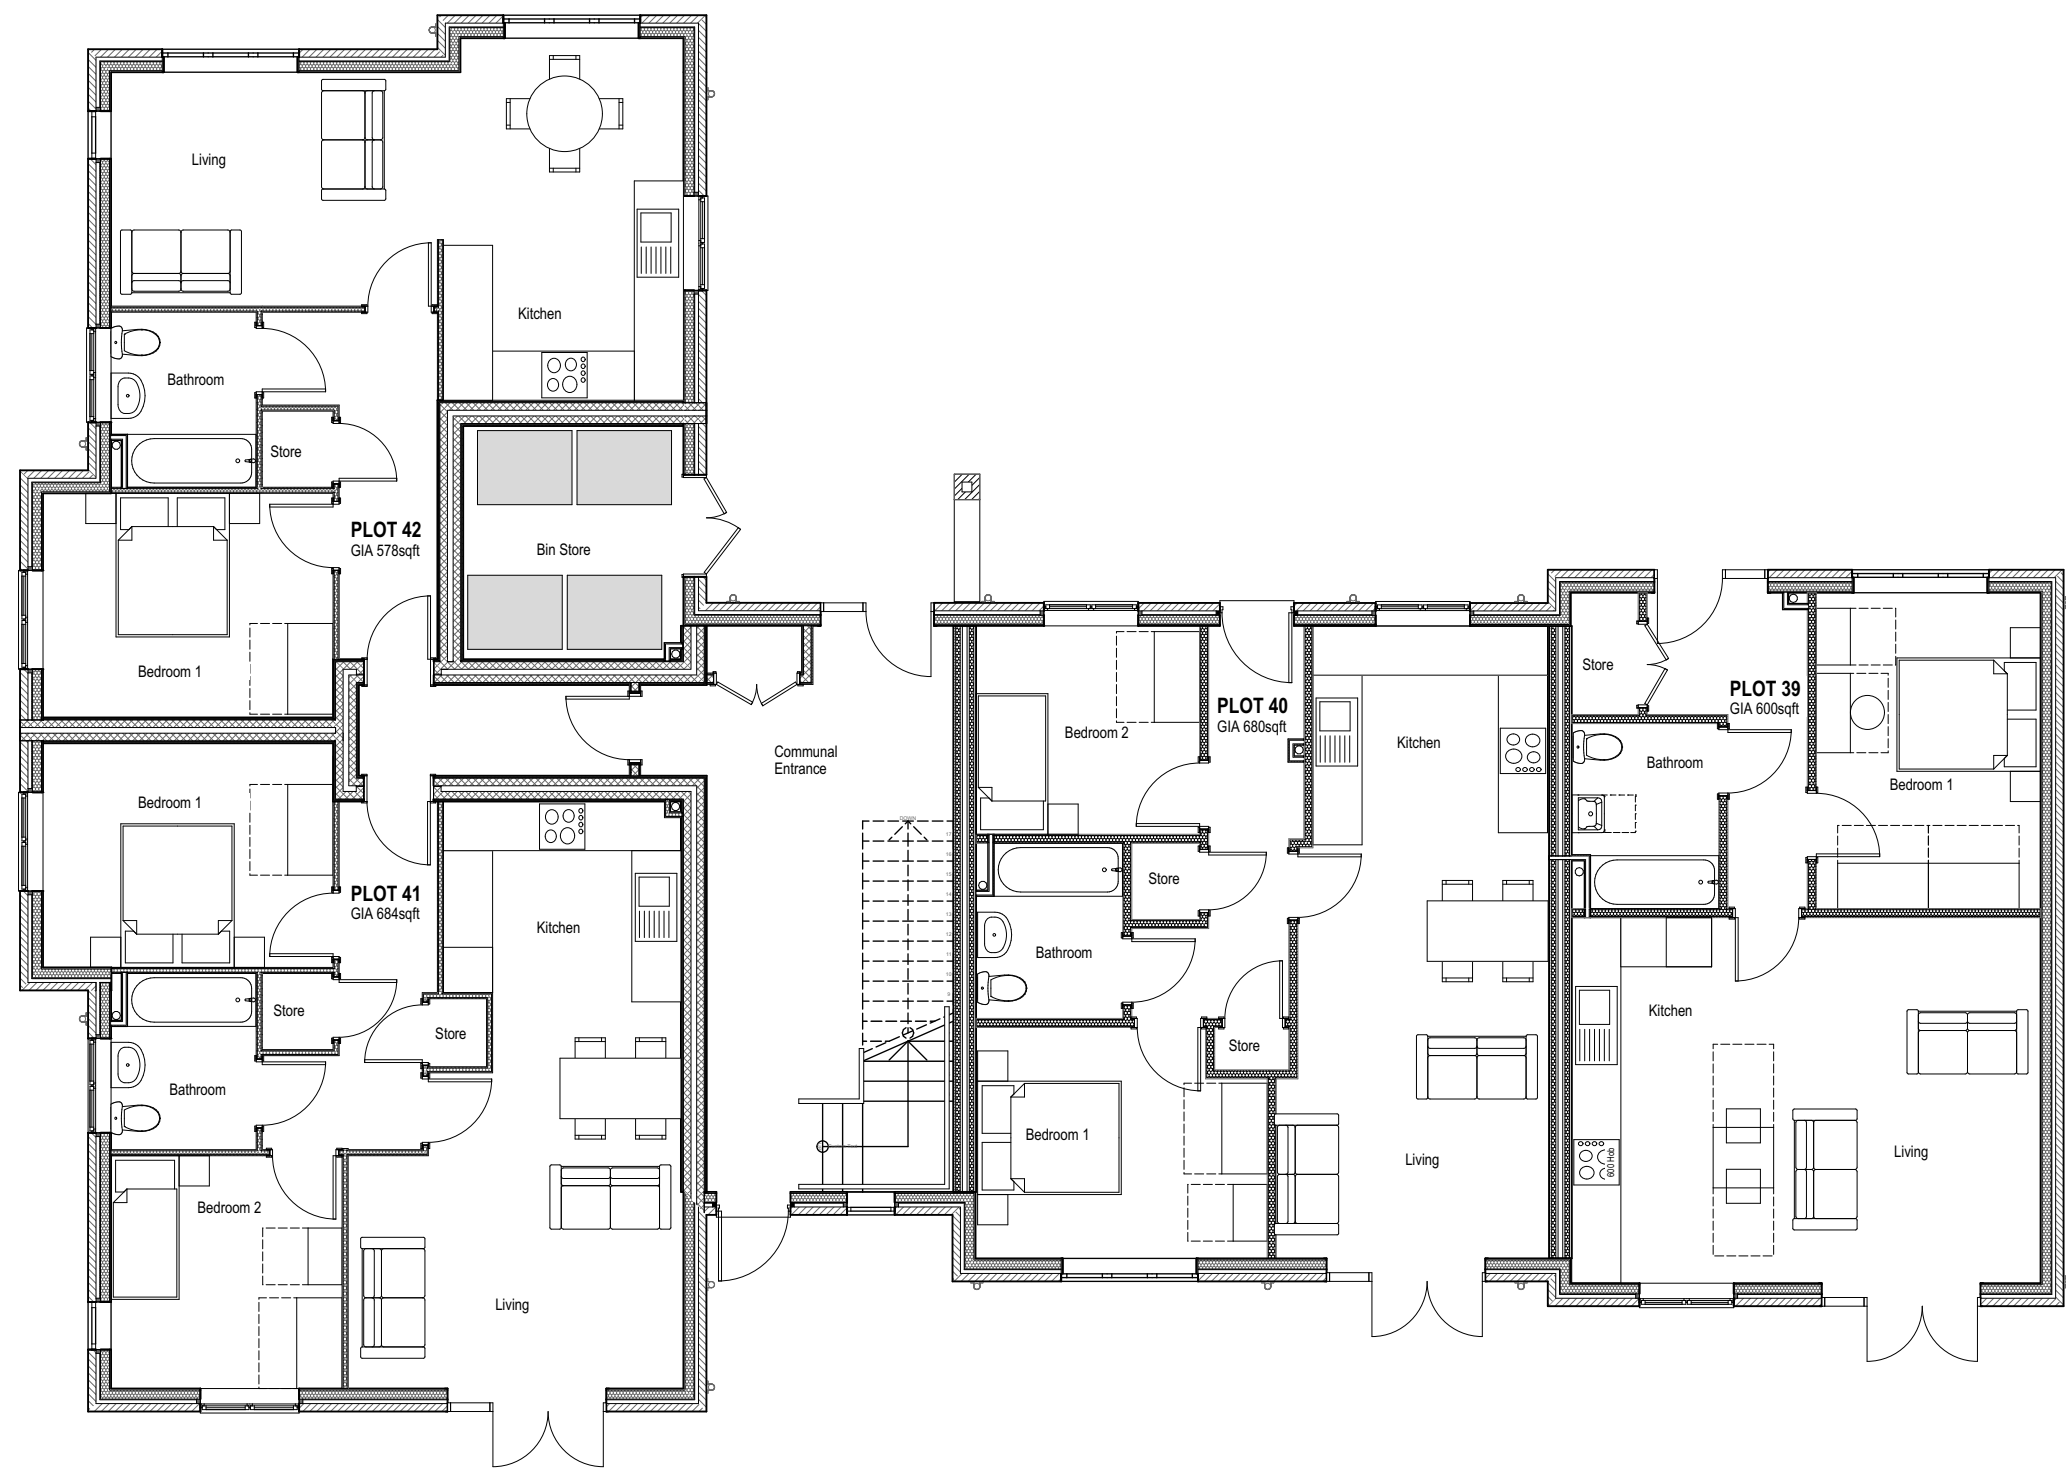

Ground Floor Plan

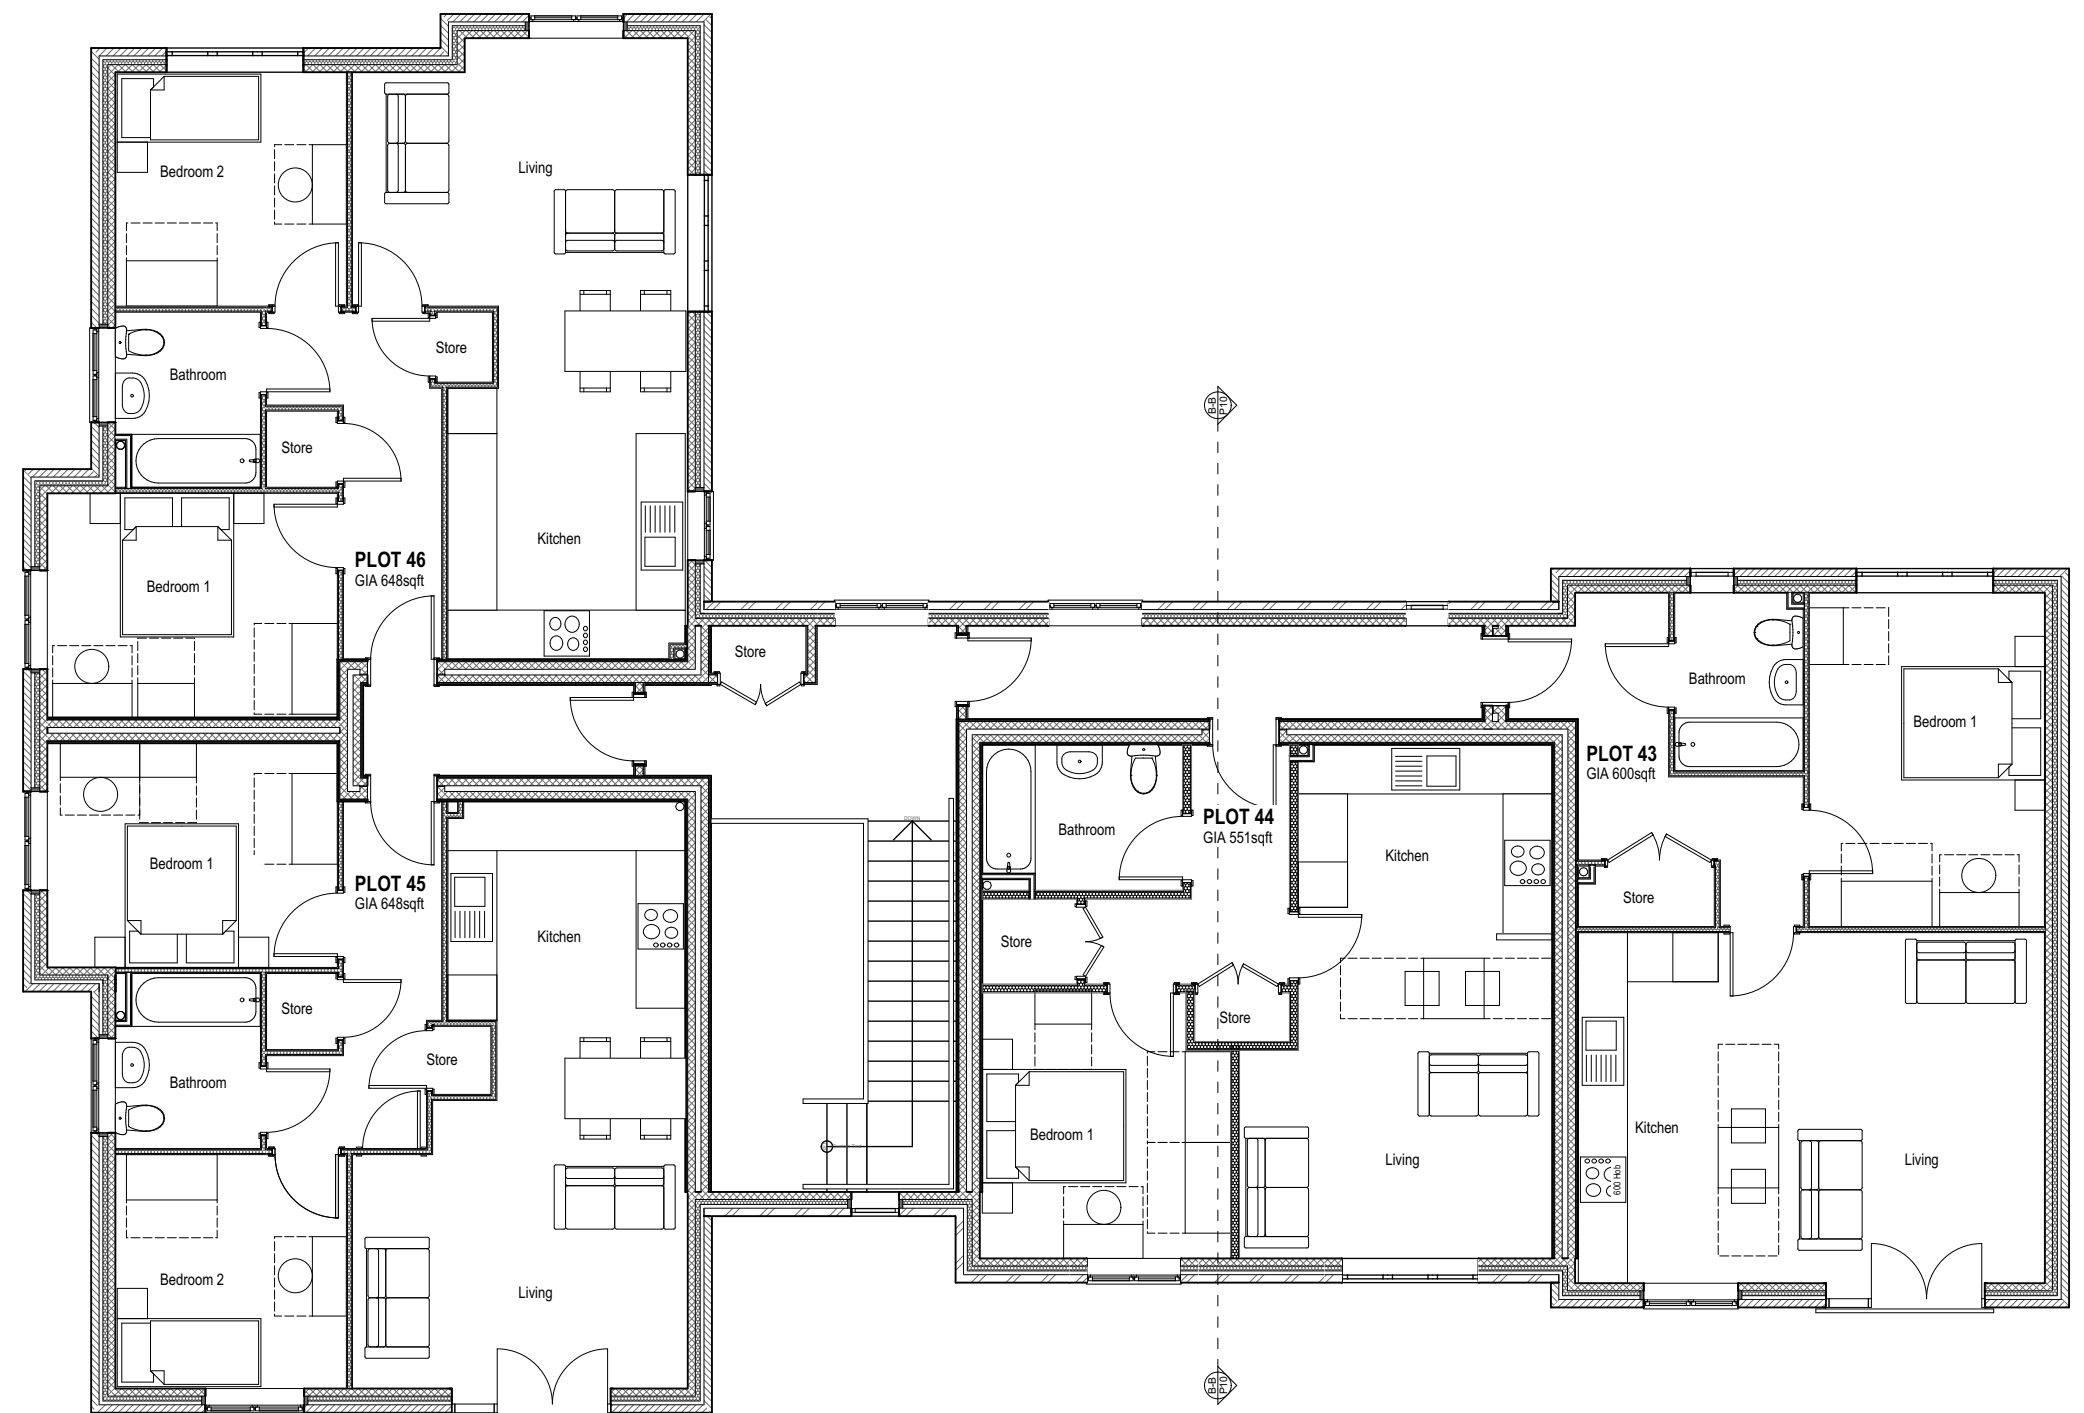

First Floor Plan



Victoria House 14 St Johns Road Hedge End Southampton Hampshire SO30 4AB
 Tel 01489 773577 * Fax 01489 797111 * E mail sales@crayfernhomes.co.uk

Do not scale this drawing. Use written dimensions only. All dimensions are to be checked on site prior to commencement of work. This drawing is the copyright of Crayfern Homes Limited and may not be copied altered or reproduced in any way without their written authority

PLOTS 39-46 | GROUND FLOOR PLAN
 DEVELOPMENT AT:
 CINDERS LANE
 YAPTON
 BN18 0JJ

FOR
 CRAYFERN HOMES LIMITED

Scale : 1:100 @ A2 Date : DECEMBER 2018
 Drawing No : 19.14.P417