


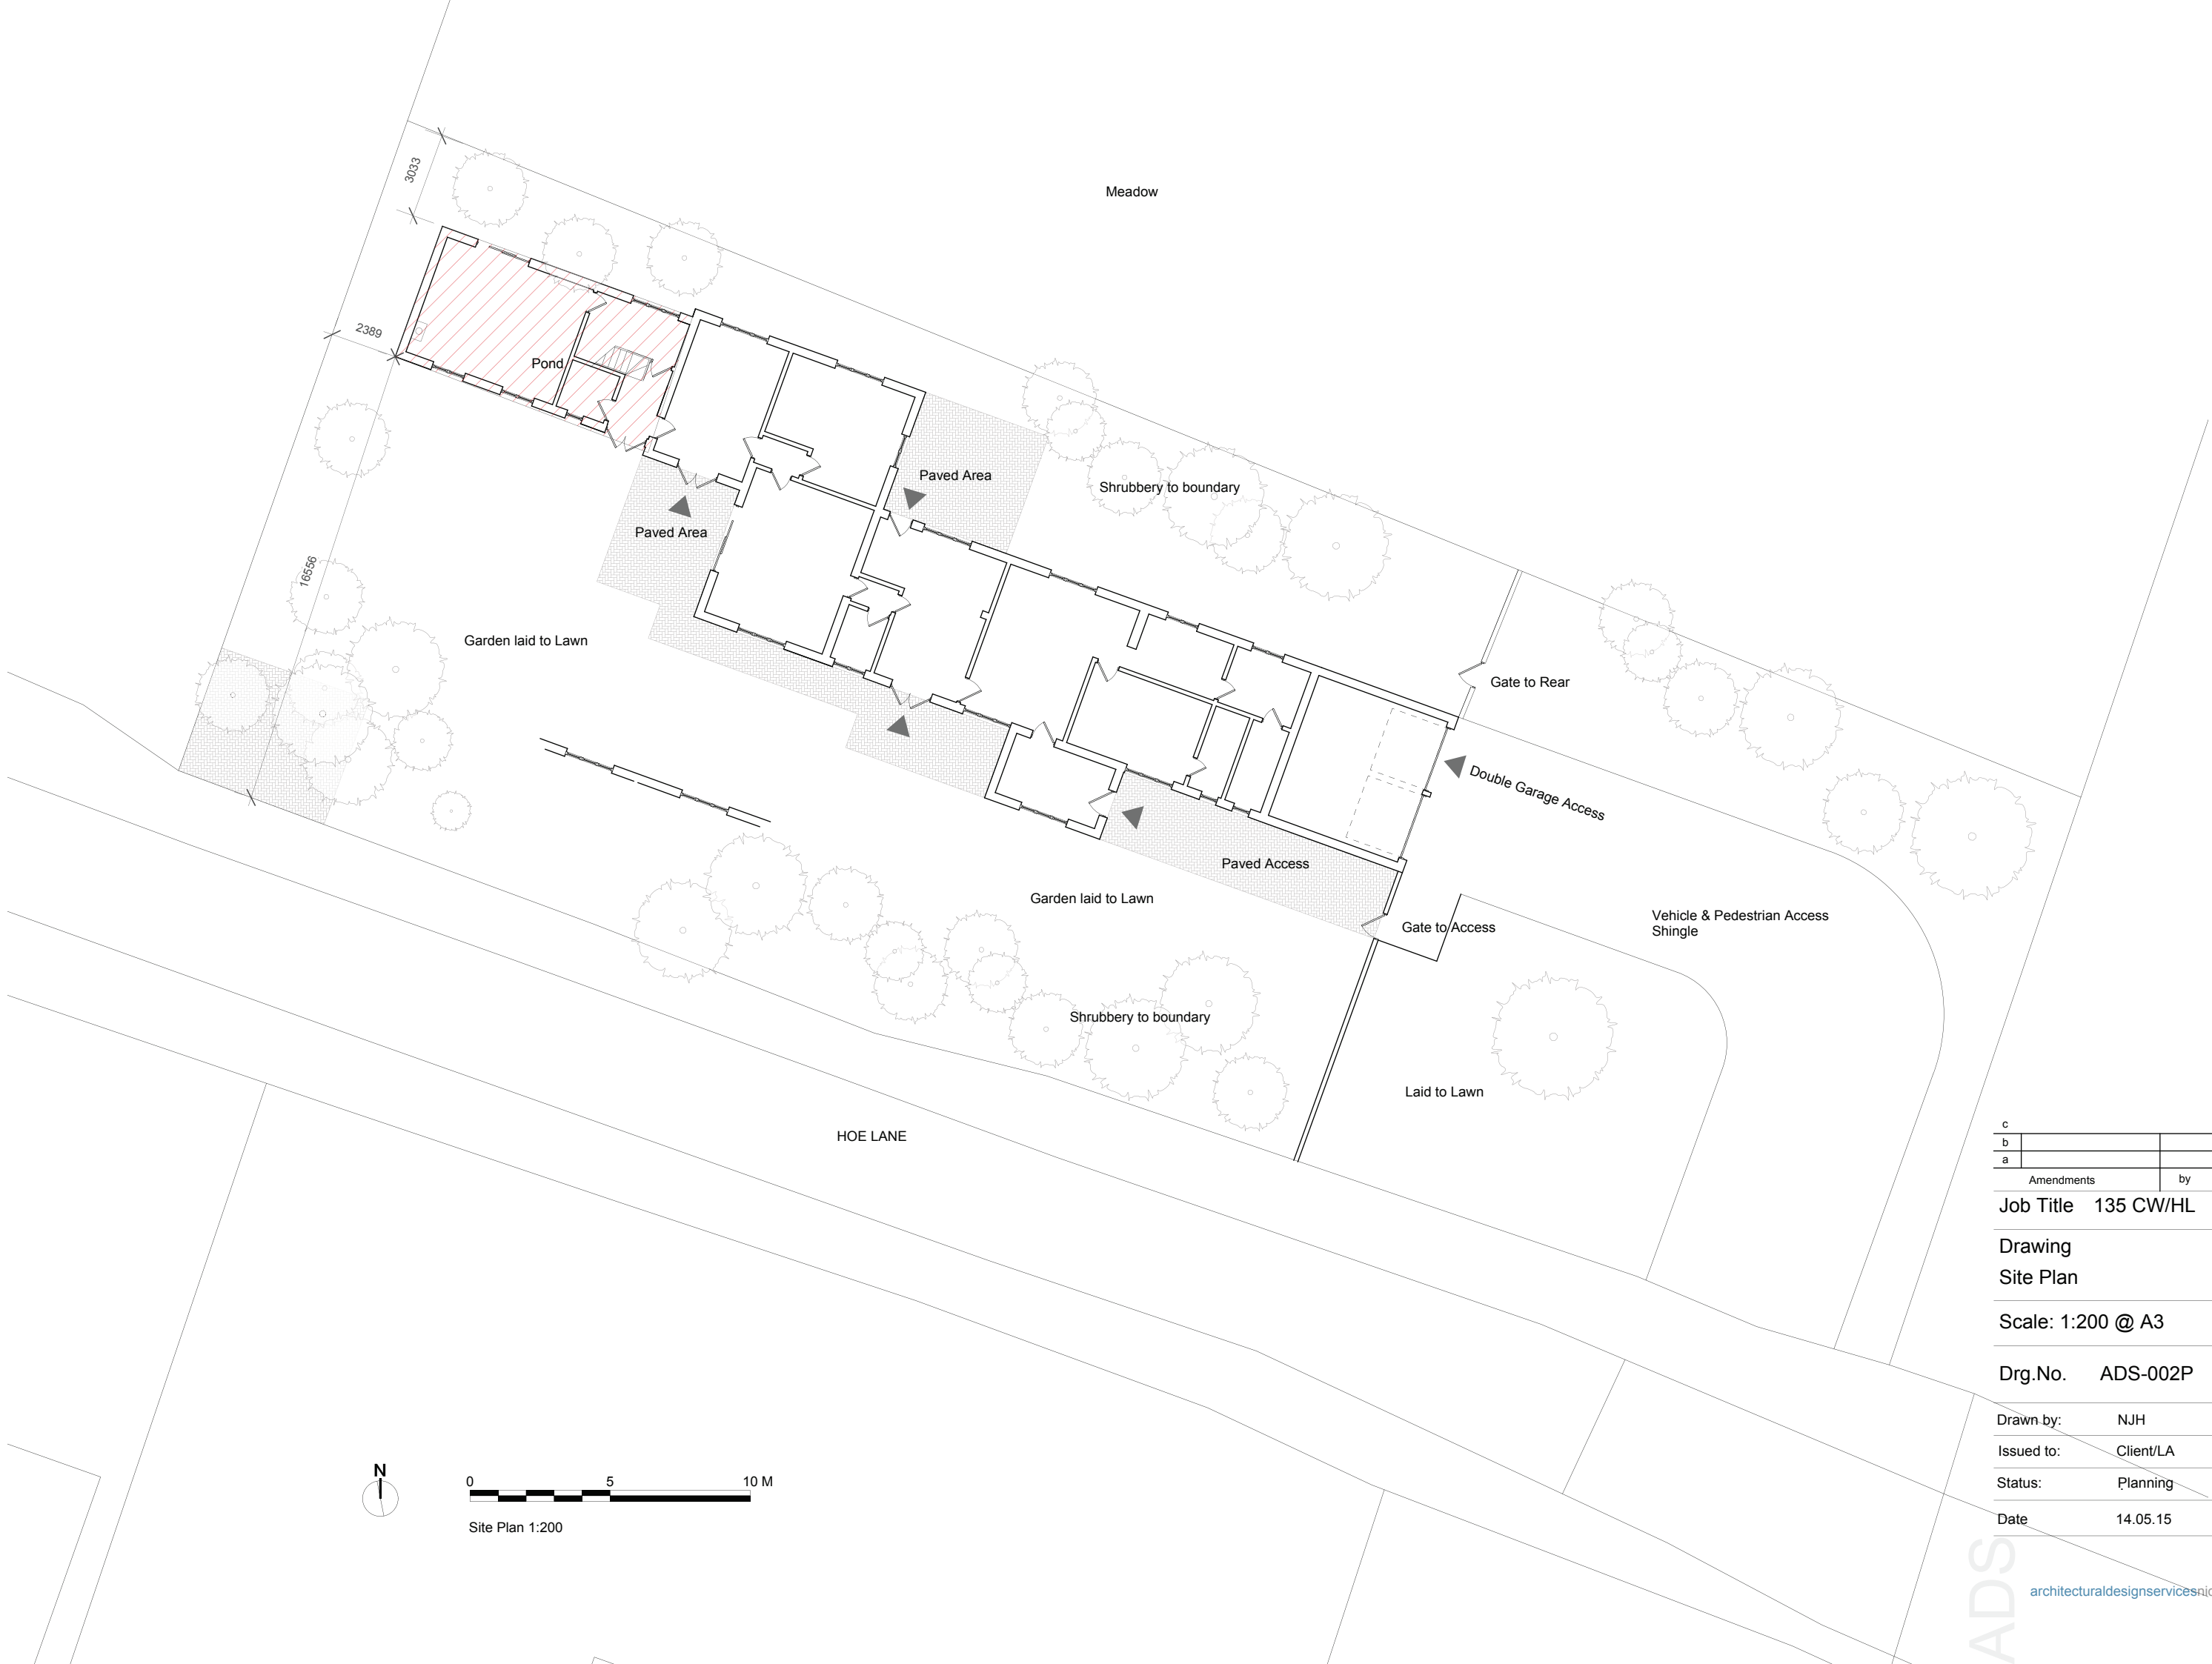

c			
b			
a			
Amendments		by	Date

Job Title 135 CW/HL

Drawing
Site Plan

Scale: 1:200 @ A3

Drg.No.	ADS-002P	*
---------	----------	---

Drawn by:	NJH
-----------	-----

Issued to:	Client/LA
------------	-----------

Status:	Planning
---------	----------

Date	14.05.15
------	----------