



South Elevation 1:100

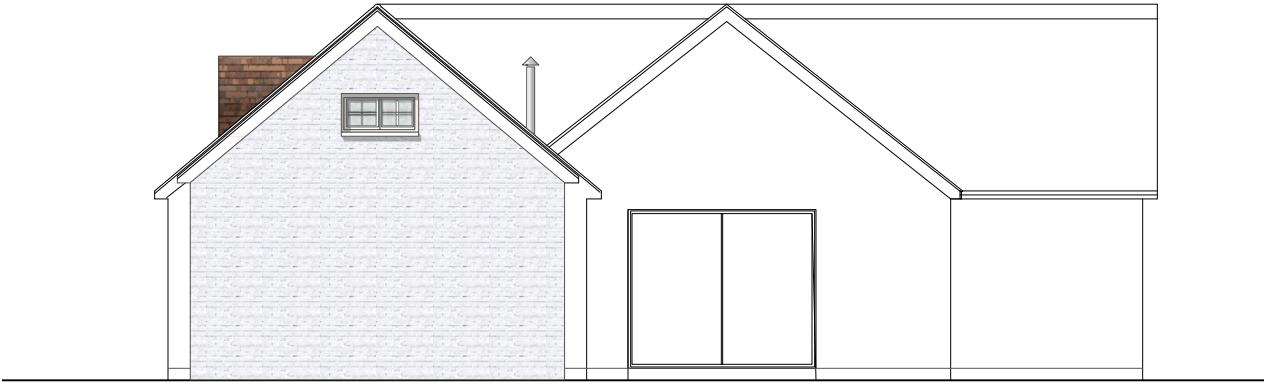

West Elevation 1:100

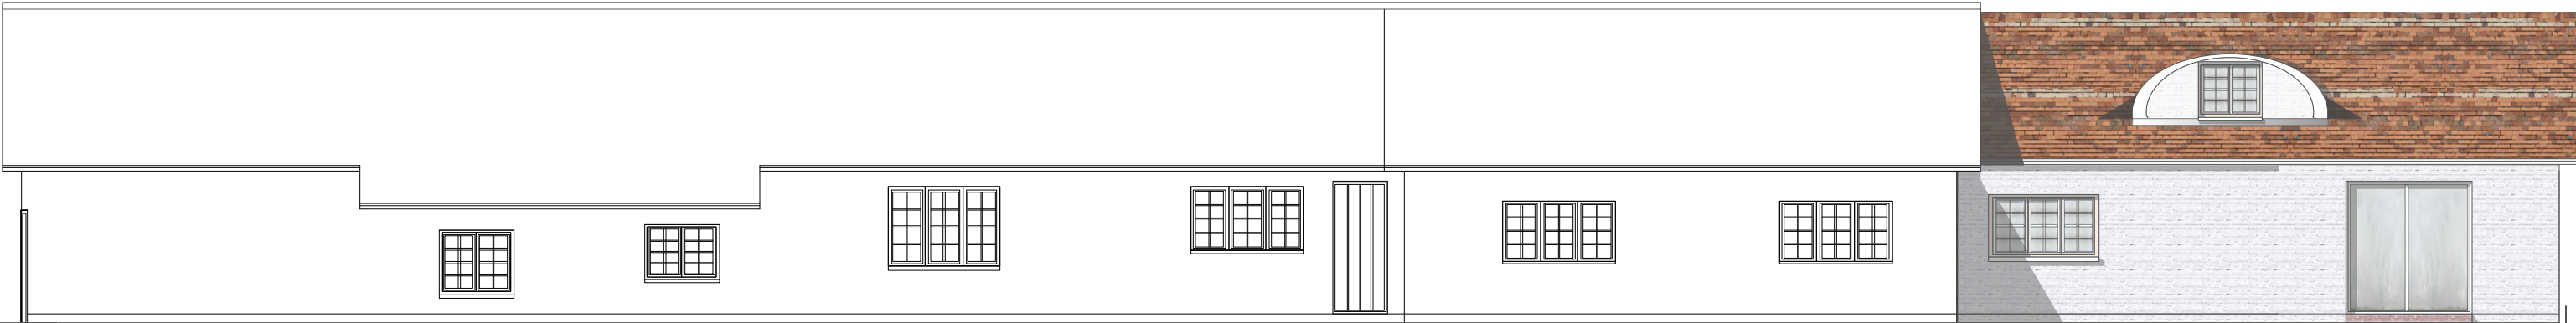

North Elevation 1:100

Amendments	by	Date
Job Title 135 CW/HL		
Drawing Elevations Proposed		
Scale: 1:100 @ A3		
Drg.No.	ADS-006P	*
Drawn by:	NJH	
Issued to:	Client/LA	
Status:	Planning	
Date	14.05.15	