


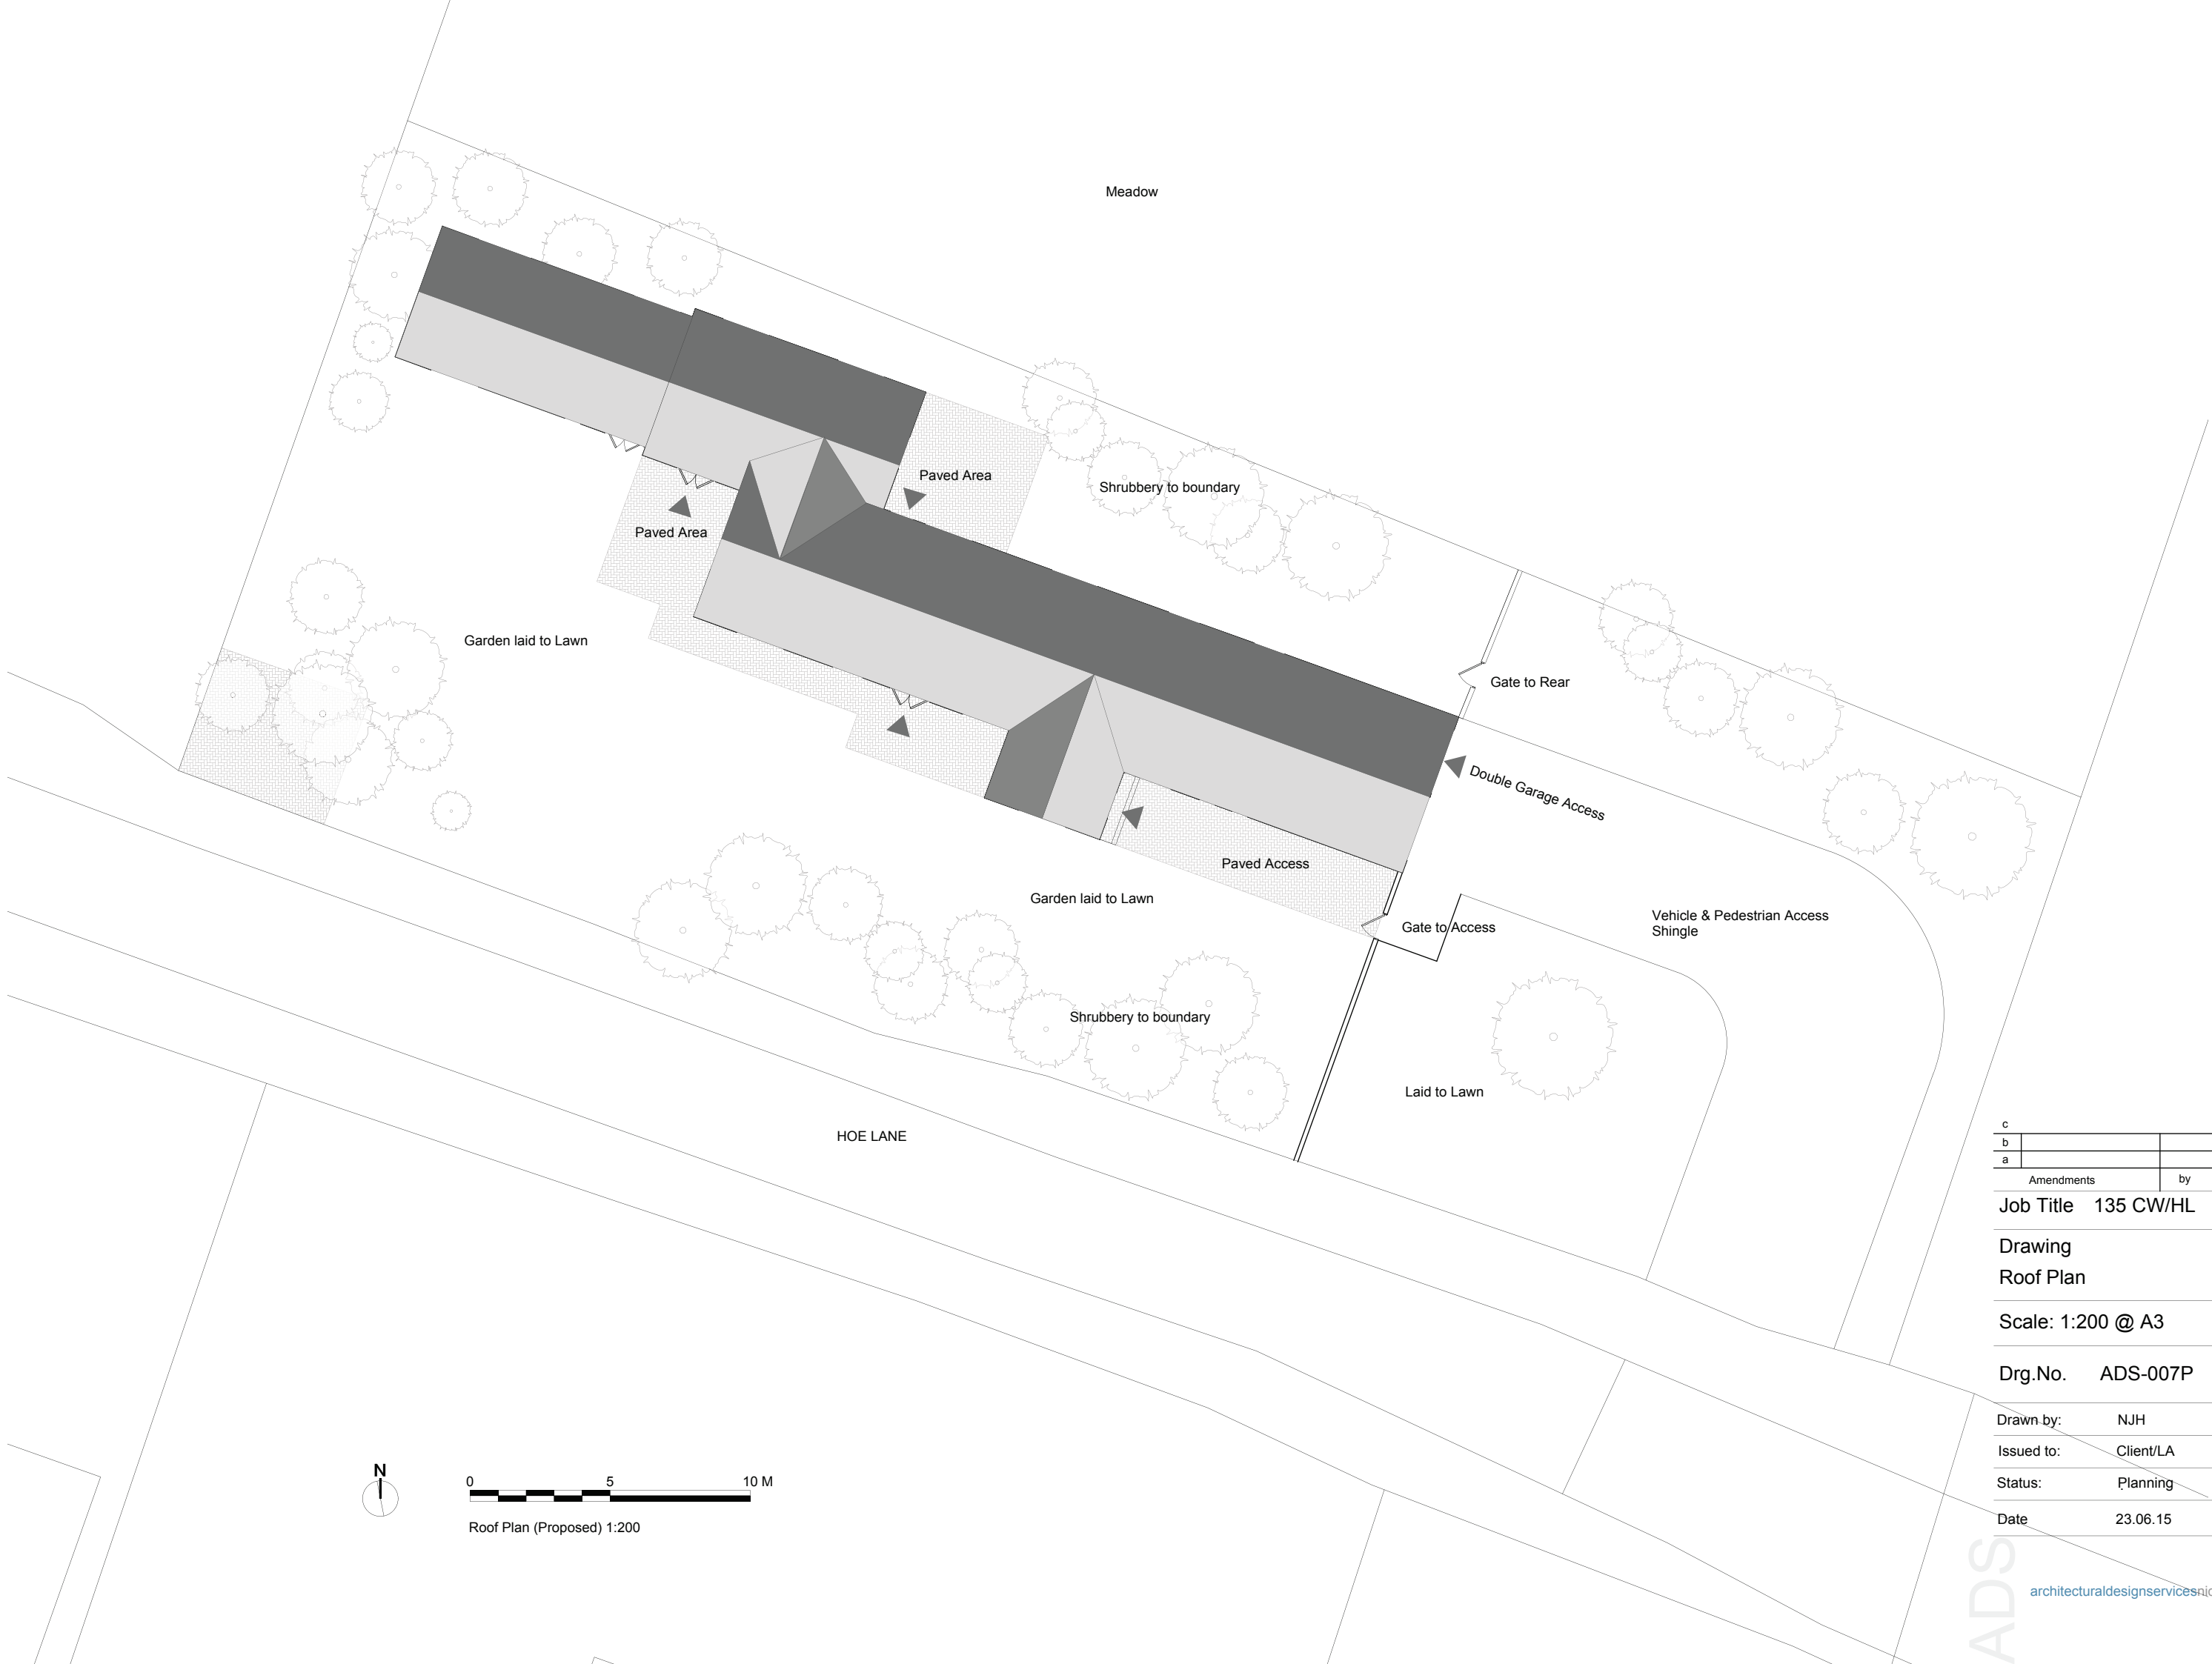

c			
b			
a			
Amendments		by	Date

Job Title 135 CW/HL

Drawing
Roof Plan

Scale: 1:200 @ A3

Drg.No. ADS-007P *

Drawn by: NJH

Issued to: Client/LA

Status: Planning

Date 23.06.15

