





South Elevation

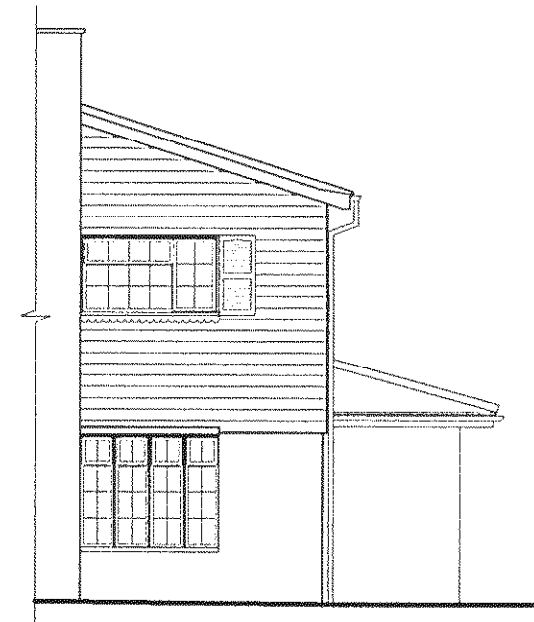

West Elevation

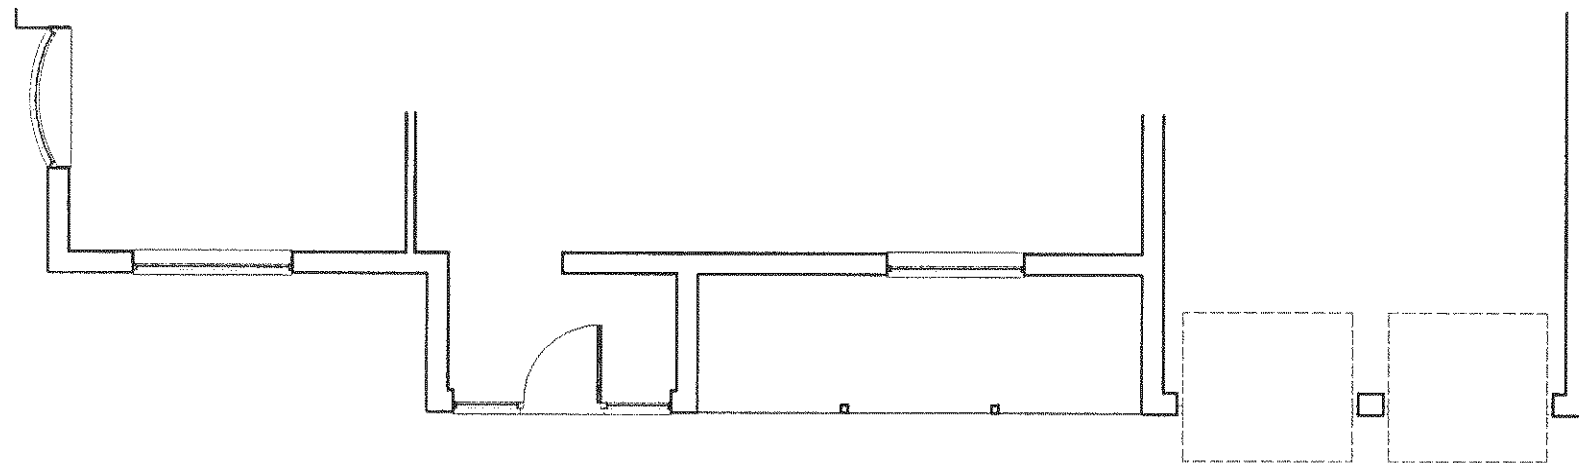

Ground Floor Plan

Architectura
Architectural Design & Drawing Service

Proposed External Alterations
at Willows, Hoe Lane, Flansham
for Mr and Mrs Lyons
Drawing S03 March 2010 Scale 1:100
Survey Drawing - Plan and Elevations