




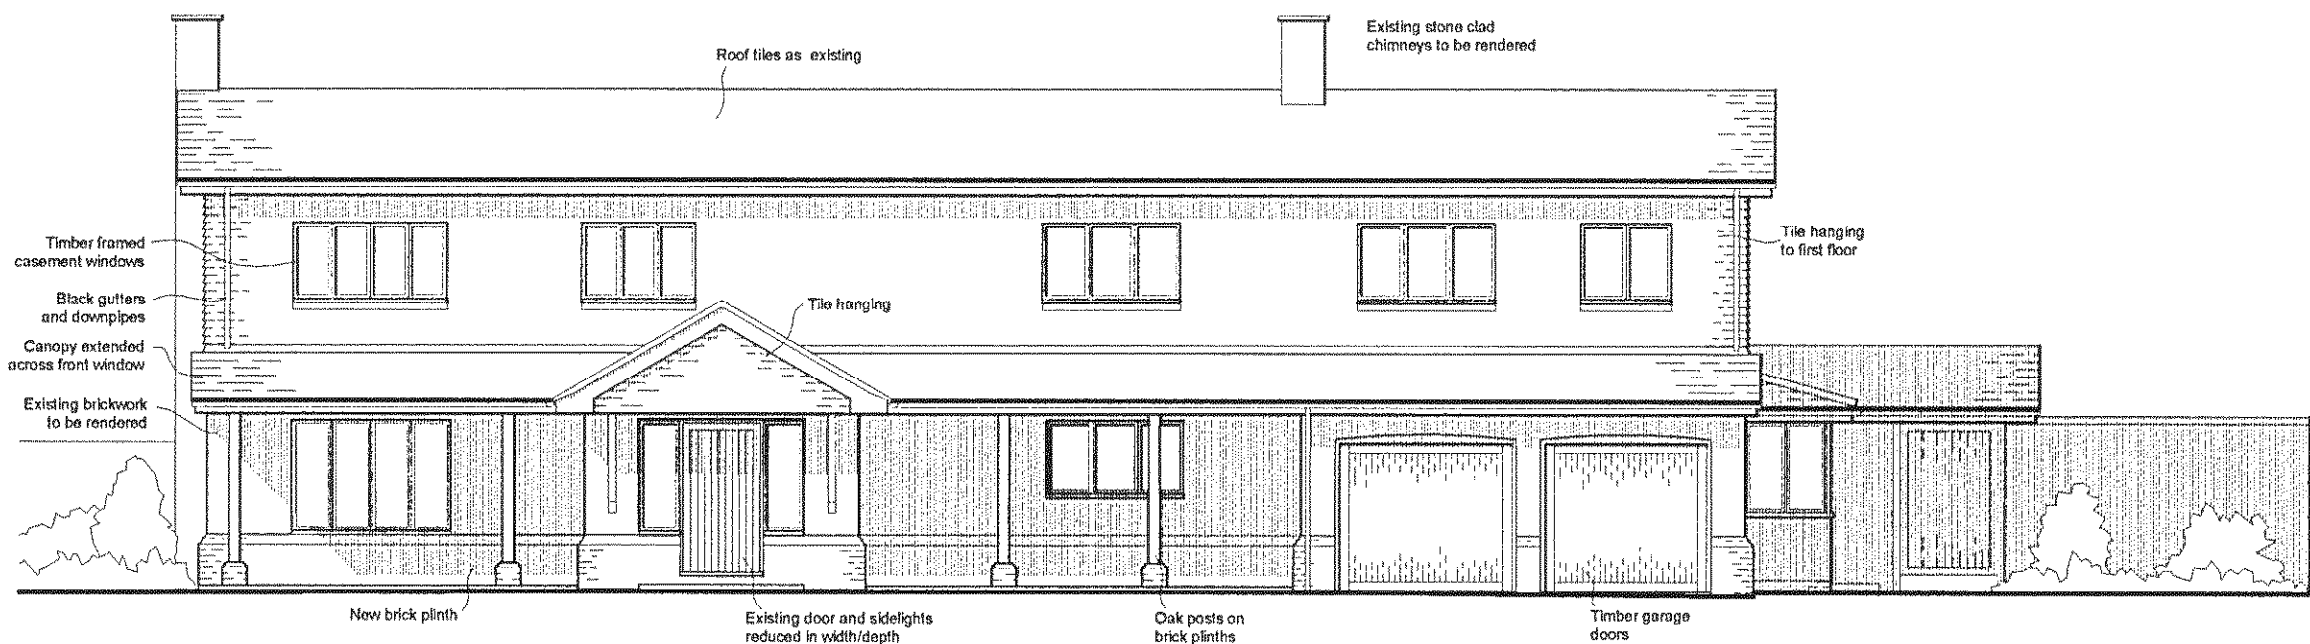


South Elevation

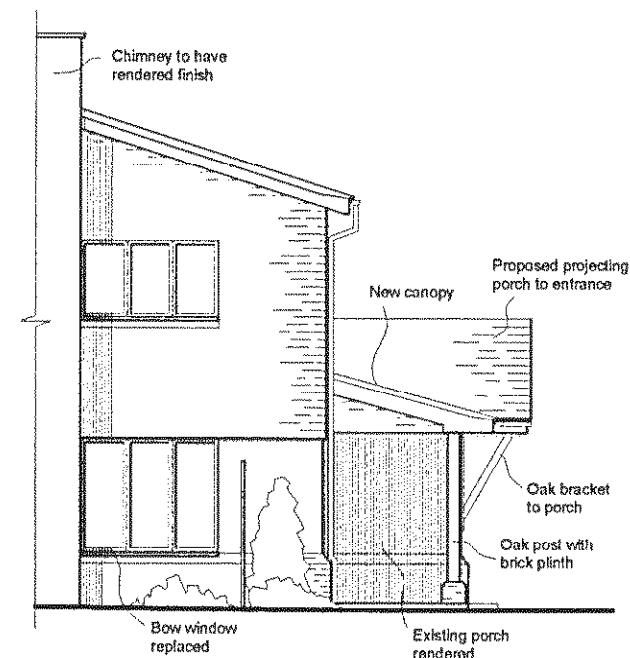

West Elevation

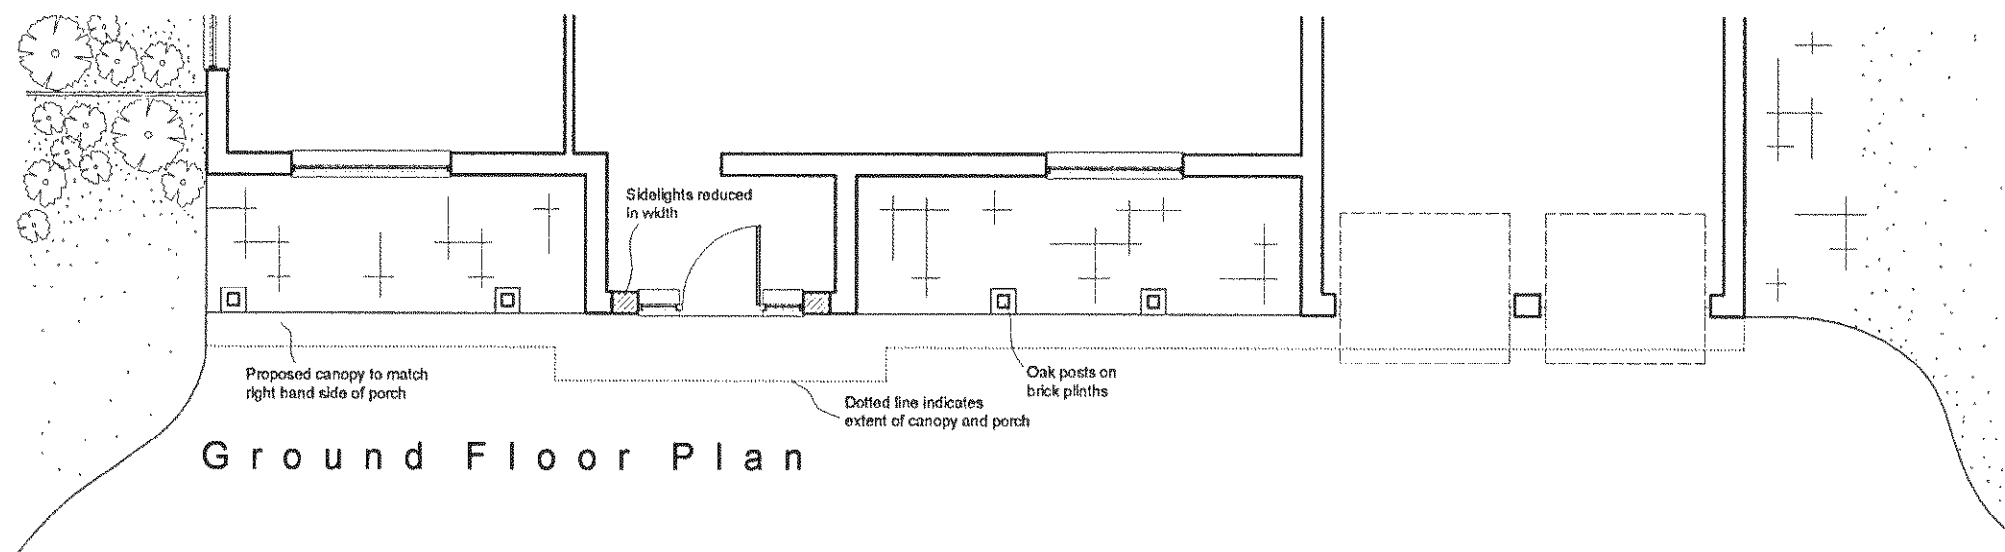

Ground Floor Plan

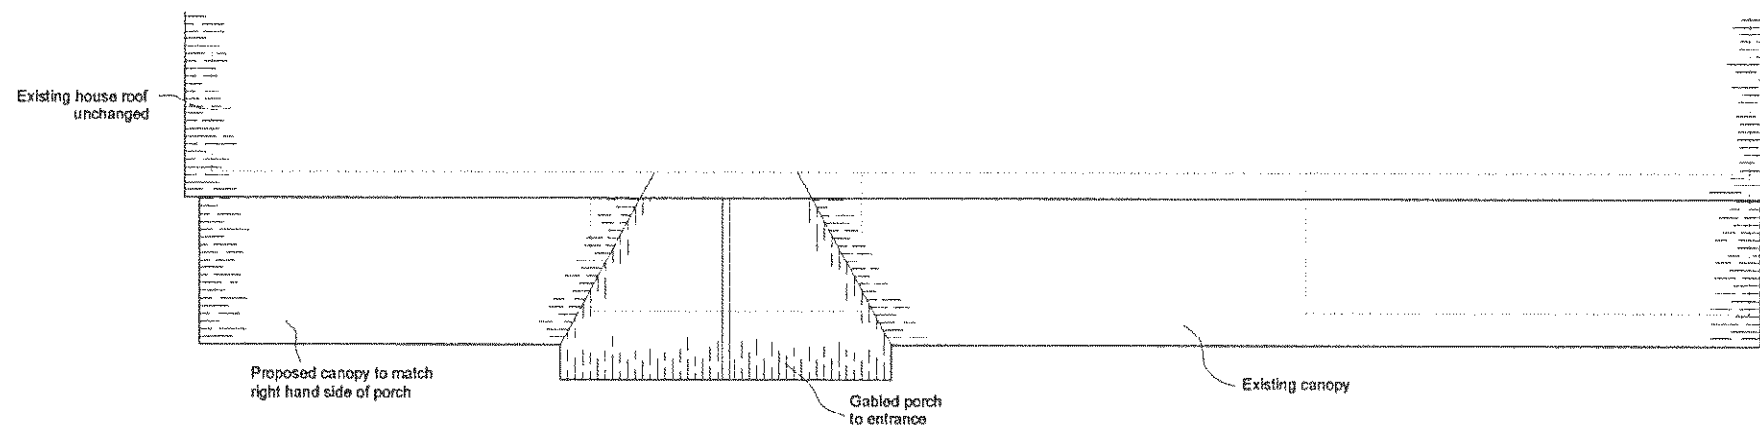

Roof Plan

Architectura
Architectural Design & Drawing Service

Proposed External Alterations
at Willows, Hoe Lane, Flansham
for Mr and Mrs R Lynes

Drawing P01 June 2010 Scale 1:100
Proposed Drawing - Pland and Elevations