




NOTES:
1. ALL DIMENSIONS TO BE TAKEN IN PREFERENCE TO SCALE AND ARE TO BE CHECKED ON SITE PRIOR TO COMMENCING WORK.
2. THIS DRAWING IS TO BE READ IN CONJUNCTION WITH ALL OTHER DOCUMENTS RELATING TO THIS PROJECT.
3. ANY DISCREPANCIES ARE TO BE REFERRED IMMEDIATELY TO THE PROJECT DESIGNER.
4. THIS DRAWING IS COPYRIGHT, AND SHOULD NOT BE USED OR REPRODUCED WITHOUT PERMISSION.
5. IT IS THE CONTRACTOR'S RESPONSIBILITY TO ENSURE COMPLIANCE WITH THE BUILDING REGULATIONS.

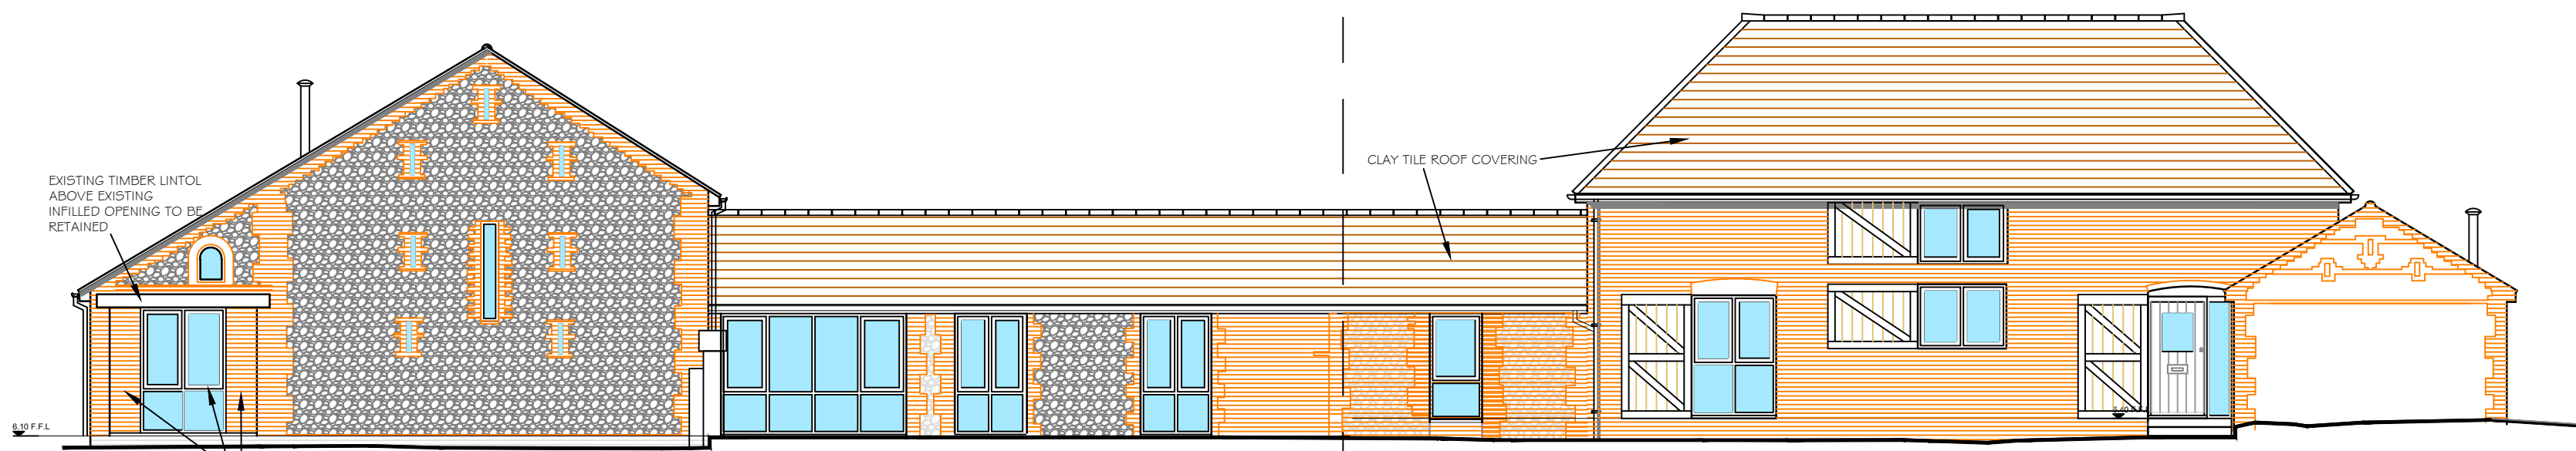


BARN 1 & 2 PROPOSED SOUTH EAST ELEVATION
SHOWING SHUTTERS OPEN

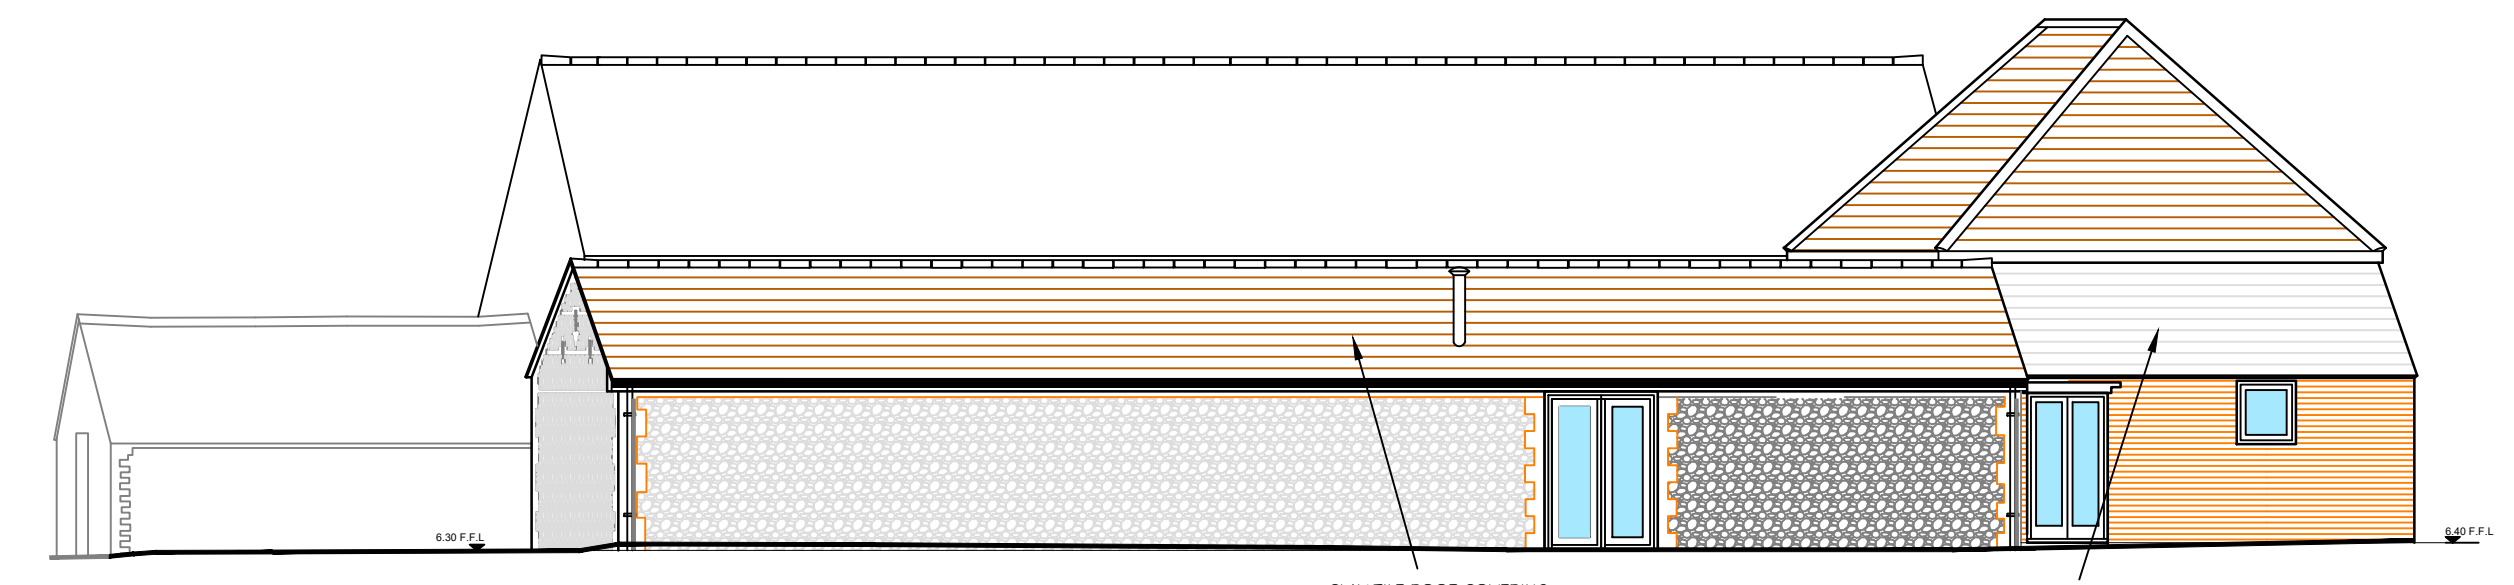


BARN 1 PROPOSED NORTH EAST ELEVATION

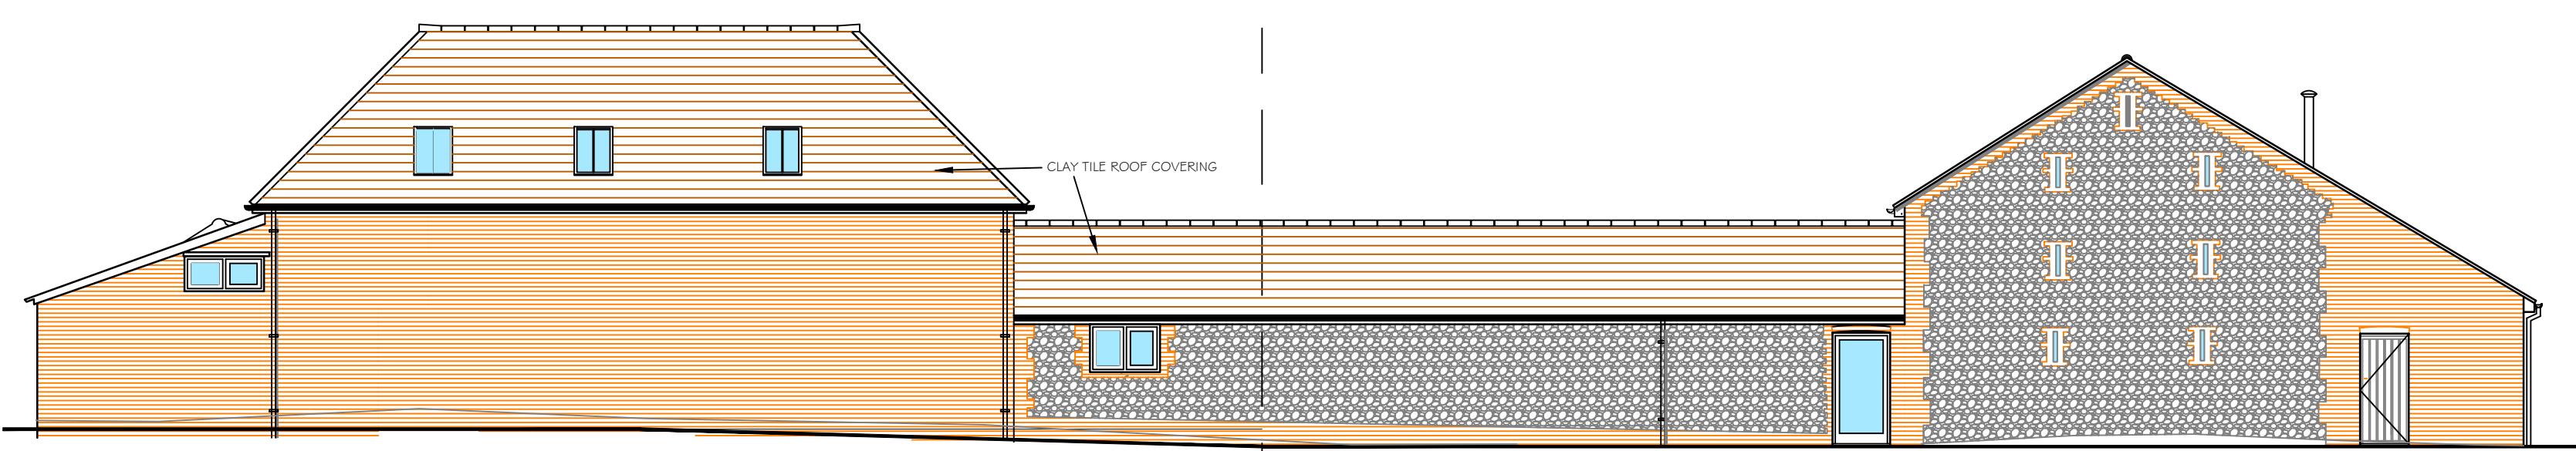


BARN 1 & 2 PROPOSED NORTH WEST ELEVATION

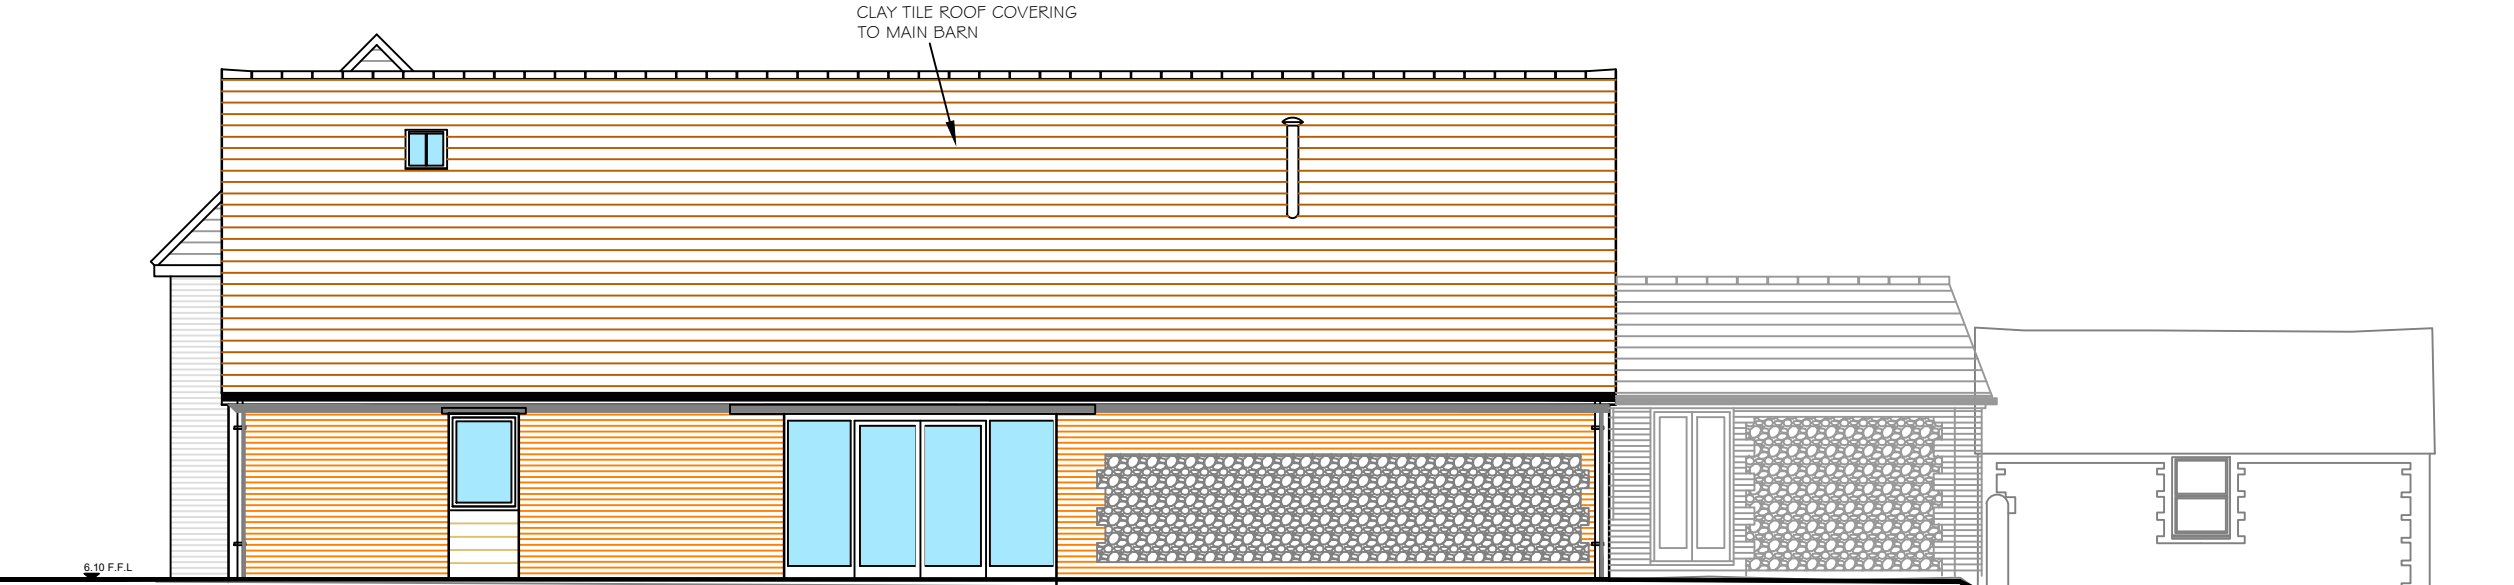

BARN 2 PROPOSED SOUTH WEST ELEVATION

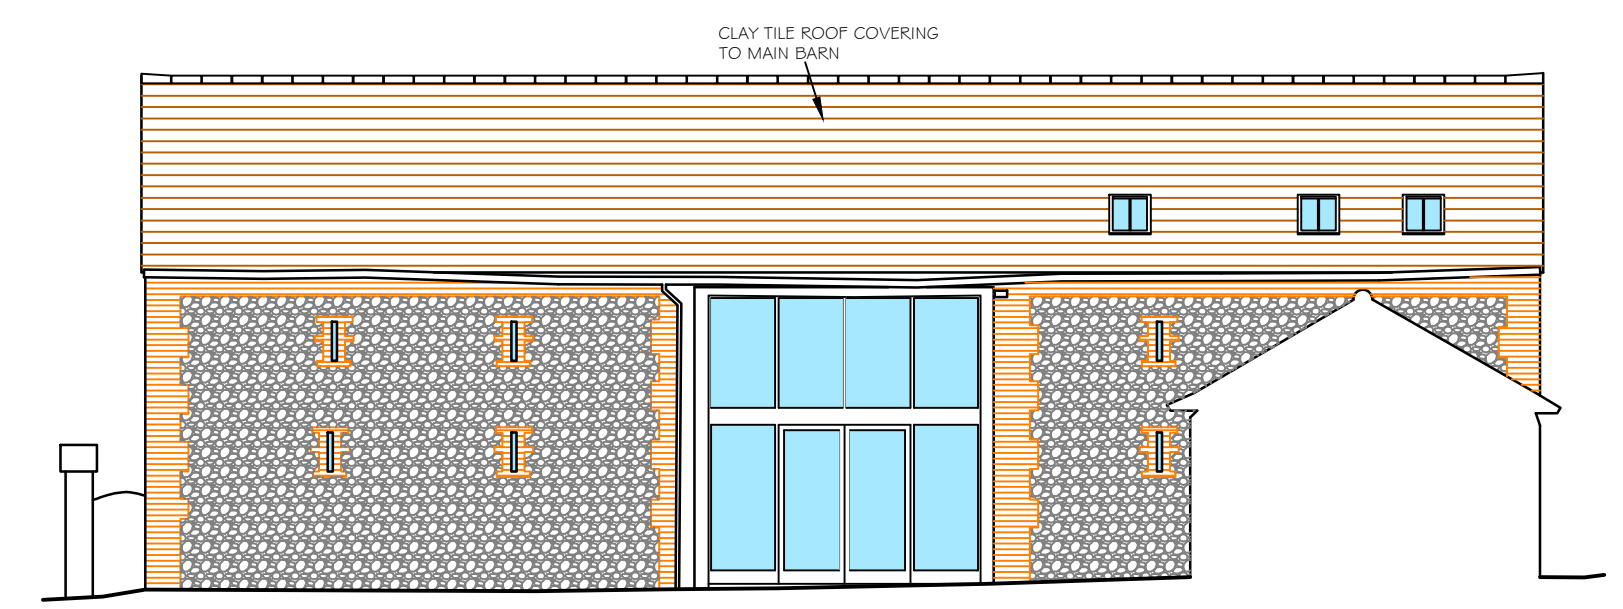

BARN 2 PROPOSED NORTH EAST COURTYARD ELEVATION

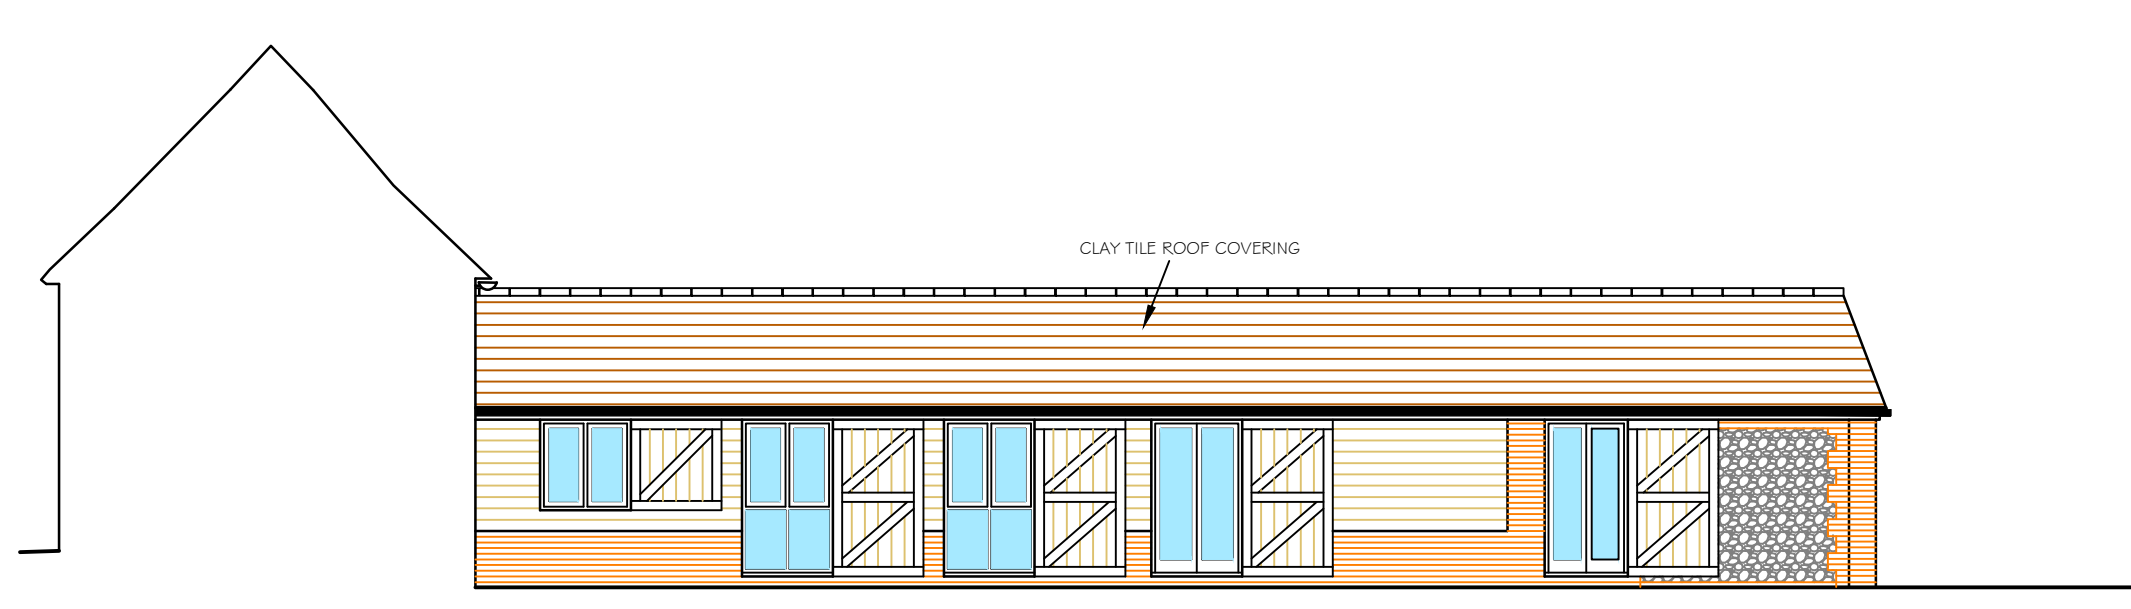

BARN 1 PROPOSED SOUTH WEST COURTYARD ELEVATION
SHOWING SHUTTERS OPEN

PROPOSED EXTERNAL MATERIALS

ROOF TILES (BARN 1 & 2) - KEYMER TRADITIONAL WEALDEN RED HAND MADE CLAY TILES AND BONNET HIPS


ROOF SLATES (BARN 3) - SSQ DEL CARMEN NATURAL SPANISH SLATE

BRICKS - IBSTOCK SHWANAGE HANDMADE RESTORATION RED


TIMBER BOARDING - 175mm OAK FEATHEREDGE, FIXED HORIZONTALLY

ROOFLIGHTS - CLEMENTS DOUBLE GLAZED METAL FRAMED CONSERVATION ROOFLIGHTS


FLUE - BLACK PAINTED STEEL

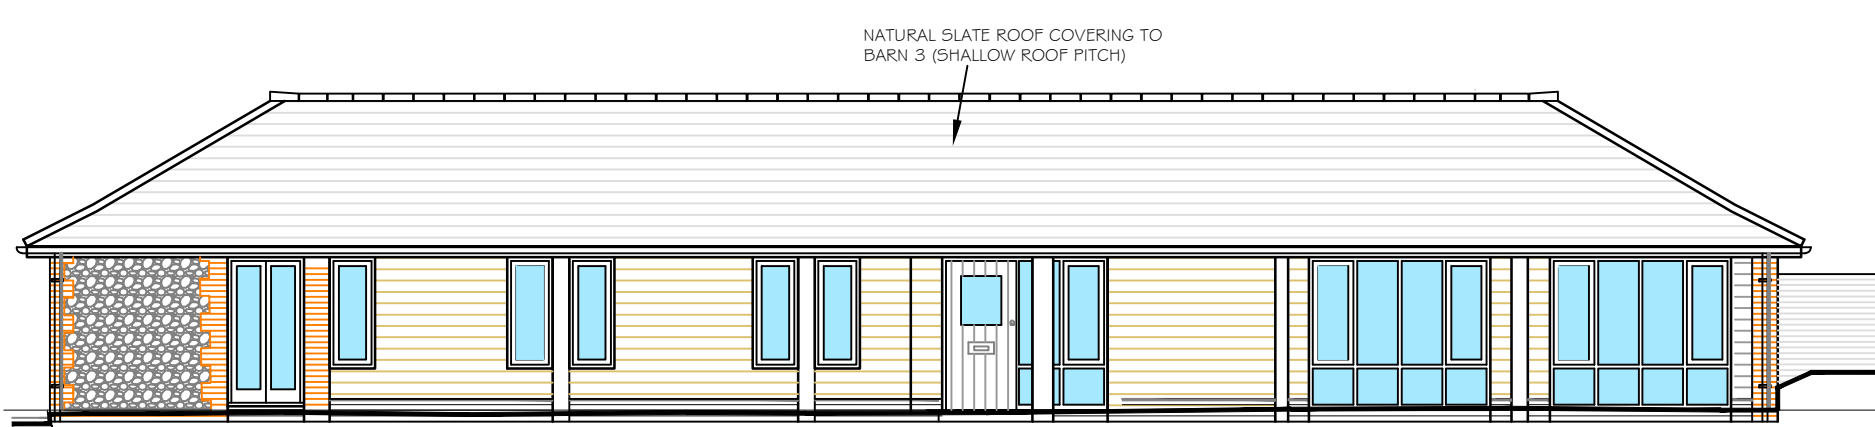


BARN 3 PROPOSED FRONT (NORTH EAST) ELEVATION

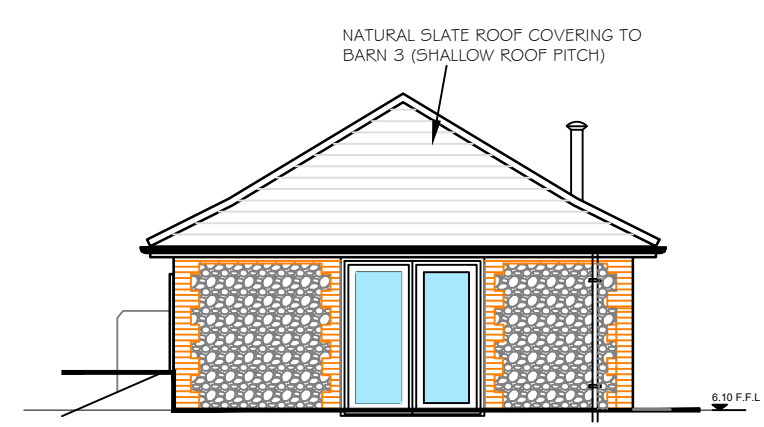


BARN 3 PROPOSED SIDE (NORTH WEST) ELEVATION

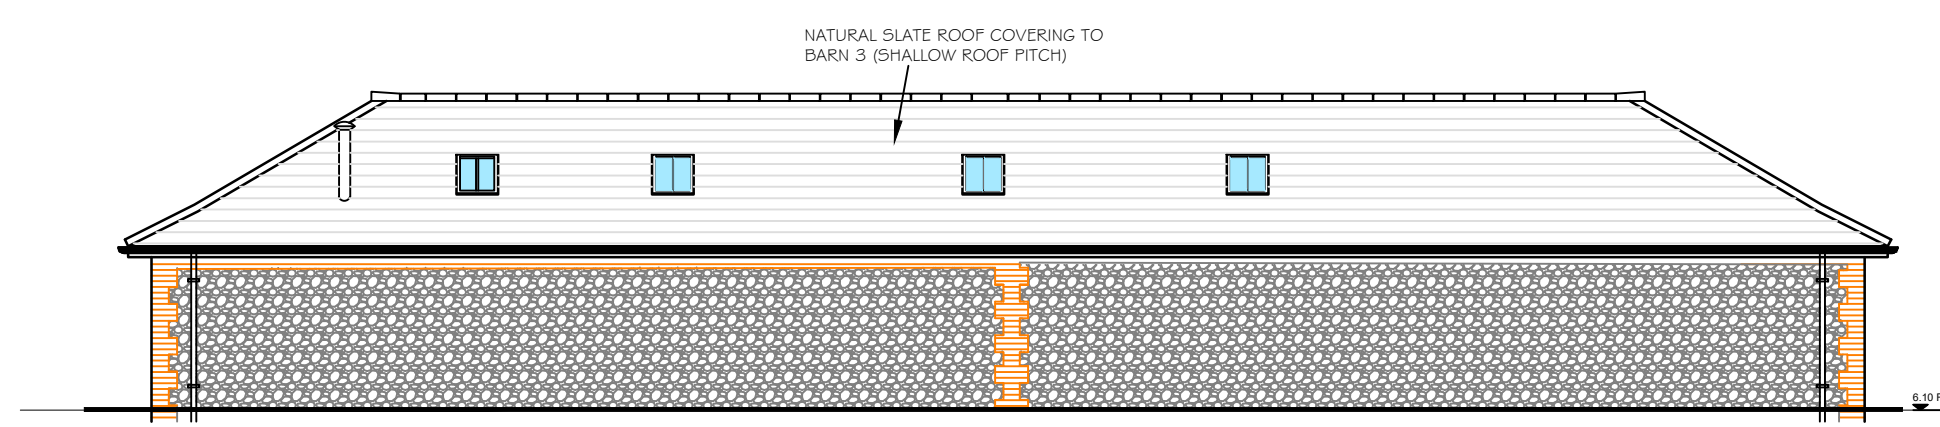


BARN 3 PROPOSED REAR (SOUTH WEST) ELEVATION

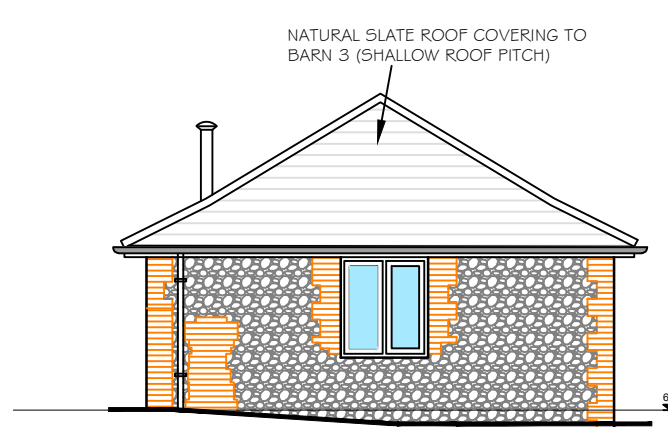

BARN 3 PROPOSED SIDE (SOUTH EAST) ELEVATION

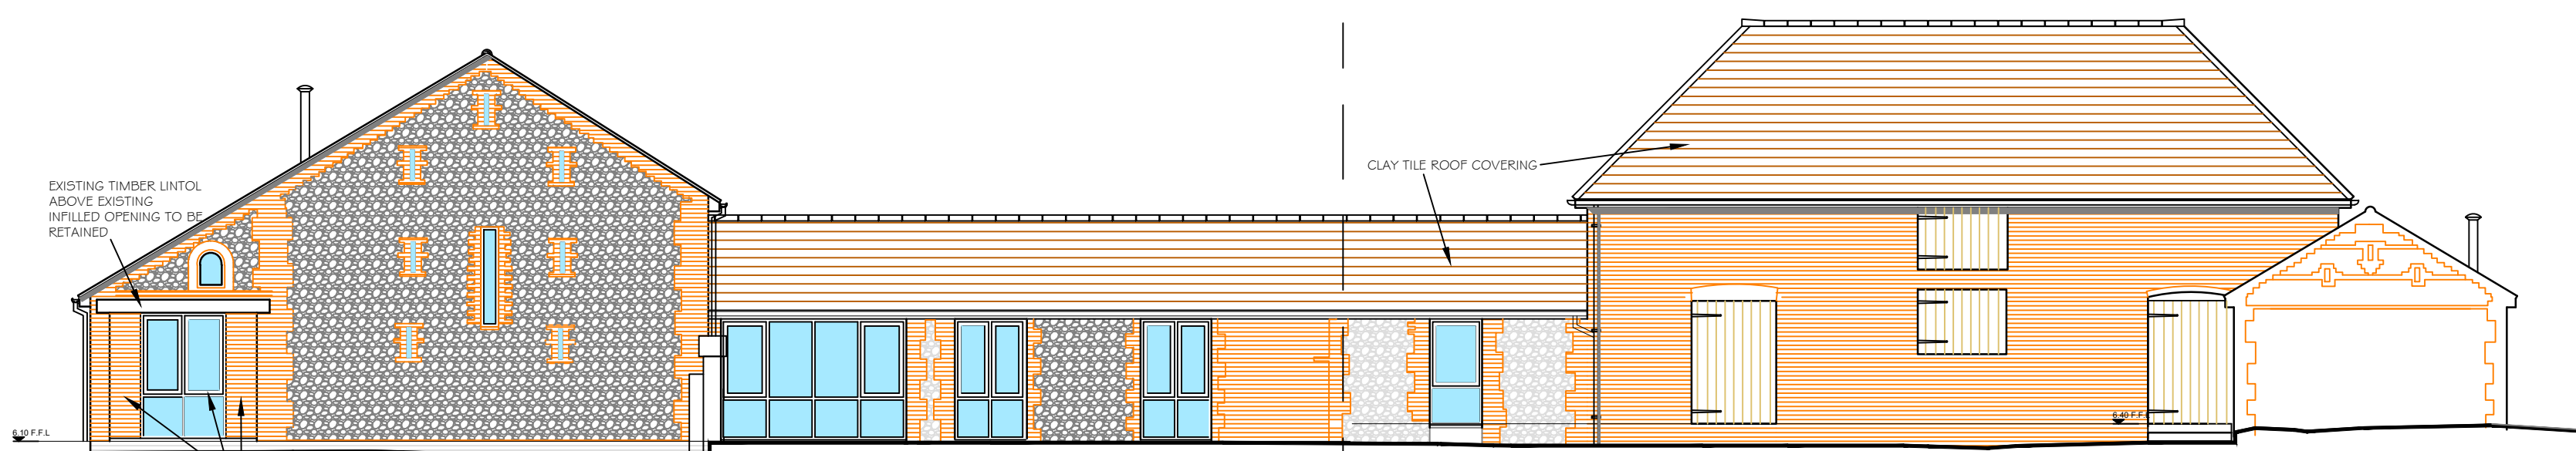

BARN 1 & 2 PROPOSED SOUTH EAST ELEVATION
SHOWING HATCHES CLOSED

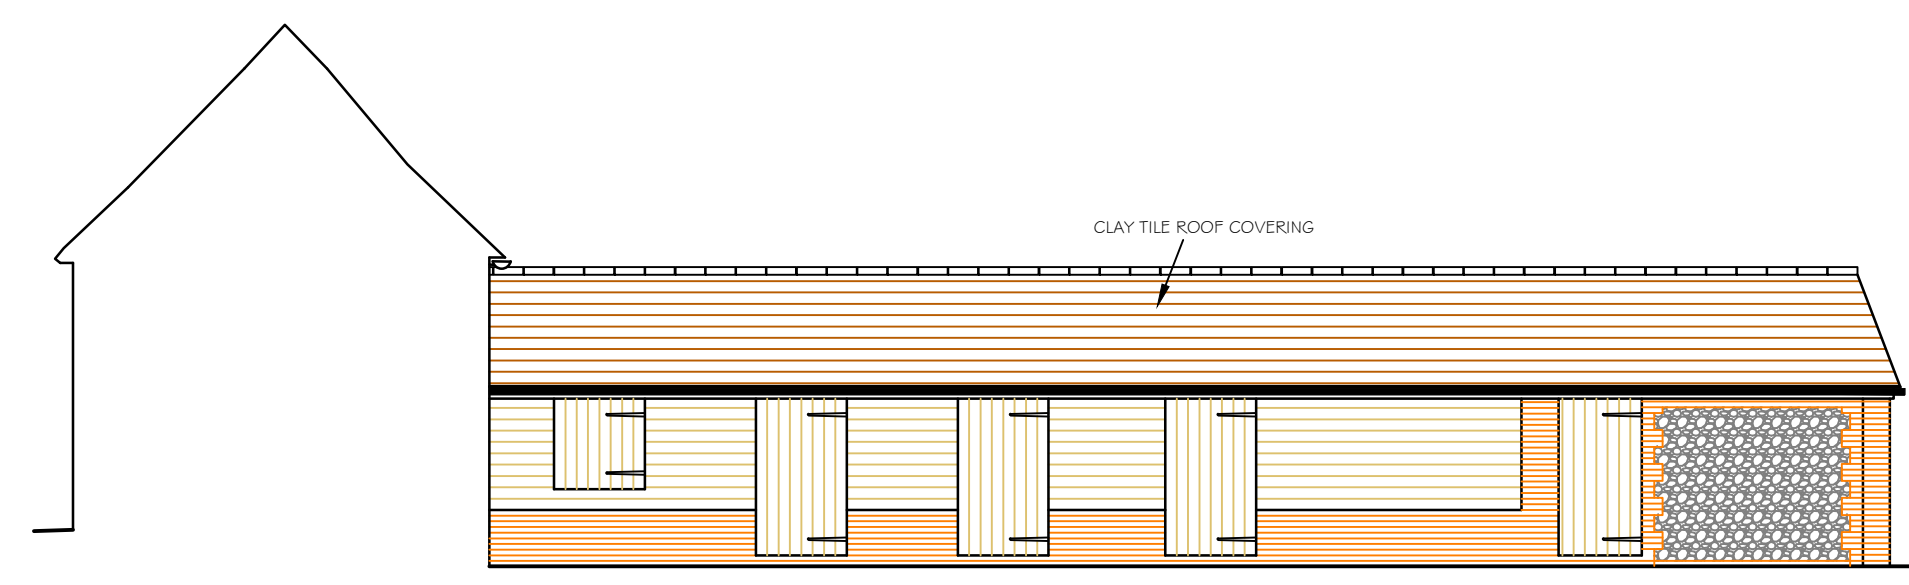

BARN 1 PROPOSED SOUTH WEST COURTYARD ELEVATION
SHOWING HATCHES CLOSED

G	EXTERNAL MATERIALS ADDED	21.07.22
F	NOTED ADDED TO SOUTH EAST ELEV	06.07.22
E	INFILL AREA TO SOUTH EAST ELEVATION AMENDED	08.06.22
D	WINDOWS TO SOUTH EAST ELEVATION AMENDED	08.06.22
C	WINDOWS TO SOUTH EAST ELEVATION AMENDED	08.06.22
B	WINDOW TO SOUTH EAST ELEVATION AMENDED	03.12.21
A	MINOR AMENDMENT TO EXTERNAL MATERIALS	09.03.21
REV	DESCRIPTION	DATE

PROJECT
BARN 3 AT STAKERS FARM
NORTH END ROAD
YAPTON BN1 8 ODU

DRAWING TITLE
PROPOSED ELEVATIONS

SCALE	DRAWN BY	DATE
1:100 @A1	PLB	MAR 21
DWG NO	1020106	REV. G

Unit 3b Woodhorn Business Centre
Woodhorn Lane
Oving Chichester
West Sussex PO20 2BX
Tel 01243 774764
www.sloaneandbrown.co.uk

