



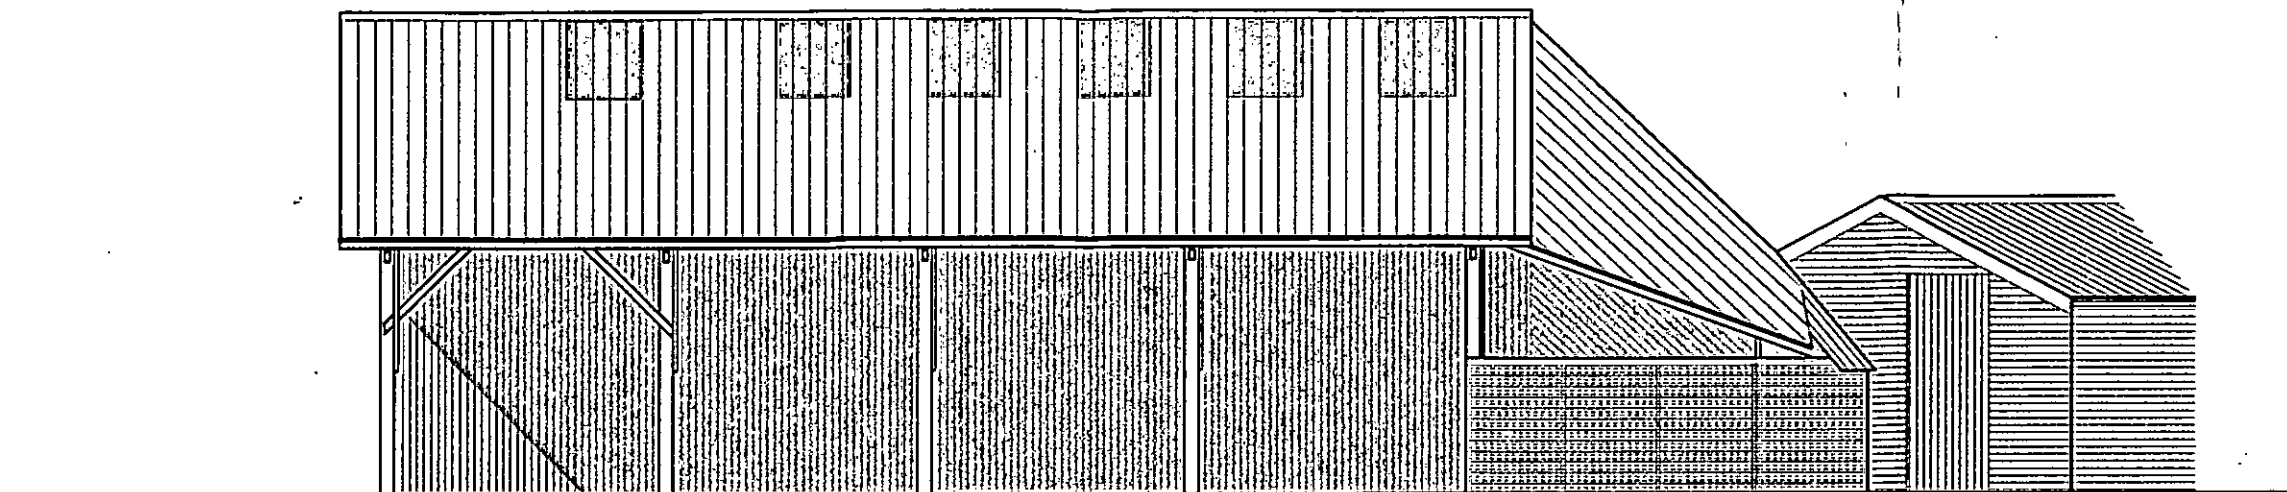

North West Elevation  
Scale: 1:100

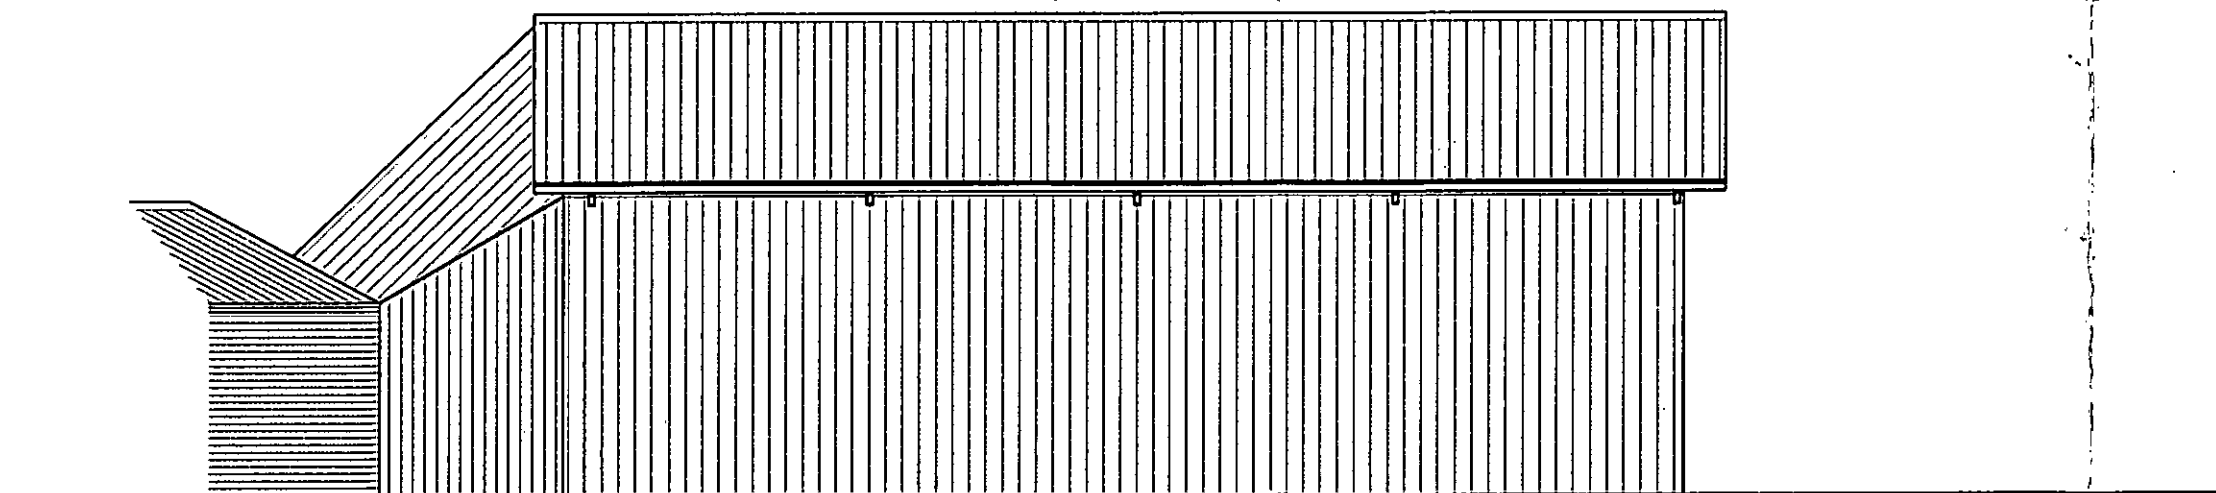

South West Elevation  
Scale: 1:100

Drawing Number: 1803\_103

Project: Rookery Farm Barn

Issue: Planning


Date: May 2019

Drawing Title: Existing Long Elevations

Scale: 1:100 @ A3

Revision: -

Revision Date: -

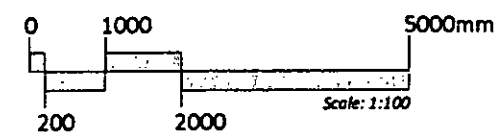

COPYRIGHT  
This drawing is not to be used or reproduced  
by any other party for any purpose.  
Drawings suitable for planning purposes only.  
Site survey to be conducted before any  
building work is carried out. Any discrepancies  
to be reported to architect  
DO NOT SCALE from drawings.

  
FERMOR FOX  
ARCHITECTS ARB RIBA