


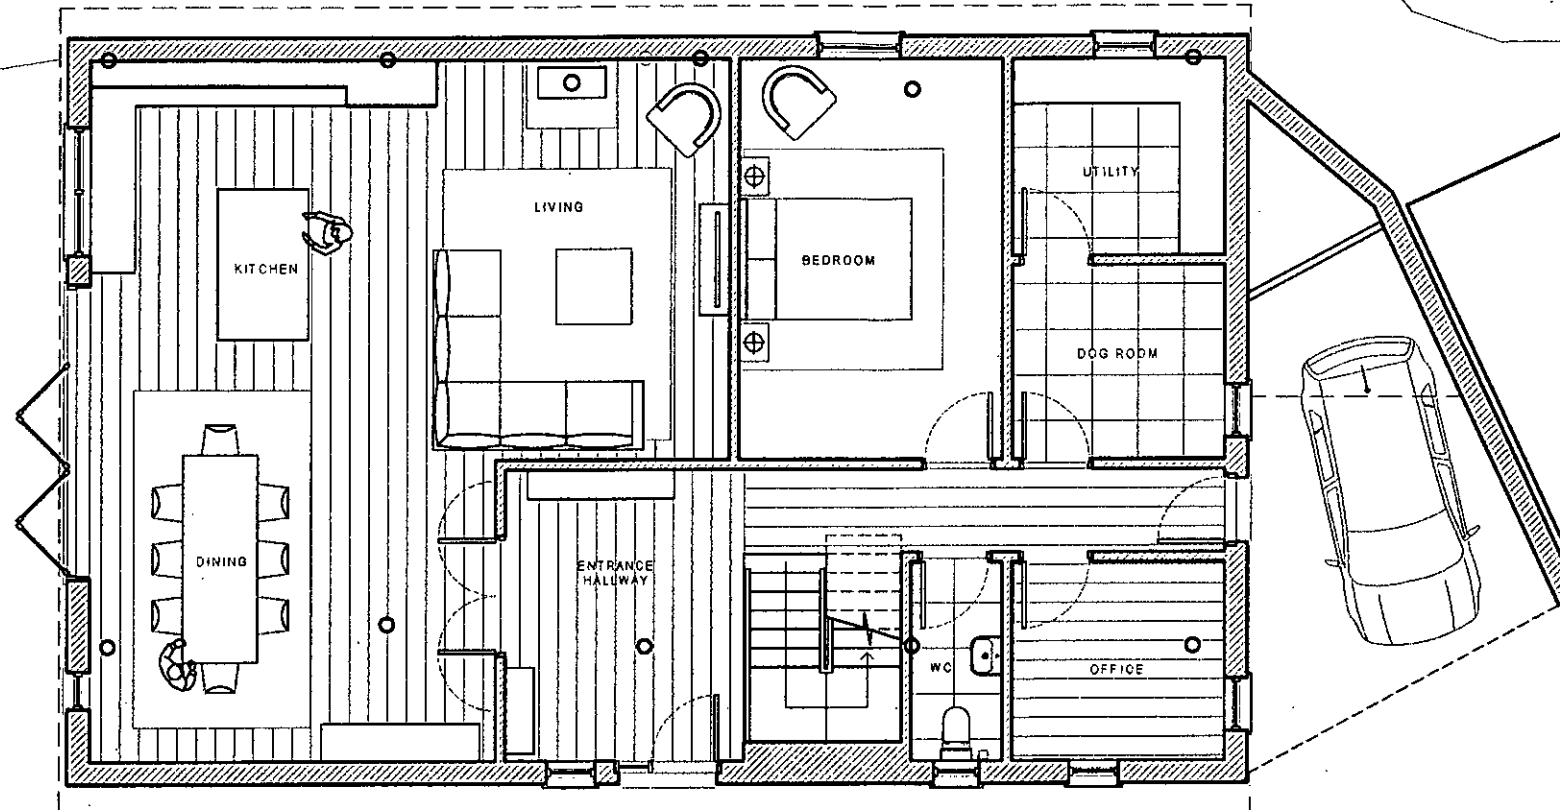

Drawing Number: 1803_201

Project: Rookery Farm Barn

Issue: Planning


Date: May 2019

Drawing Title: Proposed Ground Floor Plan

Scale: 1:100 @ A3

Revision: -

Revision Date: -

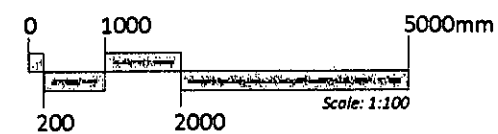

COPYRIGHT
This drawing is not to be used or reproduced
by any other party for any purpose.
Drawings suitable for planning purposes only.
Site survey to be conducted before any
building work is carried out. Any discrepancies
to be reported to architect
DO NOT SCALE from drawings.

FERMOR FOX
ARCHITECTS ARB RIBA