



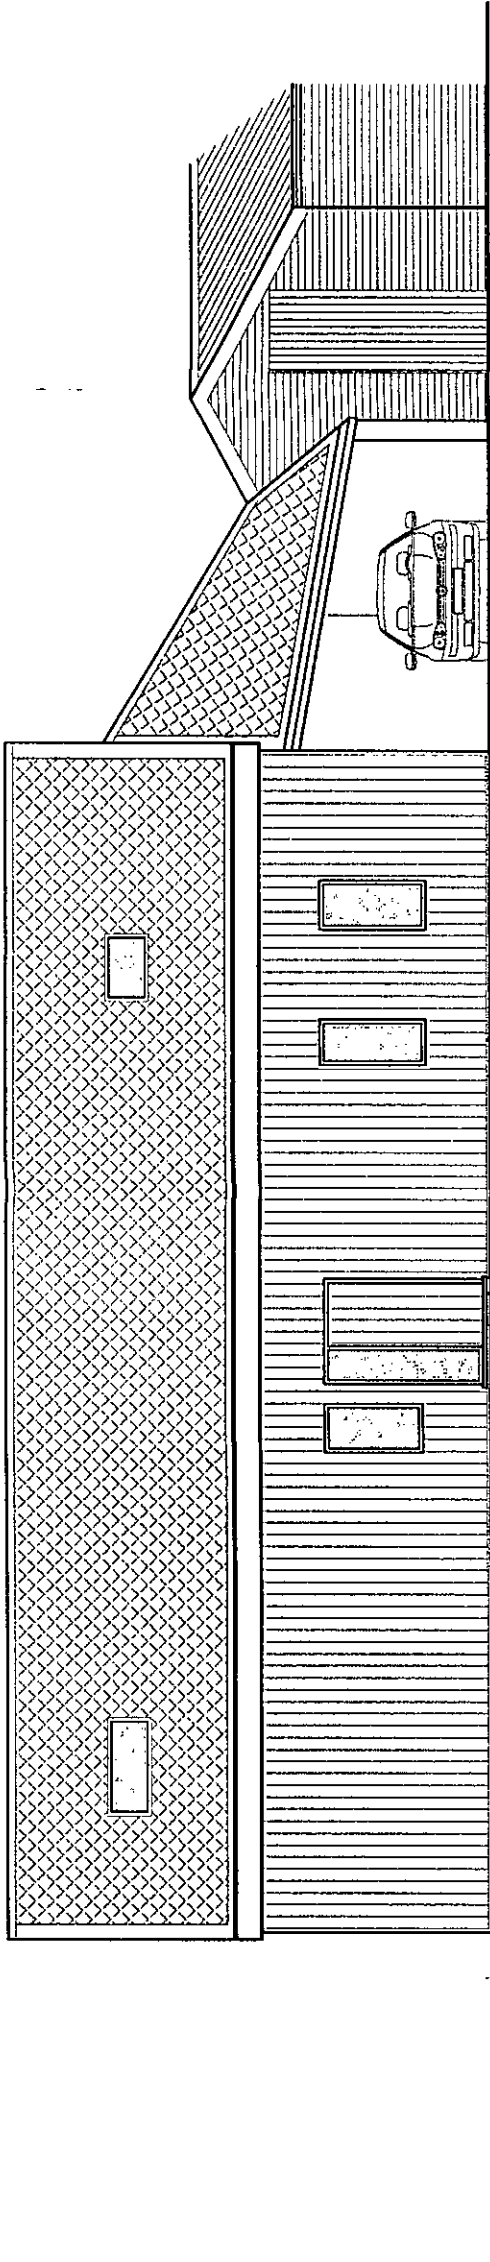

North West Elevation
Scale: 1:100

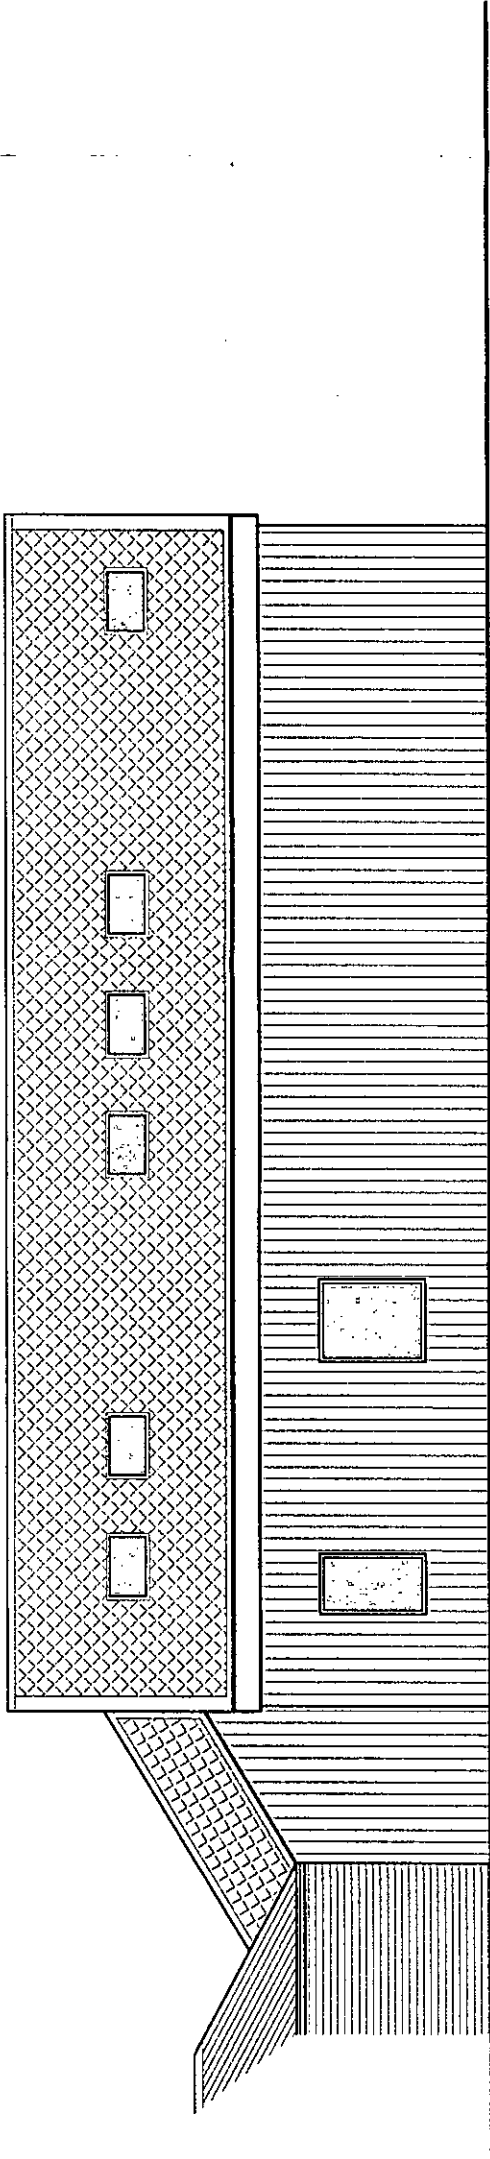

South East Elevation
Scale: 1:100

Drawing Number: 1803_204

Project: Rookery Farm Barn

Issue: Planning


Date: May 2019

Drawing Title: Proposed Long Elevations

Scale: 1:100 @ A3

Revision: -

Revision Date: -

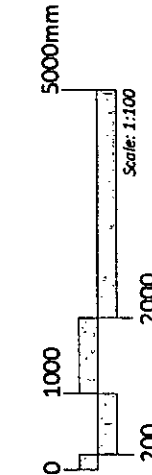

COPYRIGHT
This drawing is not to be used or reproduced by any other party for any purpose. Drawings suitable for planning purposes only. Site survey to be conducted before any building work is carried out. Any discrepancies to be reported to architect
DO NOT SCALE from drawings.

