



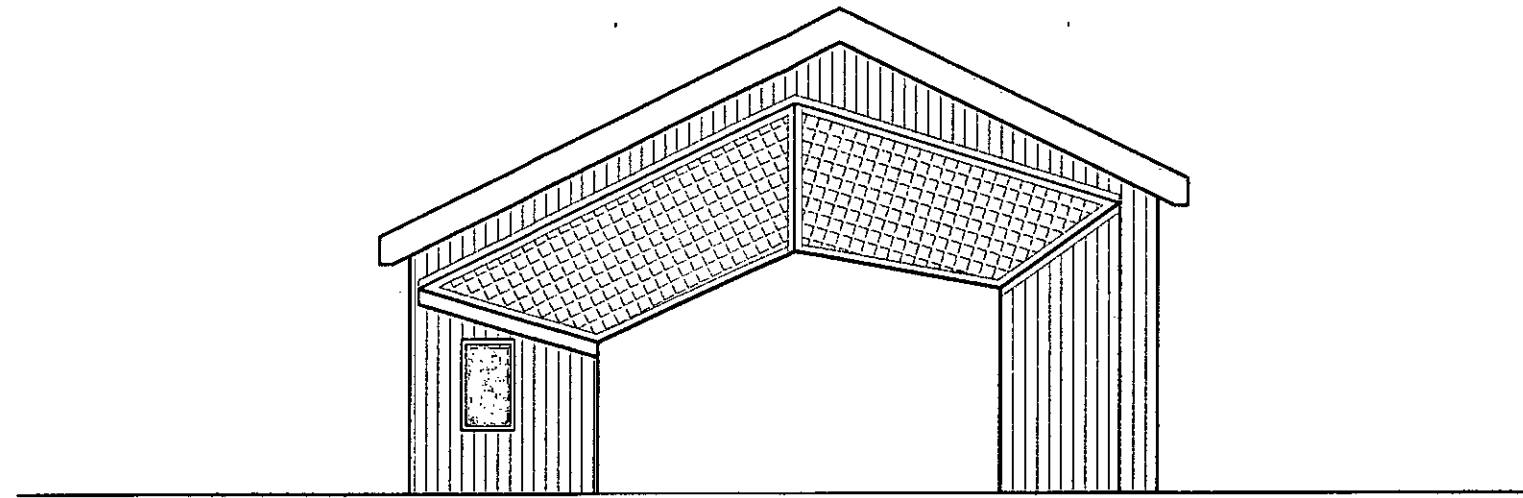


South West Elevation
Scale: 1:100

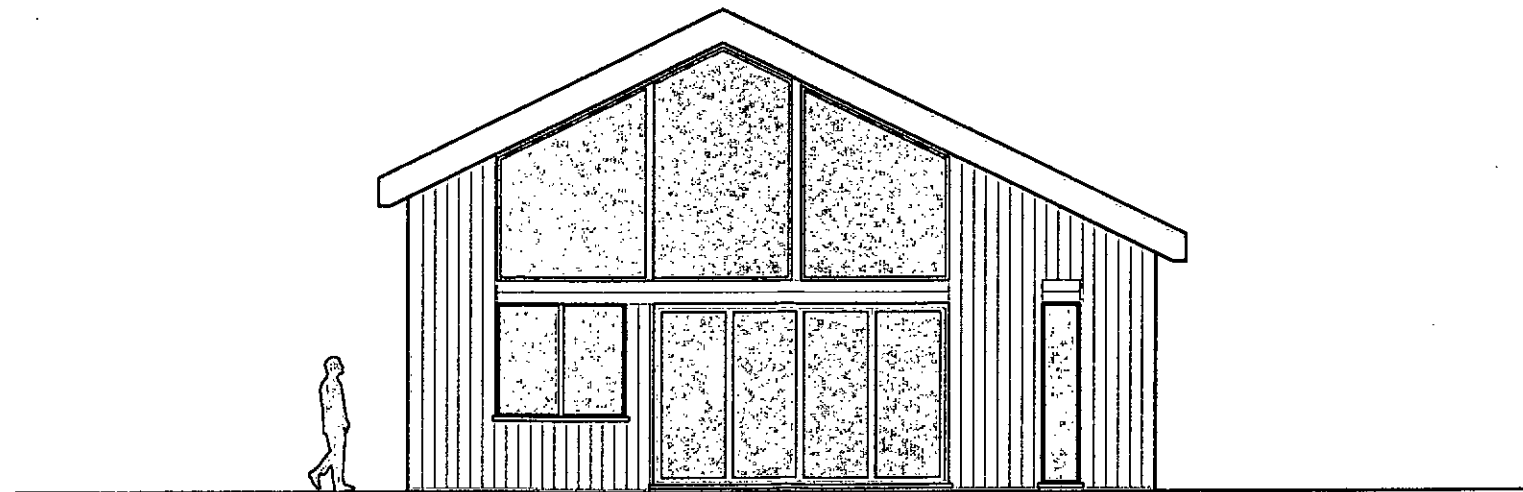

North East Elevation
Scale: 1:100

Drawing Number: 1803_205
Project: Rookery Farm Barn
Issue: Planning
Date: May 2019

Drawing Title: Proposed Short Elevations
Scale: 1:100 @ A3
Revision: -
Revision Date: -

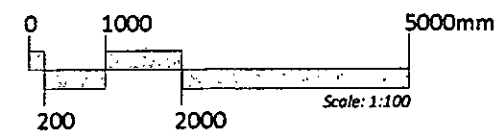

COPYRIGHT
This drawing is not to be used or reproduced
by any other party for any purpose.
Drawings suitable for planning purposes only.
Site survey to be conducted before any
building work is carried out. Any discrepancies
to be reported to architect
DO NOT SCALE from drawings.


FERMOR FOX
ARCHITECTS ARB RIBA