



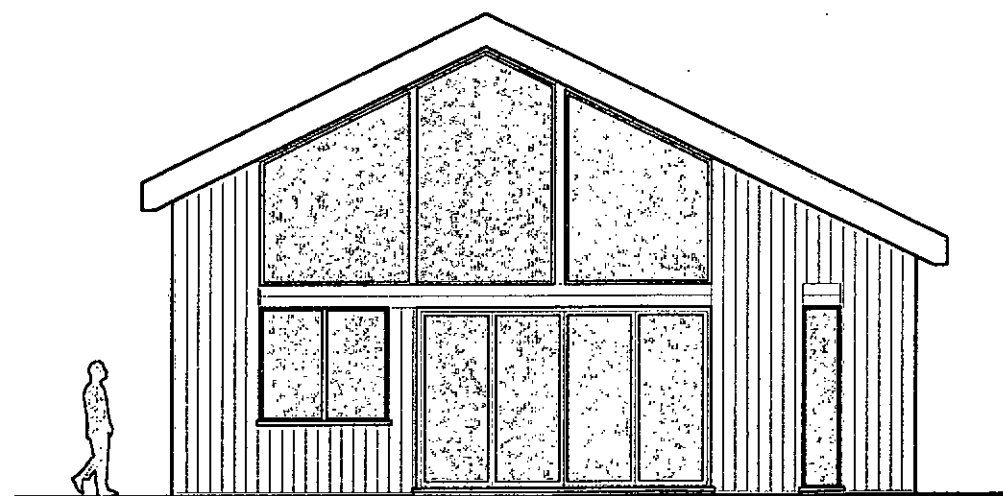

North East Elevation
Scale: 1:100

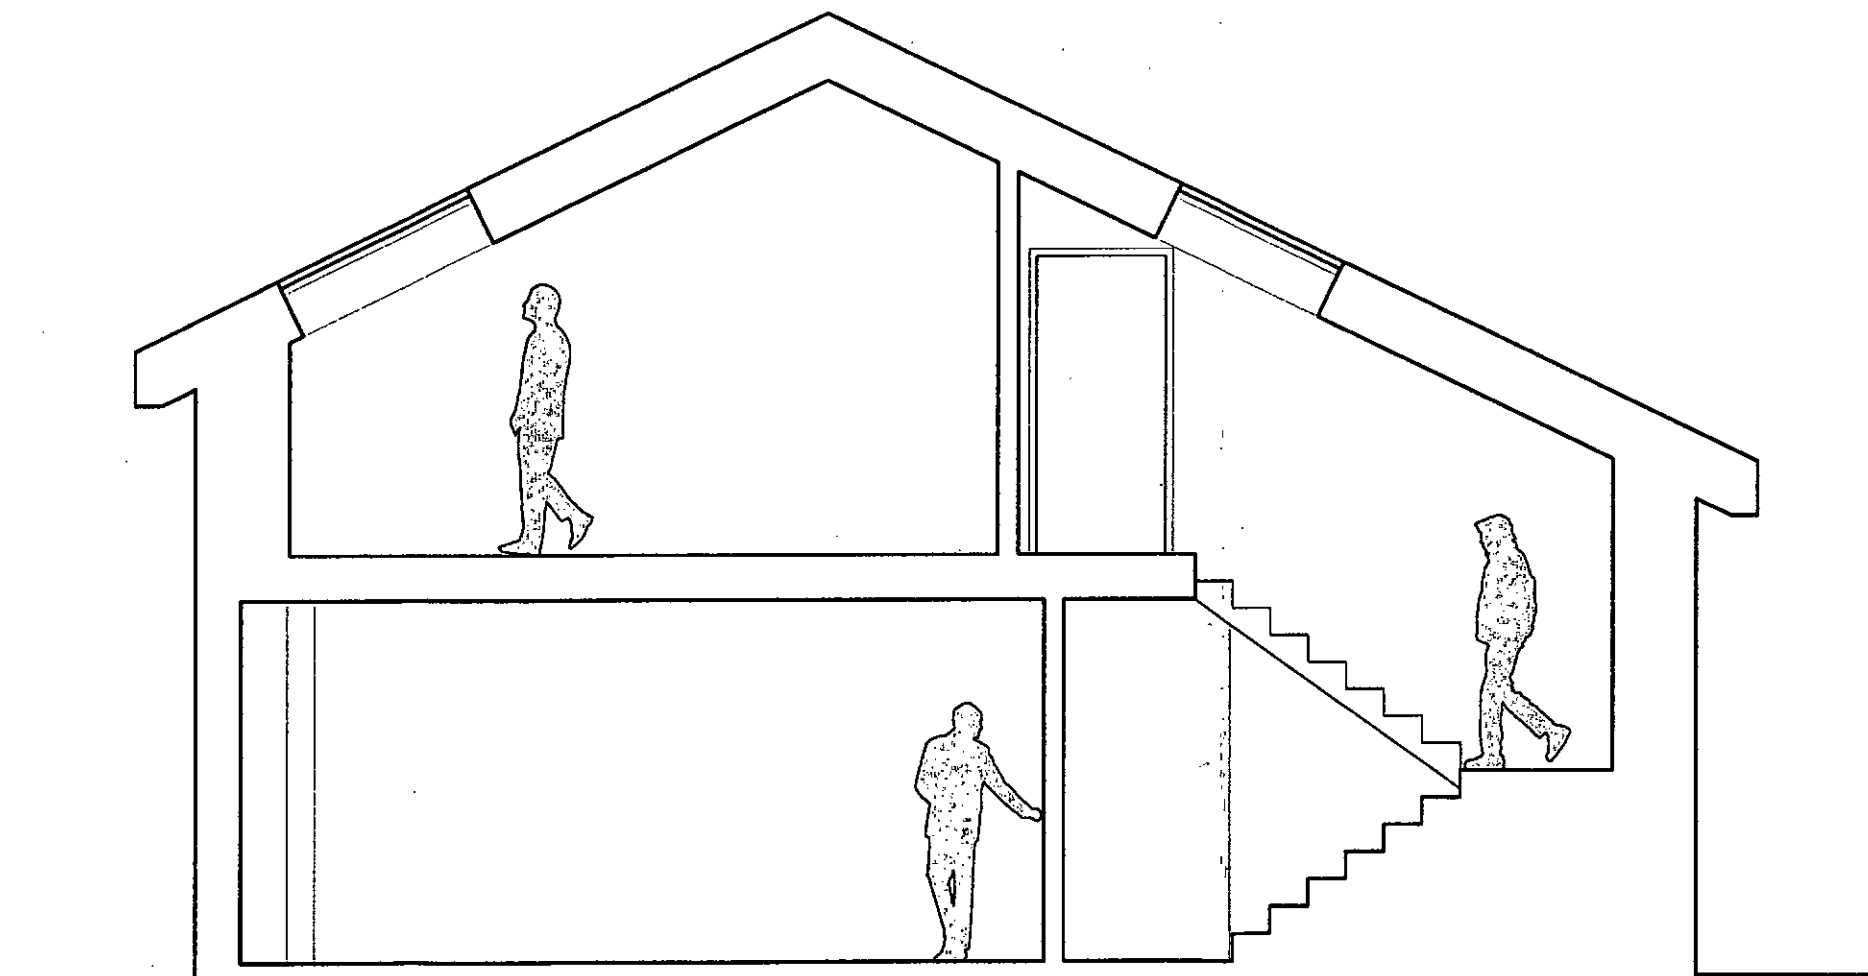

Short Section
Scale: 1:50

Drawing Number: 1803_206

Project: Rookery Farm Barn

Issue: Planning


Date: May 2019

Drawing Title: Proposed Short Section A

Scale: 1:50 @ A3

Revision: -

Revision Date: -

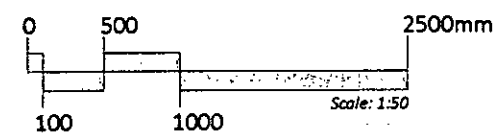

COPYRIGHT

This drawing is not to be used or reproduced by any other party for any purpose.

Drawings suitable for planning purposes only.

Site survey to be conducted before any building work is carried out. Any discrepancies to be reported to architect

DO NOT SCALE from drawings.

FERMOR FOX
ARCHITECTS ARB RIBA