


NOTES:

Dimensions to be checked on site before commencing work. Any discrepancies shall be reported to the architect immediately. Do not scale from these drawings except for plotting purposes.


Use figured dimensions only.

Where applicable this drawing is to be read in conjunction with other consultants' drawings.


All drawings to be read in conjunction with specification and all other documents. Drawings shall be signed and sealed by a qualified structural engineer and mechanical and electrical drawings / specification

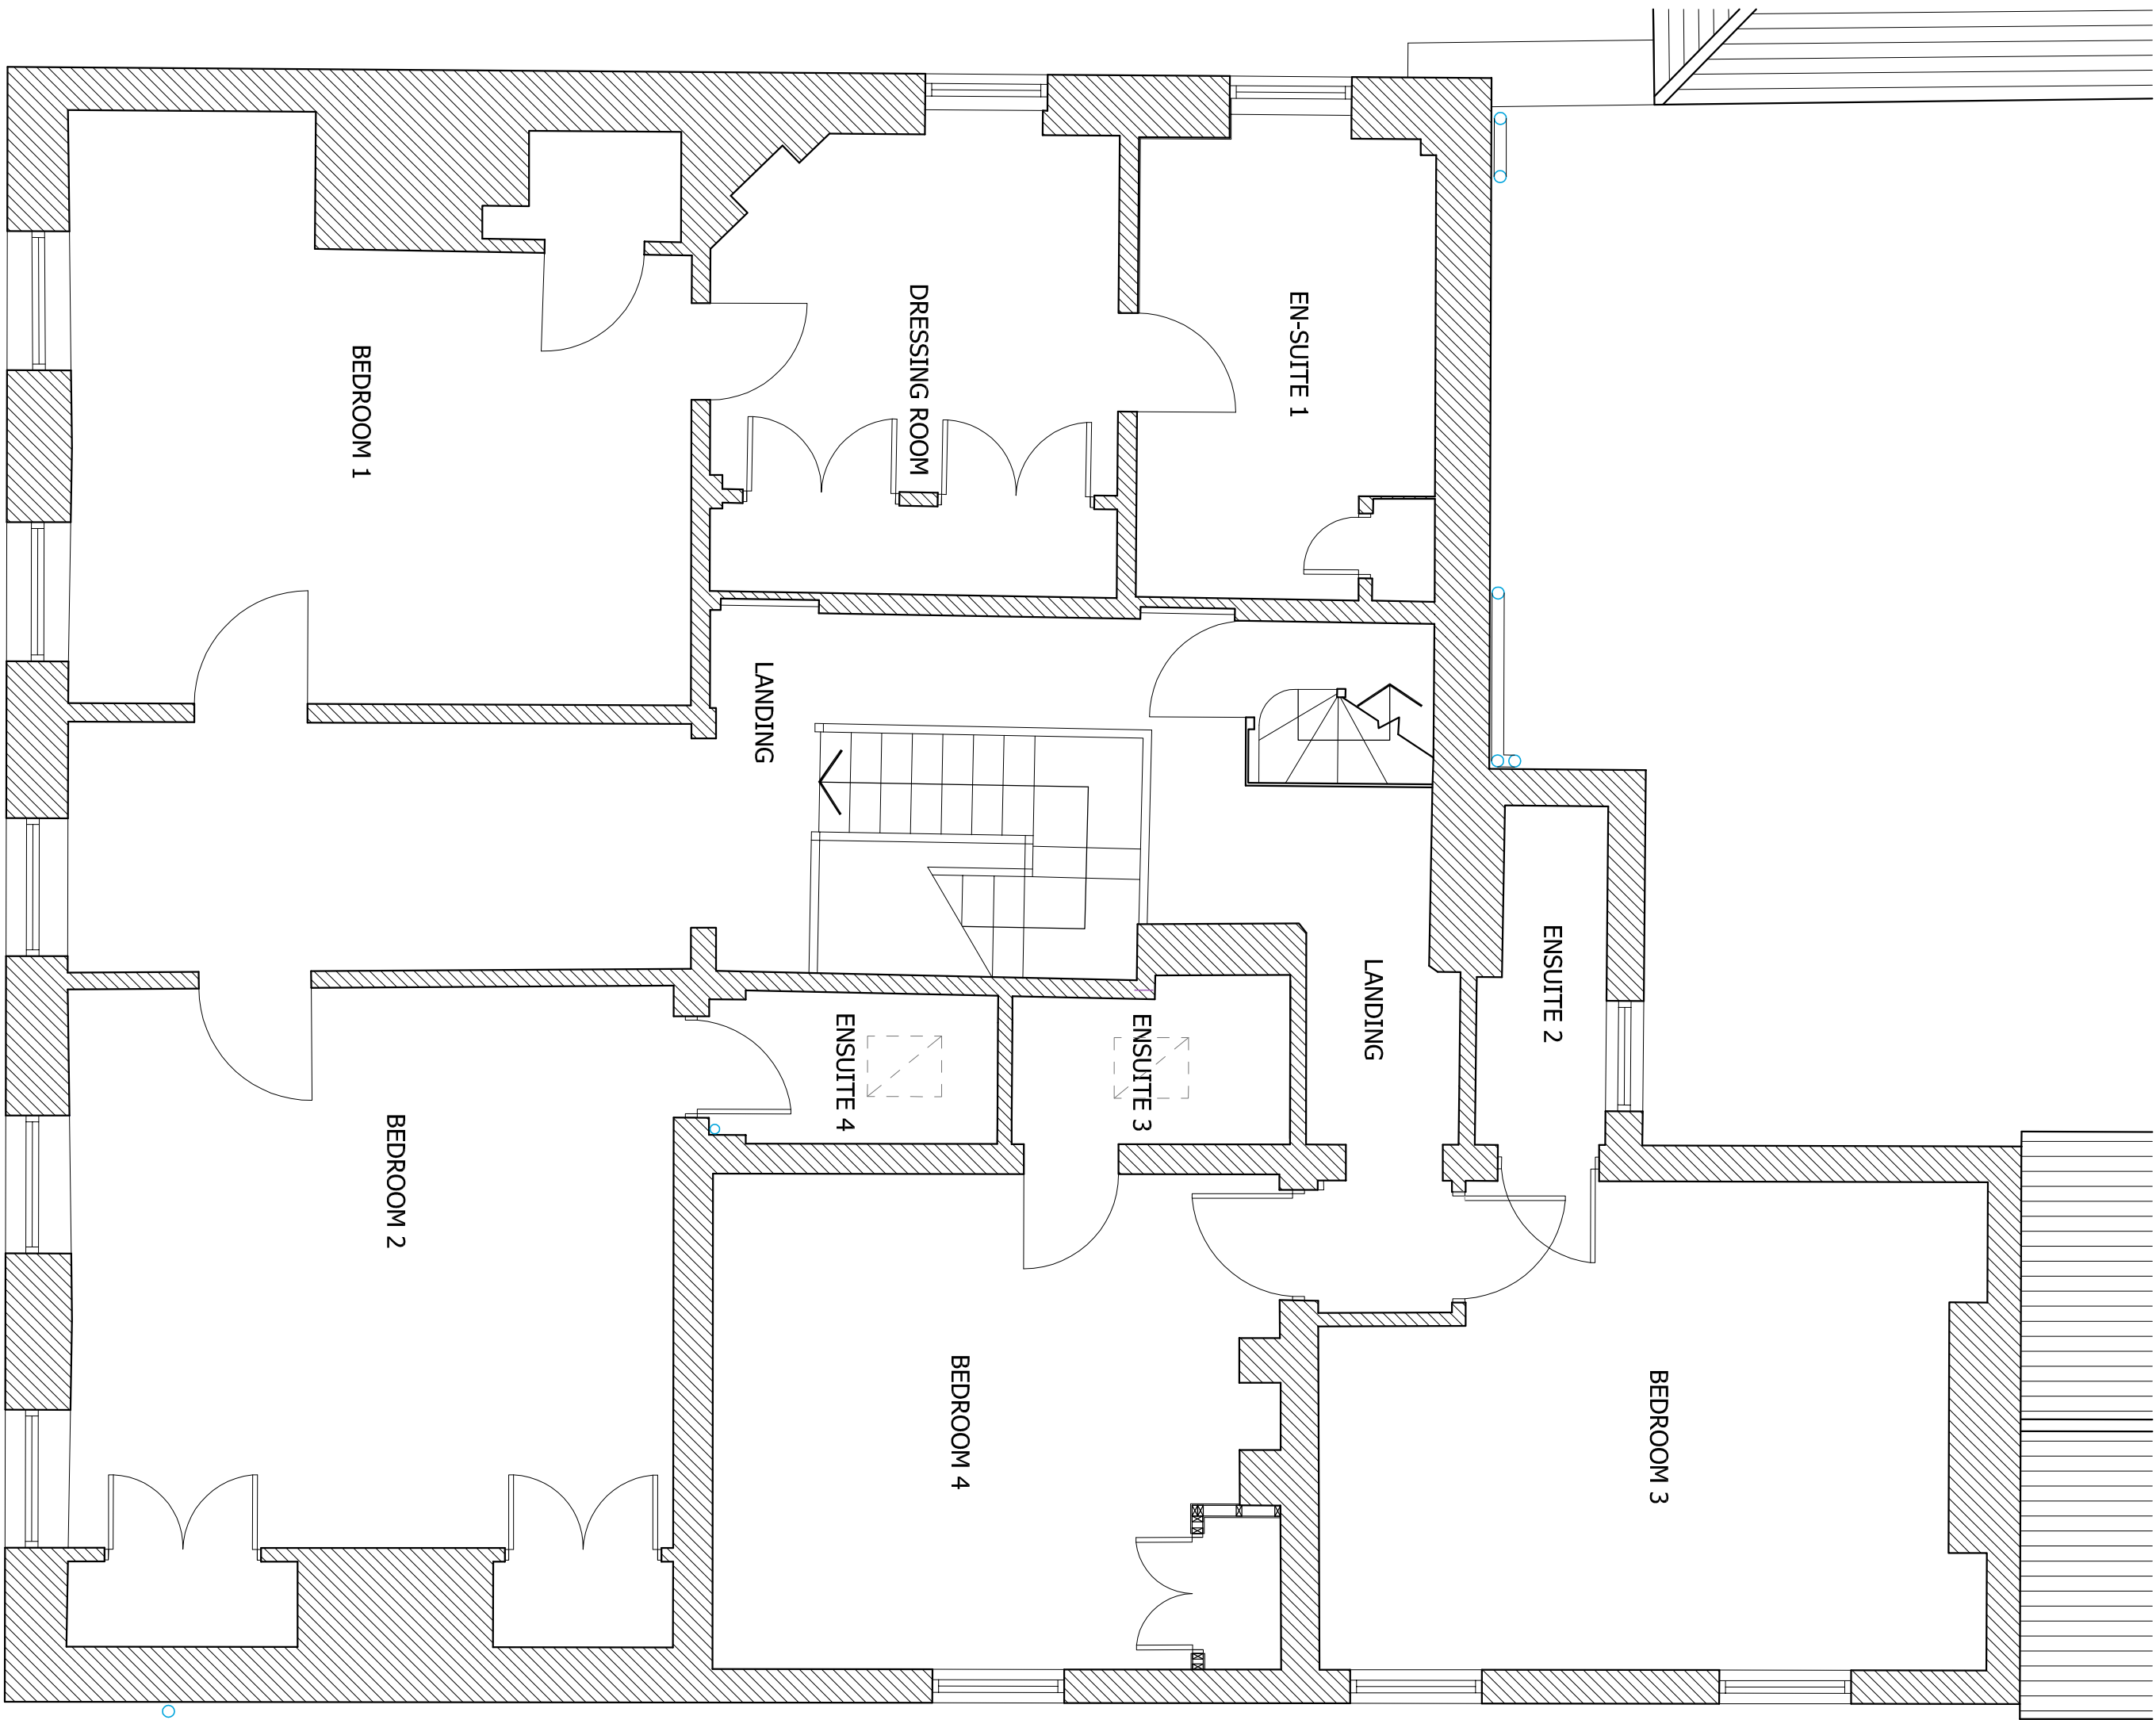

Existing First Floor Plan @ 1:50

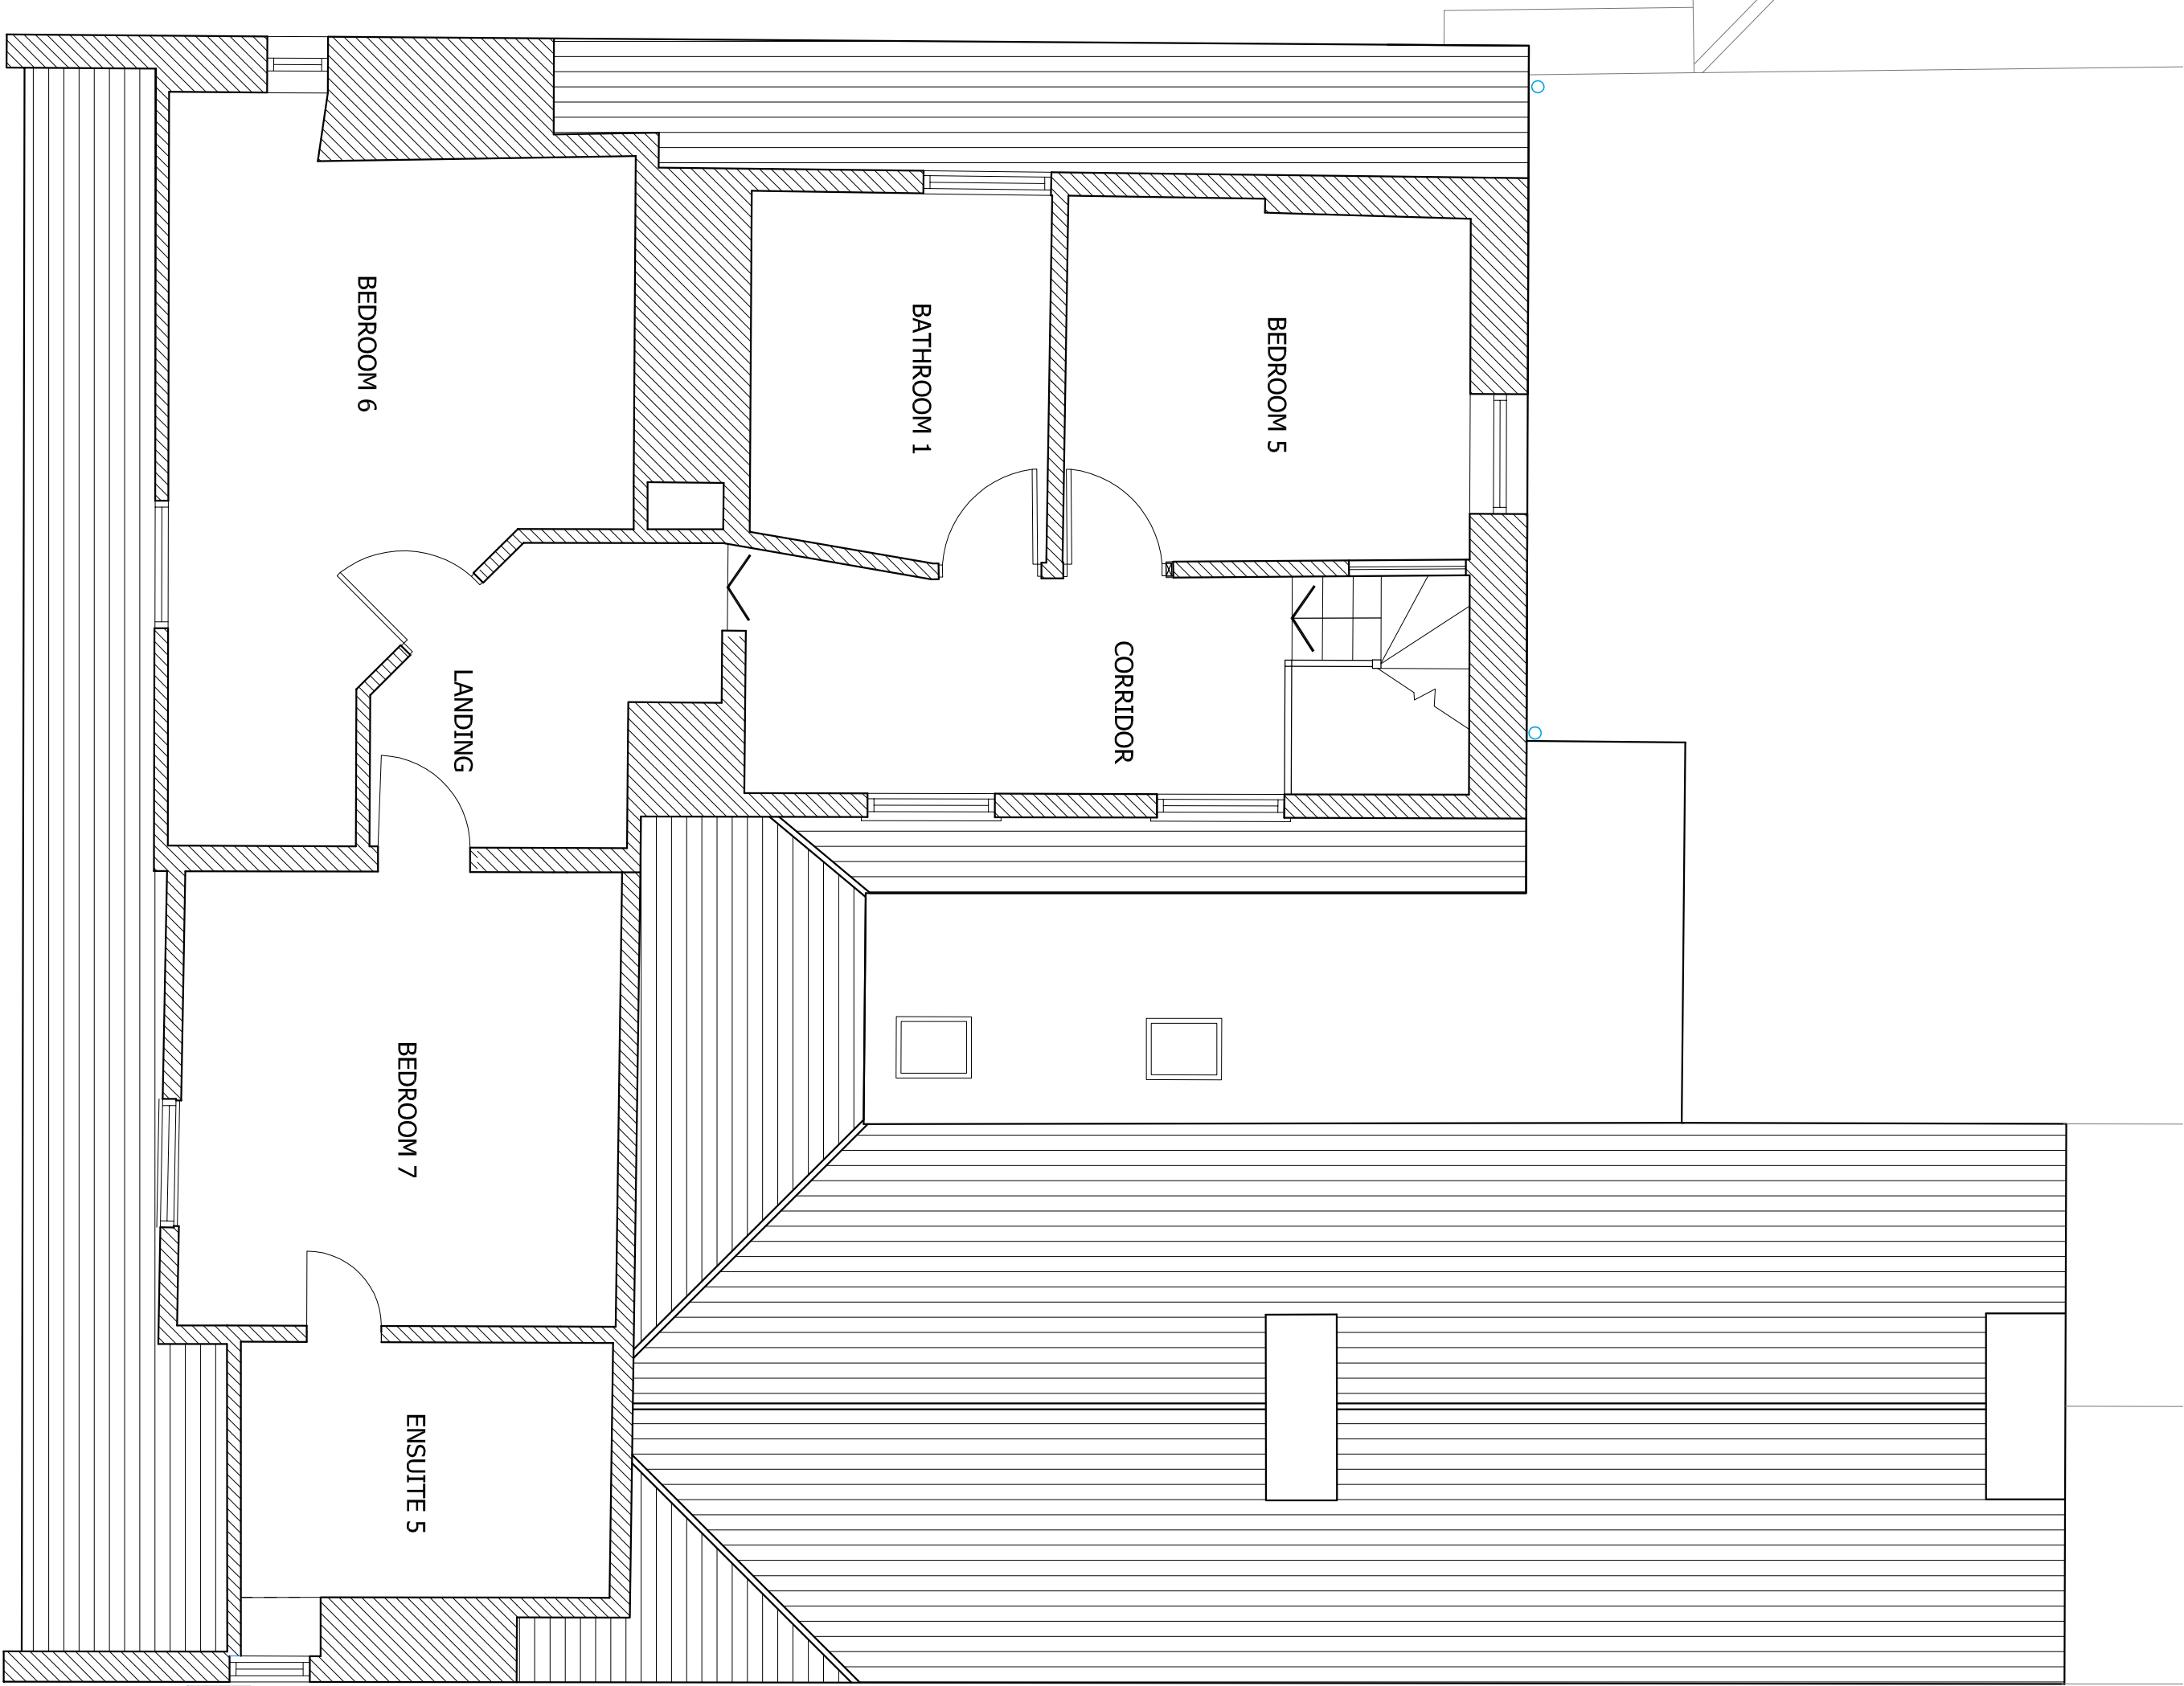

Existing Second Floor Plan @ 1:50

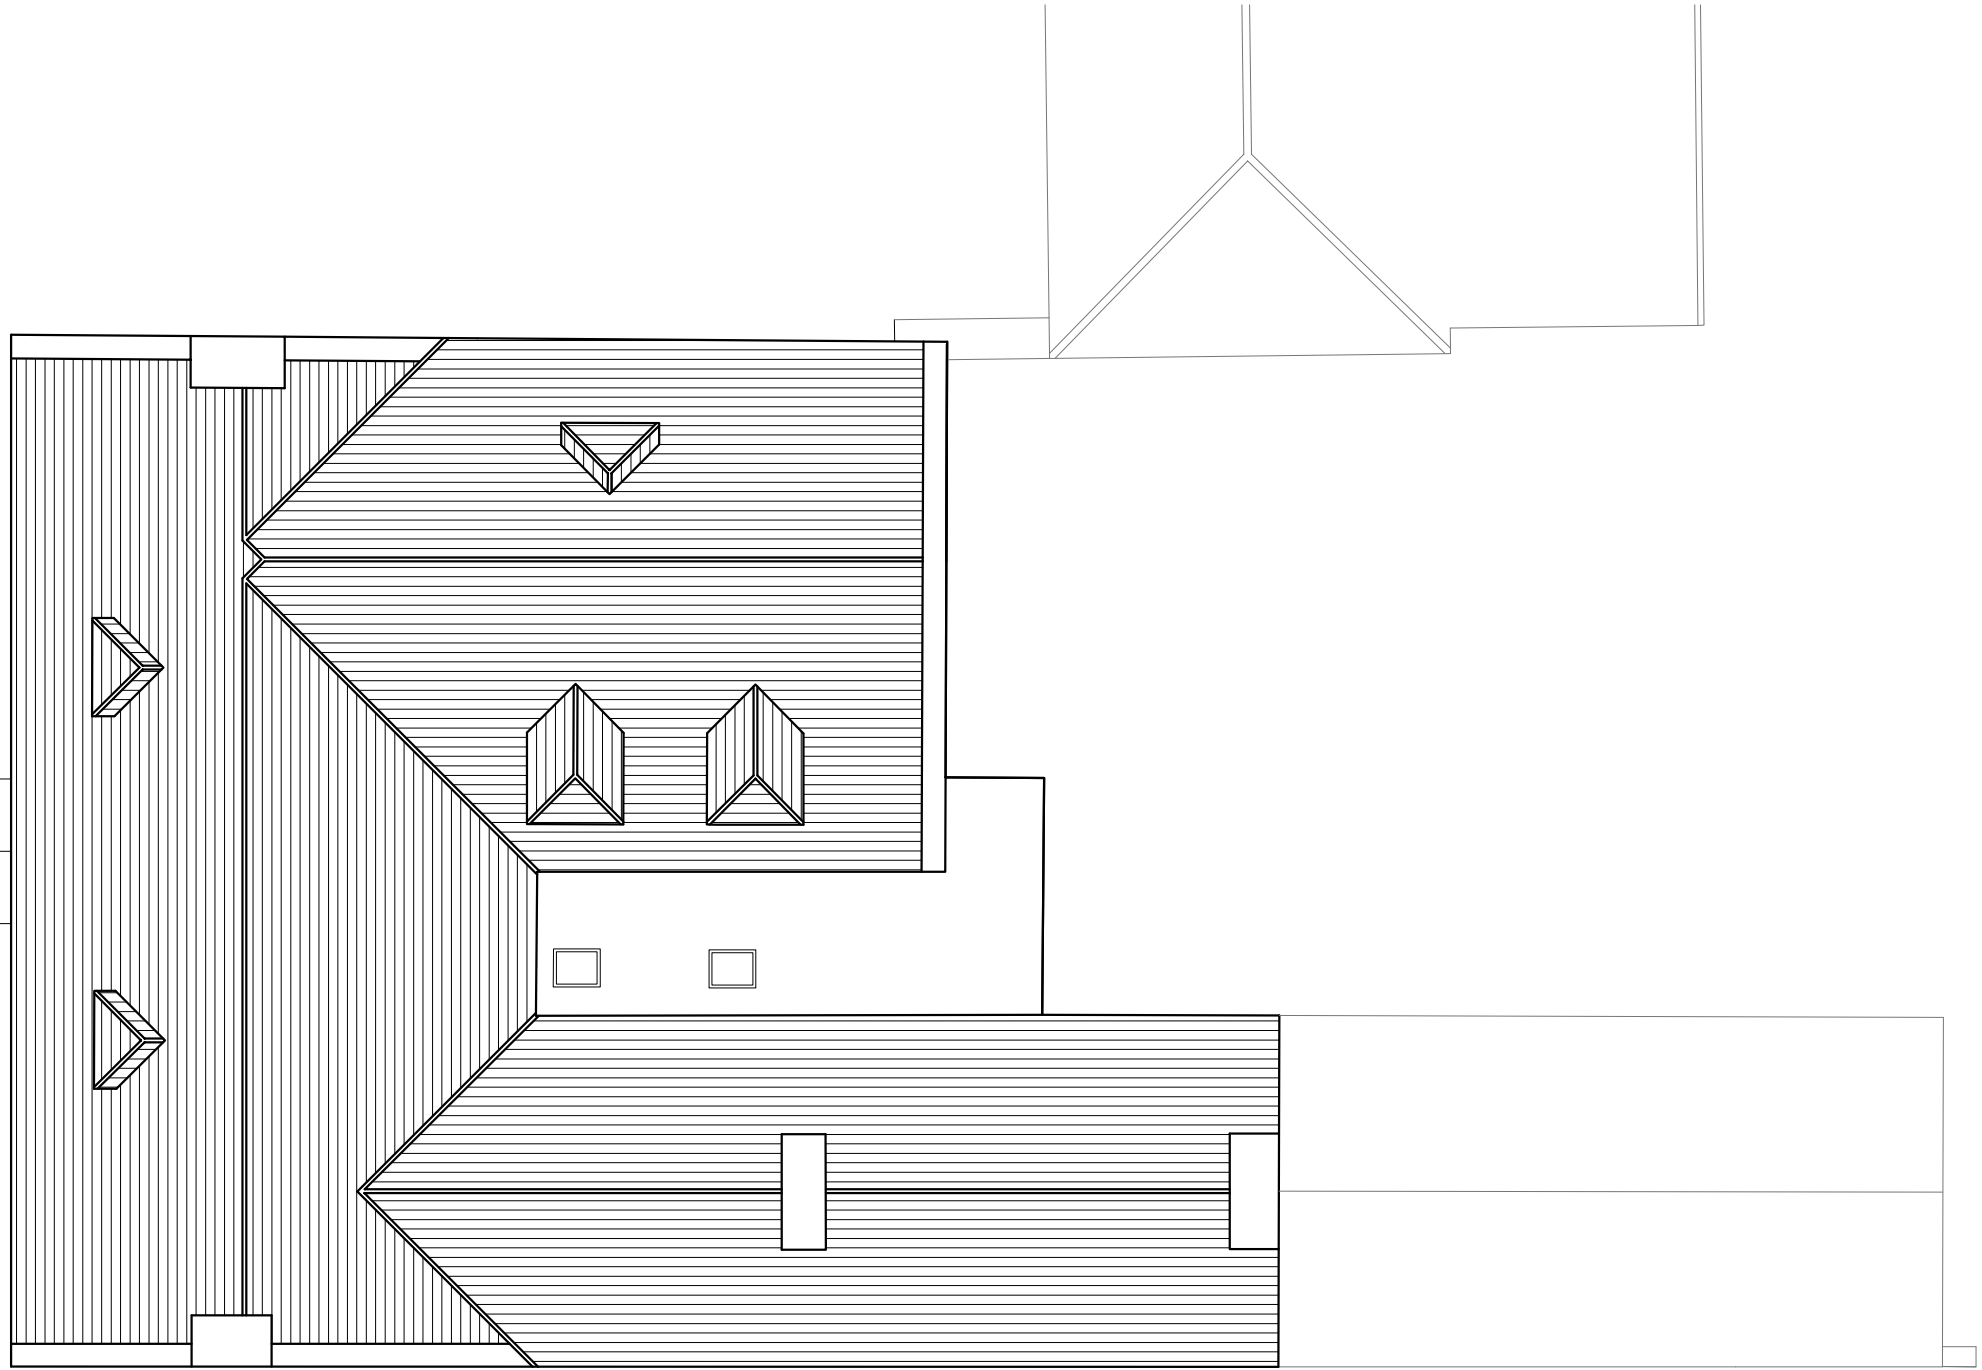

Existing Roof Plan @ 1:100

REV	DATE	AMENDMENT	DRAWN

hd architects
Helder Davis Architects Ltd
1 The Old Rectory
Ennsworth, PO10 7BT
01243 370 715
www.hdarchitects.co.uk mail@hdarchitects.co.uk

CLIENT
Mr Mike Harding

PROJECT
**Proposed Renovation and Extension
Bent Court**

DRAWING
Existing First & Roof Plan

DATE	DRAWN	SCALE
August 2013	SR	1:50 @ A1
DRAWING NUMBER	REVISION	
12/12/201	-	