

NOTES:

Dimensions to be checked on site before commencing work. Any discrepancies shall be reported to the architect immediately.

Do not scale from these drawings except for plotting purposes.


Use figured dimensions only.

Where applicable this drawing is to be read in conjunction with other consultants' drawings


All drawings to be read in conjunction with specification and all other documents prepared by structural engineer and mechanical and electrical drawings / specification




Proposed South Elevation @ 1:100

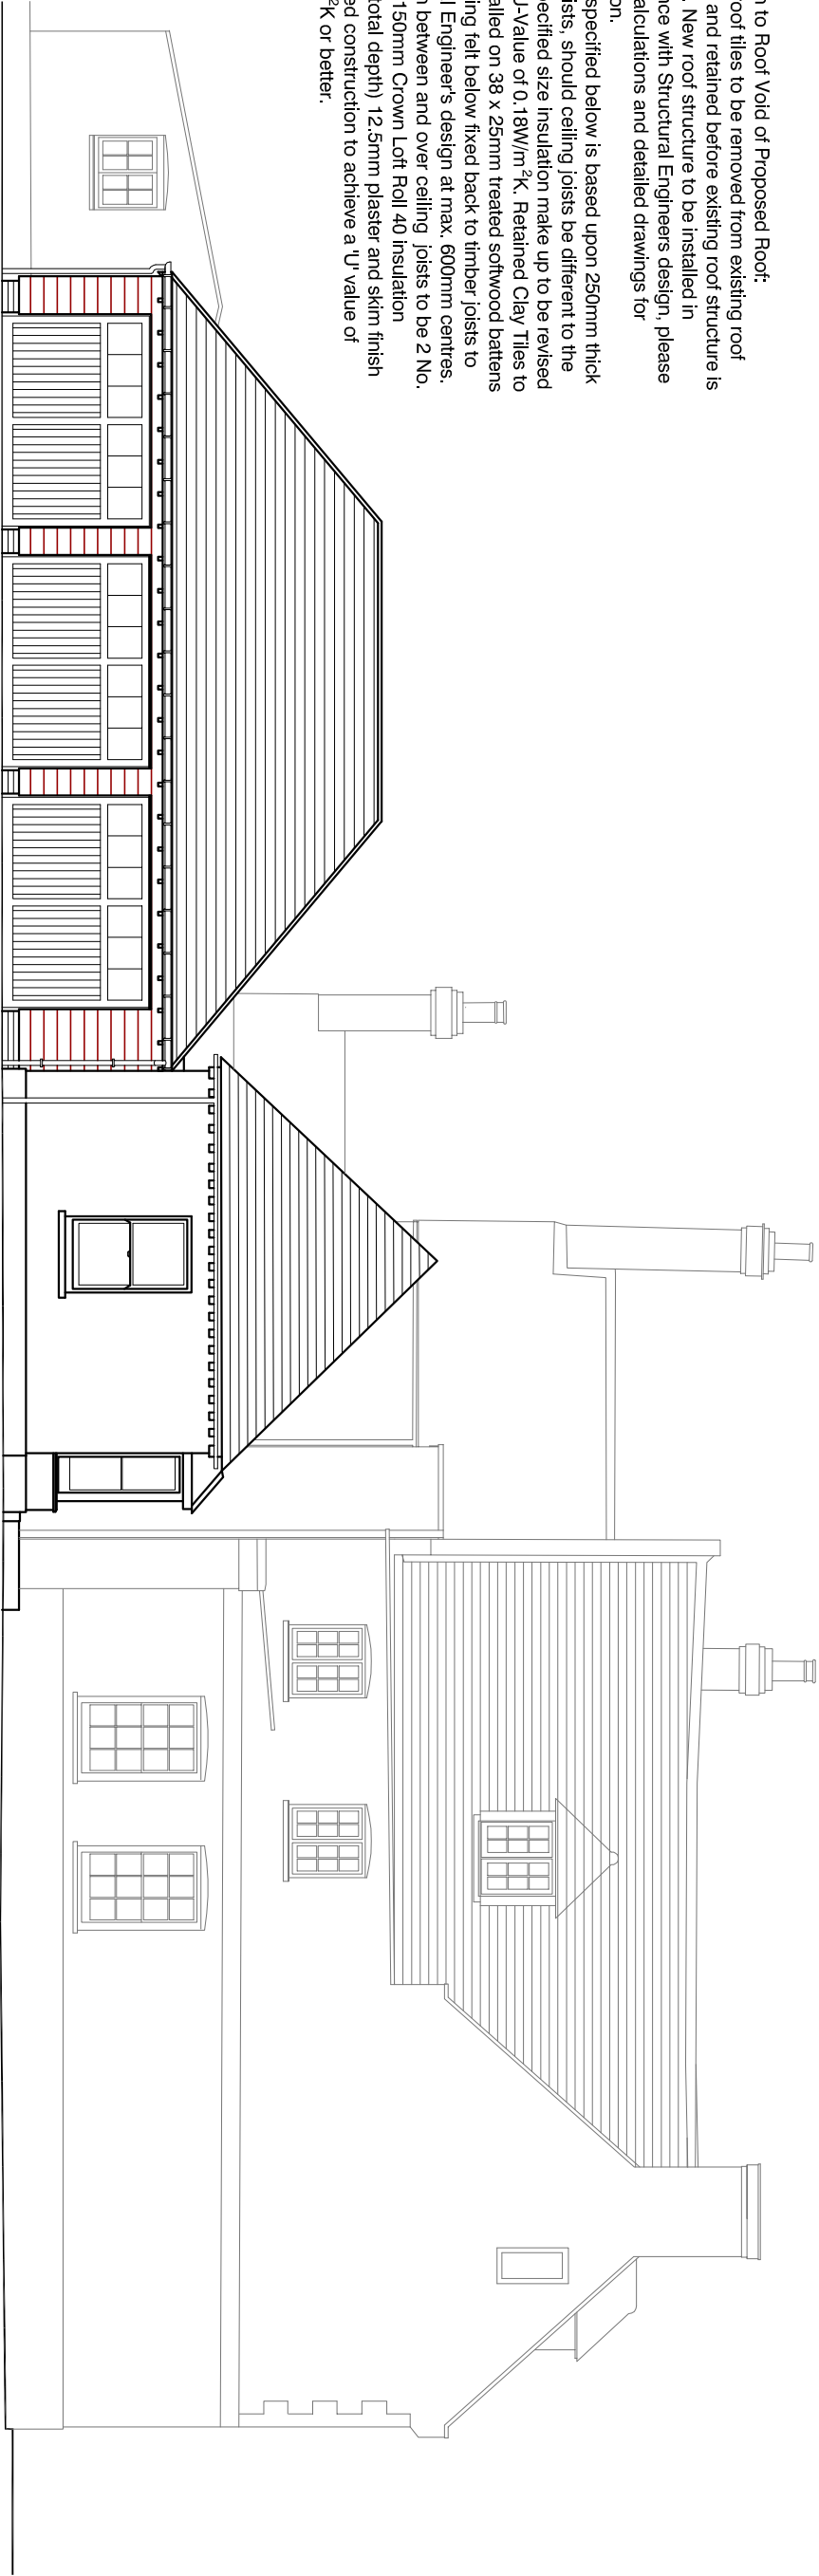


Proposed West Elevation @ 1:100

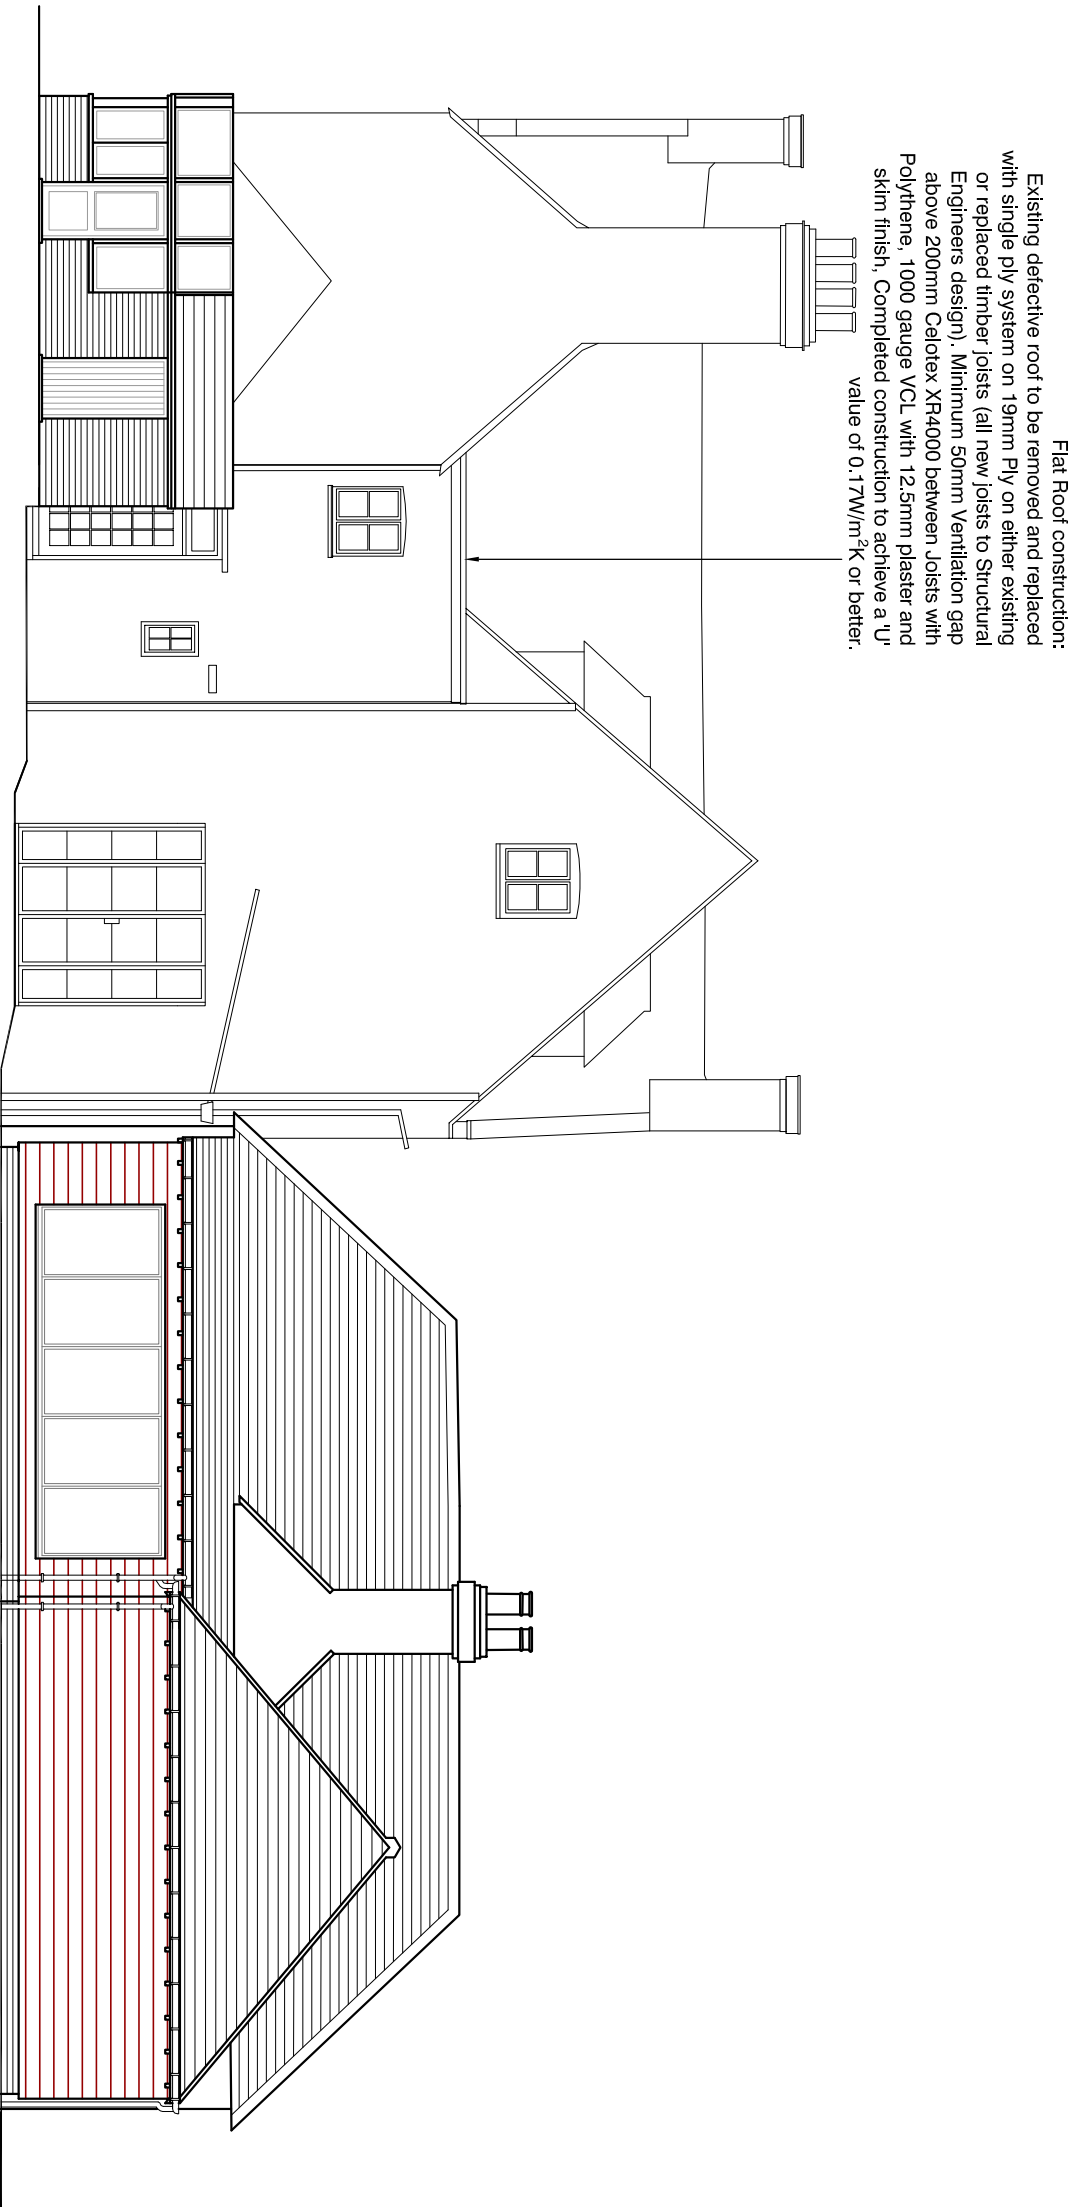


Proposed North Elevation @ 1:100

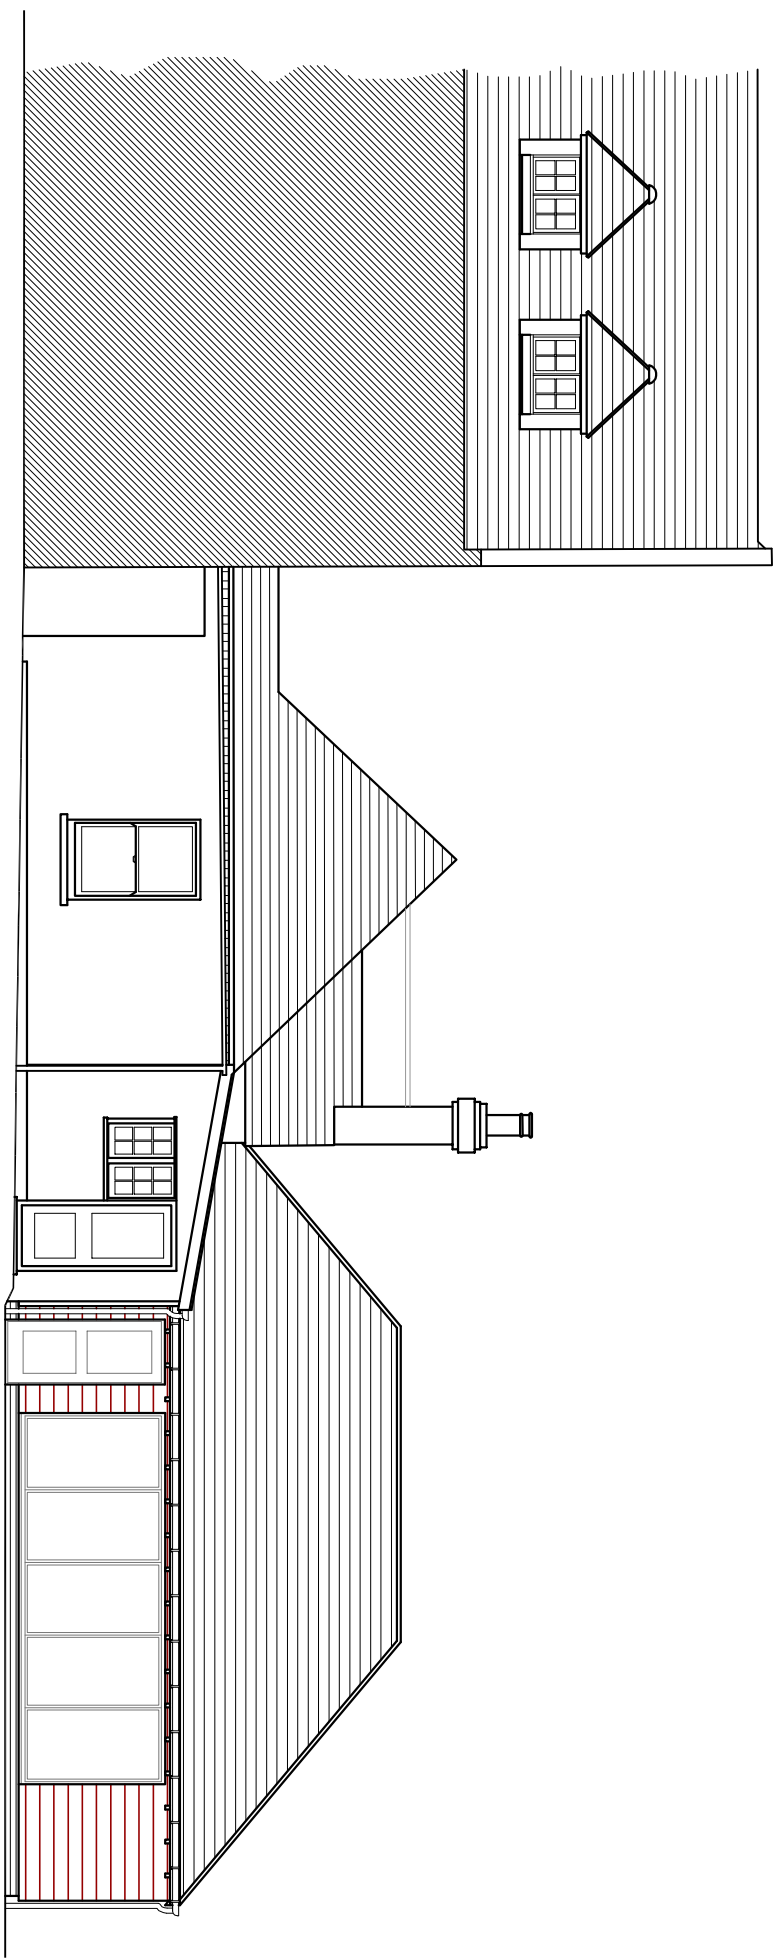

Proposed East Elevation @ 1:100

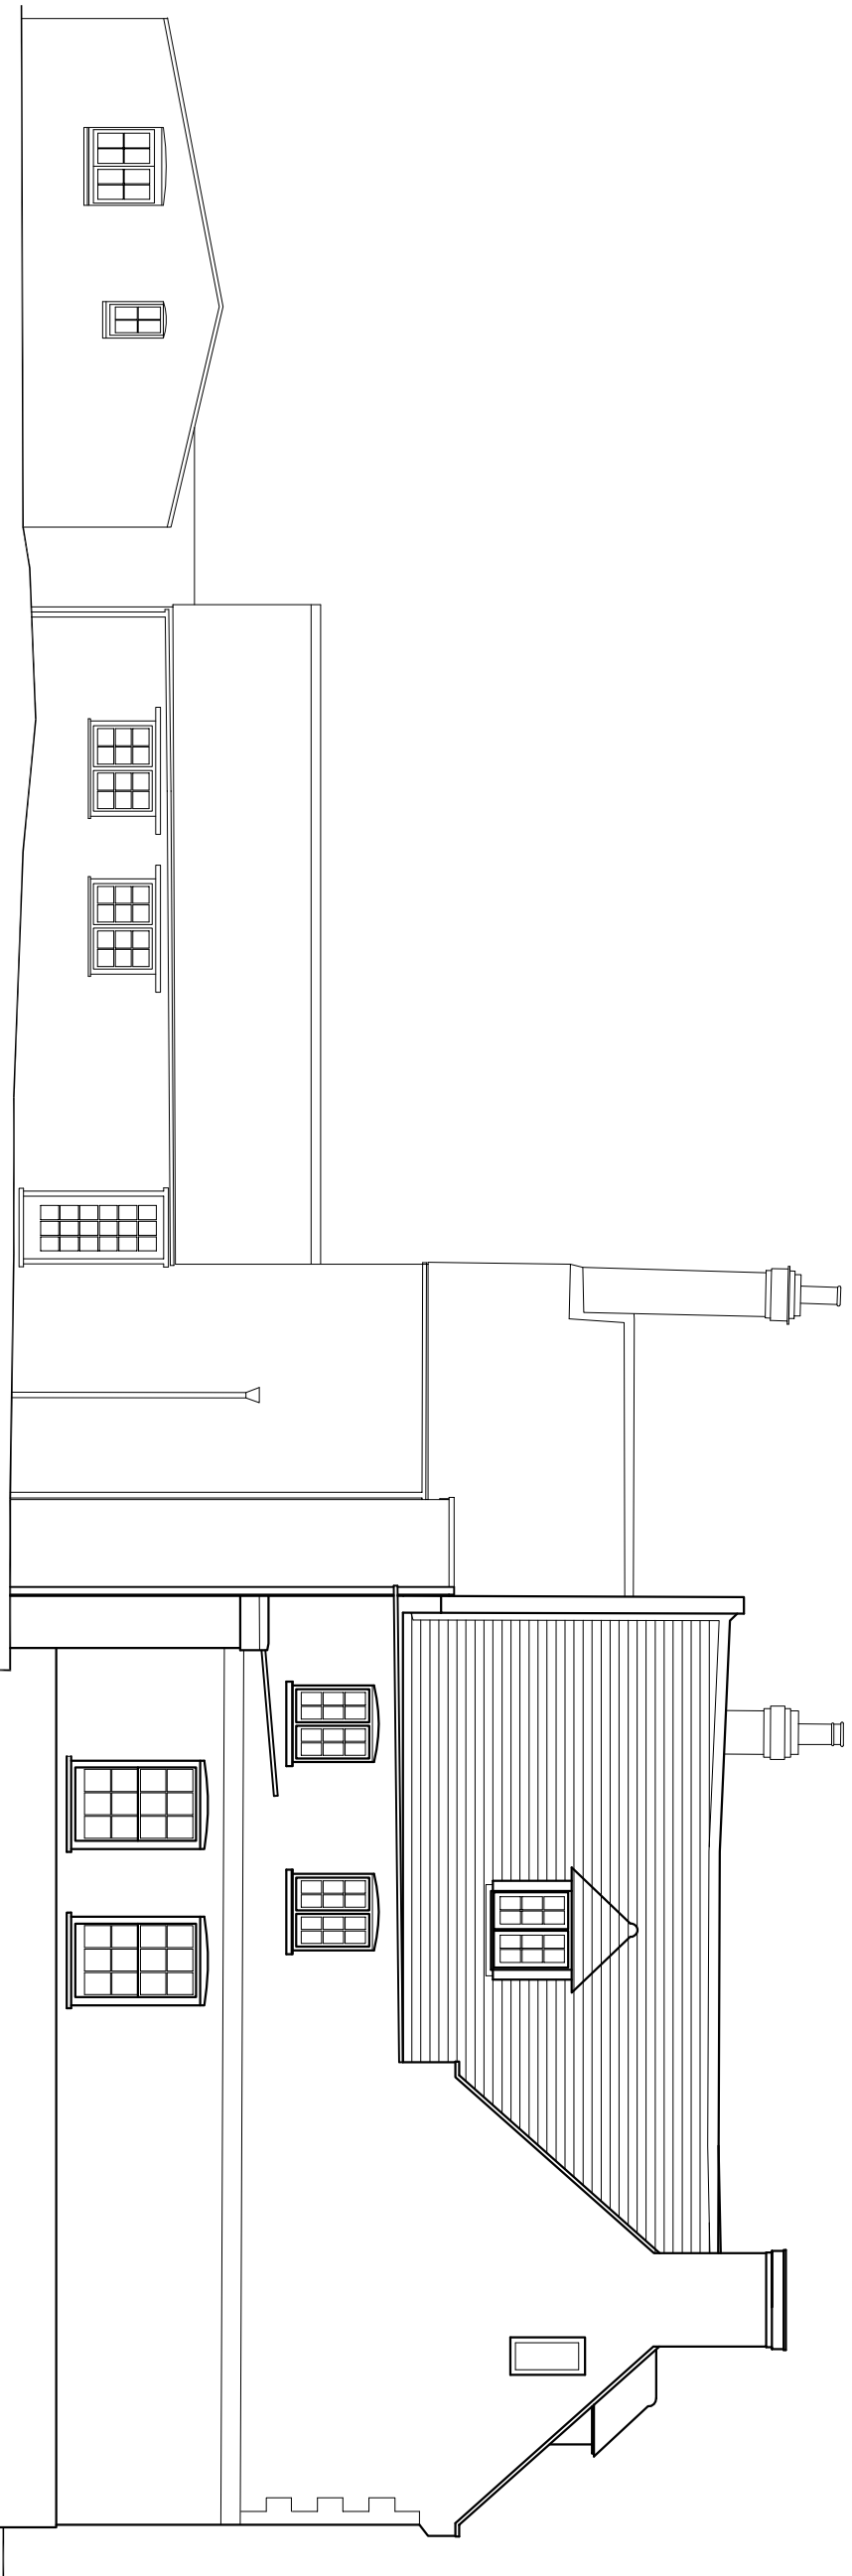

Proposed West (Court Yard) Elevation @ 1:100

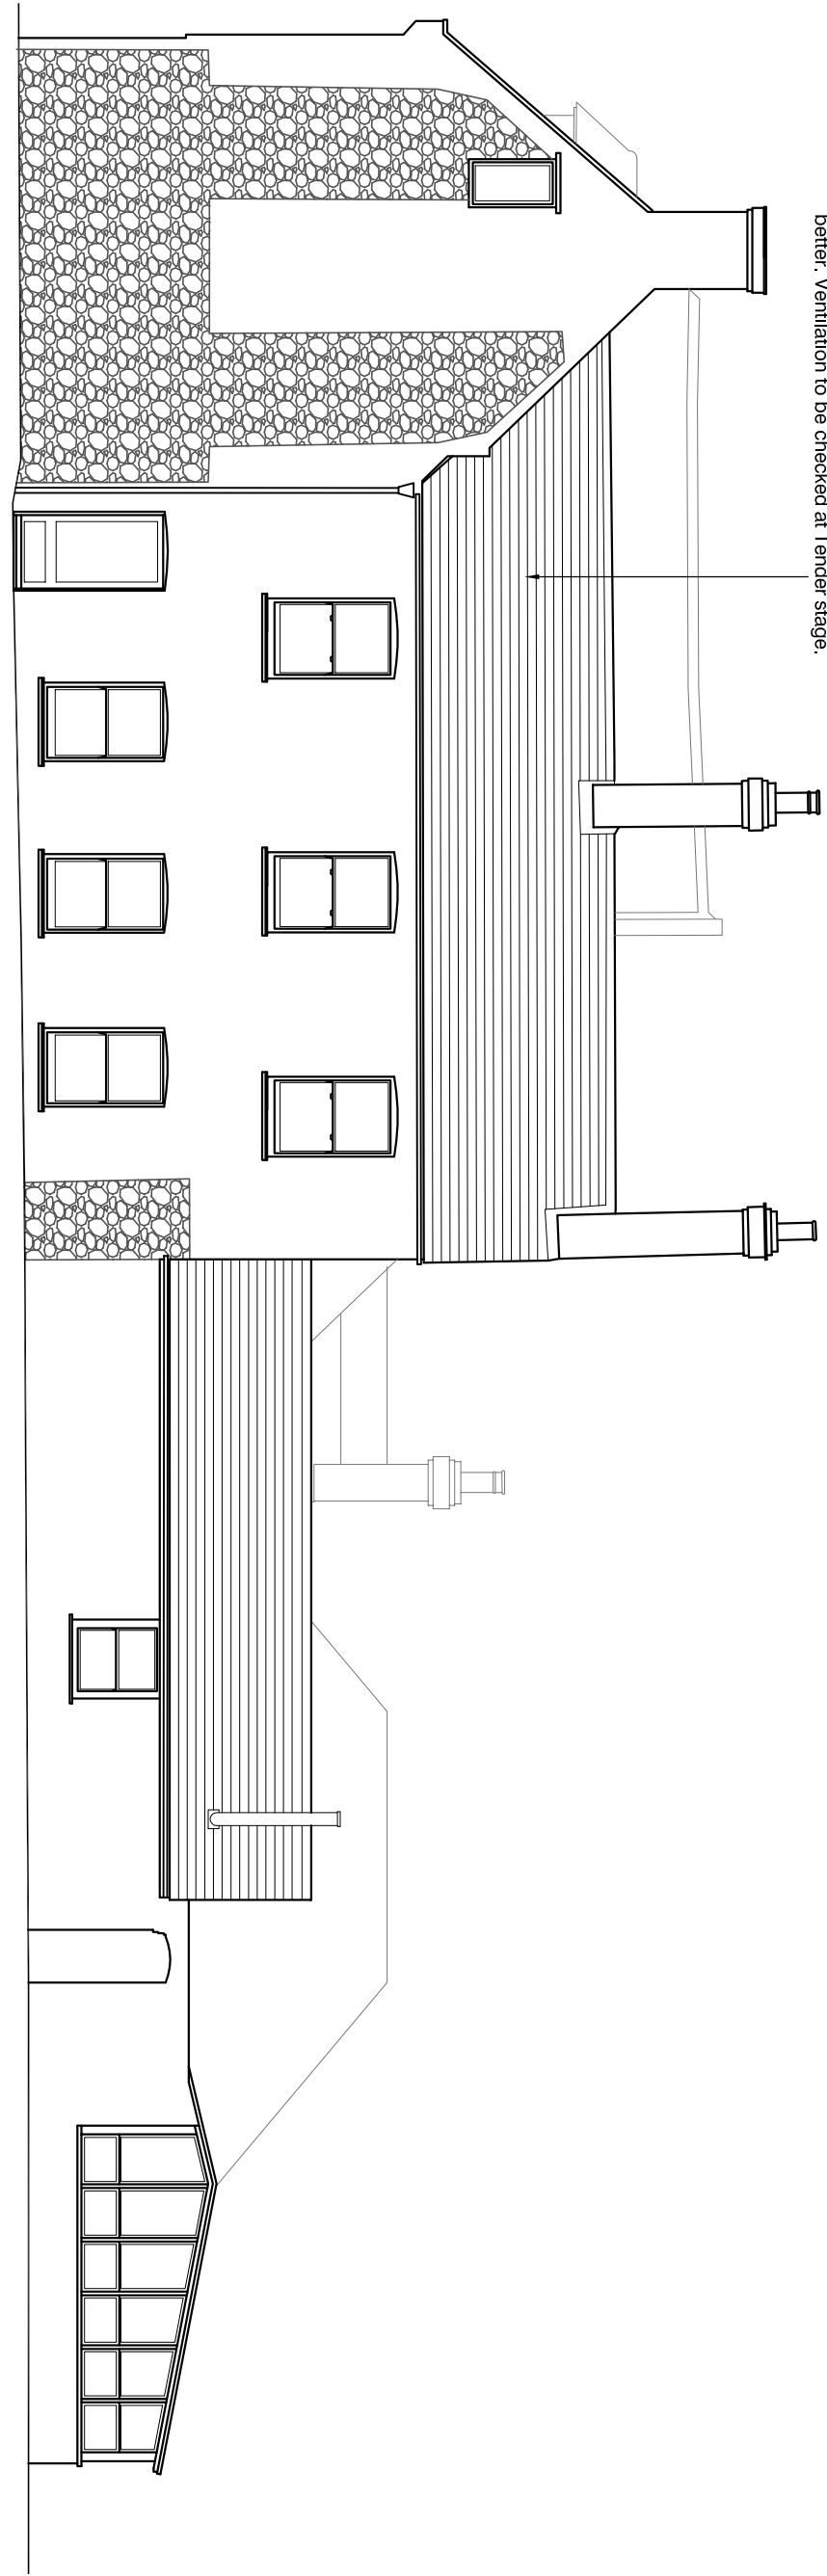

Proposed East Elevation @ 1:100

REV	DATE	AMENDMENT	DRAWN

hd
architects

Helver Domes Architects Ltd
117-120 Old Market
Ennsworth, PO10 7BT
01243 370 715

www.hdarchitects.co.uk mail@hdarchitects.co.uk

CLIENT
Mr Mike Harding

PROJECT
Proposed Renovation and Extension
Berrt Court

DRAWING
Proposed Elevations
SCALE
1:100 @ A1

DATE	DRAWN	SR
August 2013		
DRAWING NUMBER	REVISION	
12/12/2014	-	