



Scale 1:50


Front Elevation

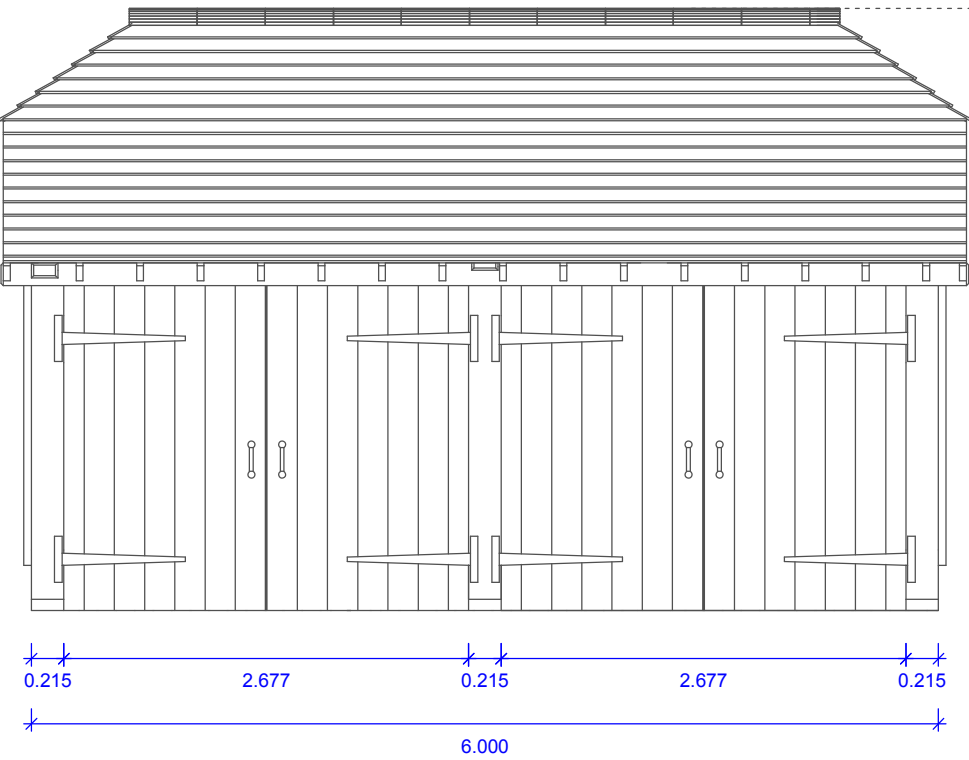


Right Elevation

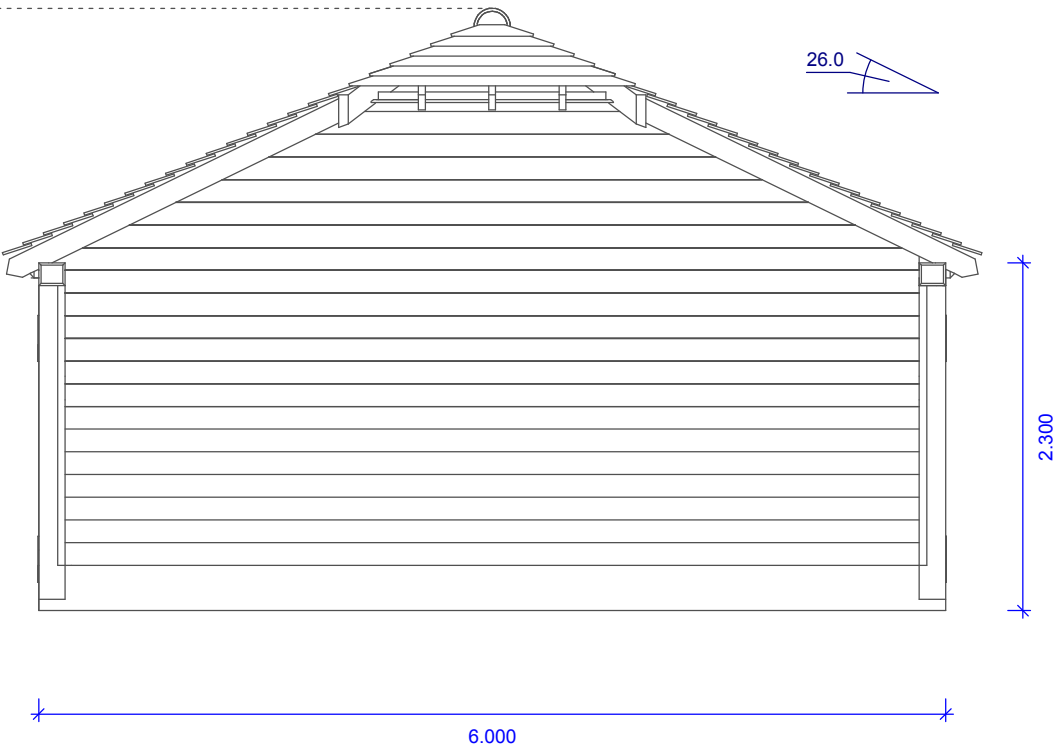

Rear Elevation

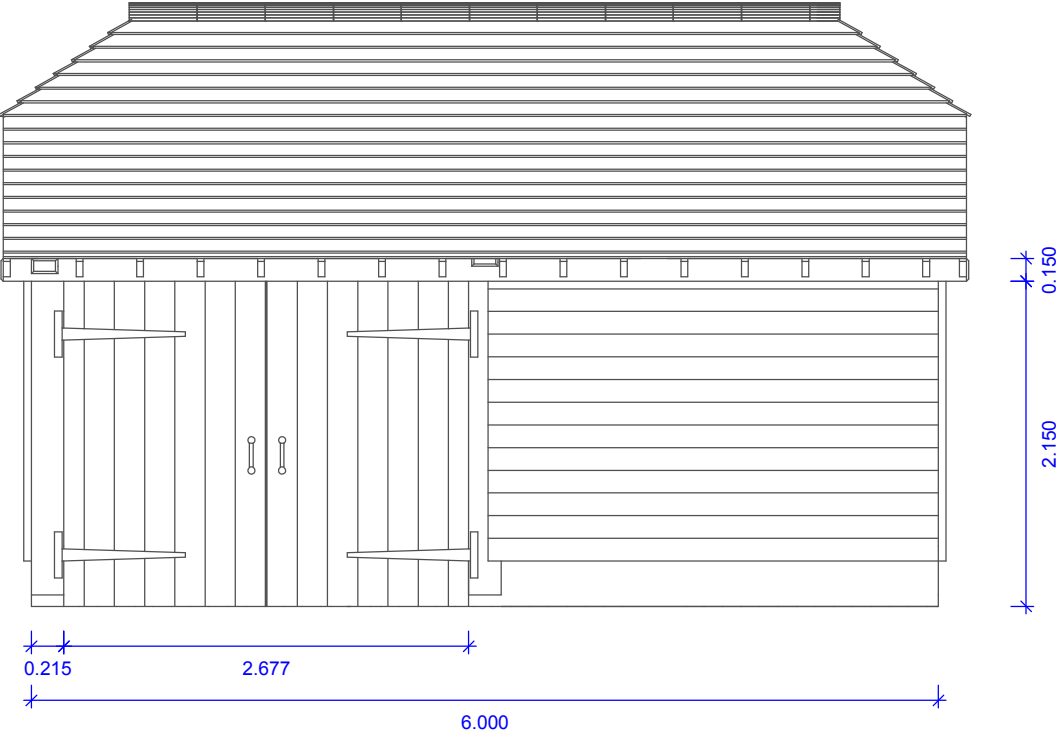

Left Elevation

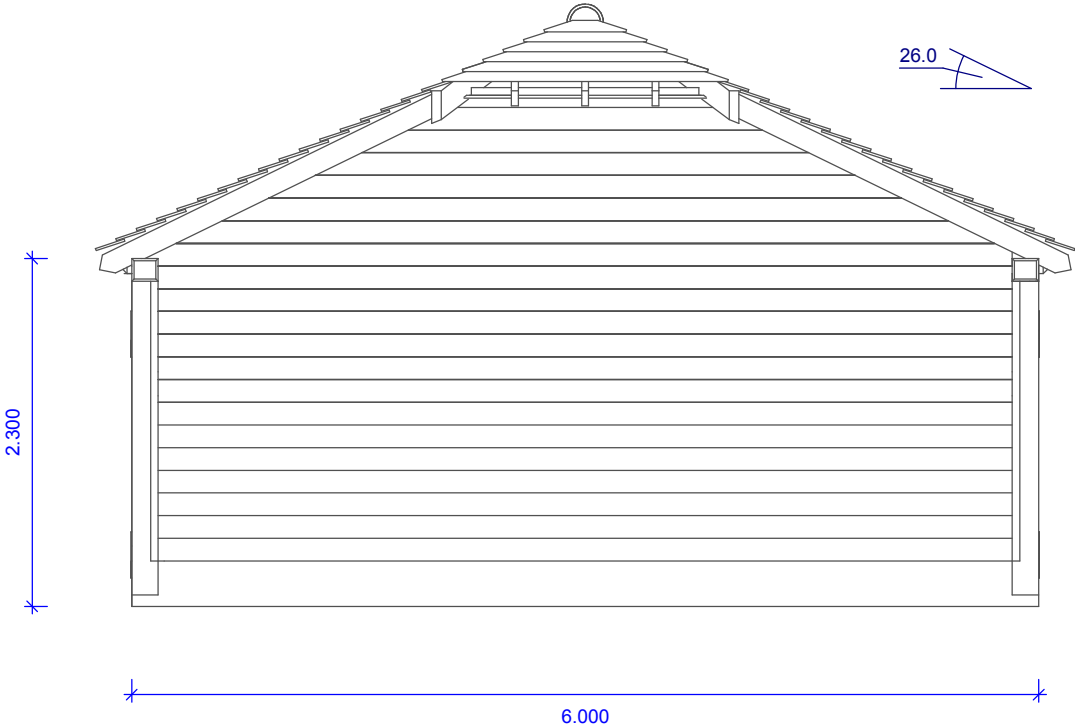

Site Address:

Old Bilsham Farmhouse
Bilsham Lane
Yapton
Arundel BN18 0JX

Drawing Title:
Building Elevations

Drawing Number: B02

Drawn By: RDP

Date: 23-02-15

REVISIONS

Issue	Date	Comments



THECLASSICBARN
— C O M P A N Y —
Beautifully detailed oak framed barns

T: 0844 800 0708 • F: 0844 800 0708 • M: 0755 4885 050
E: sales@classicbarns.co.uk • W: www.classicbarns.co.uk