


Scale 1:50
Floor Plan

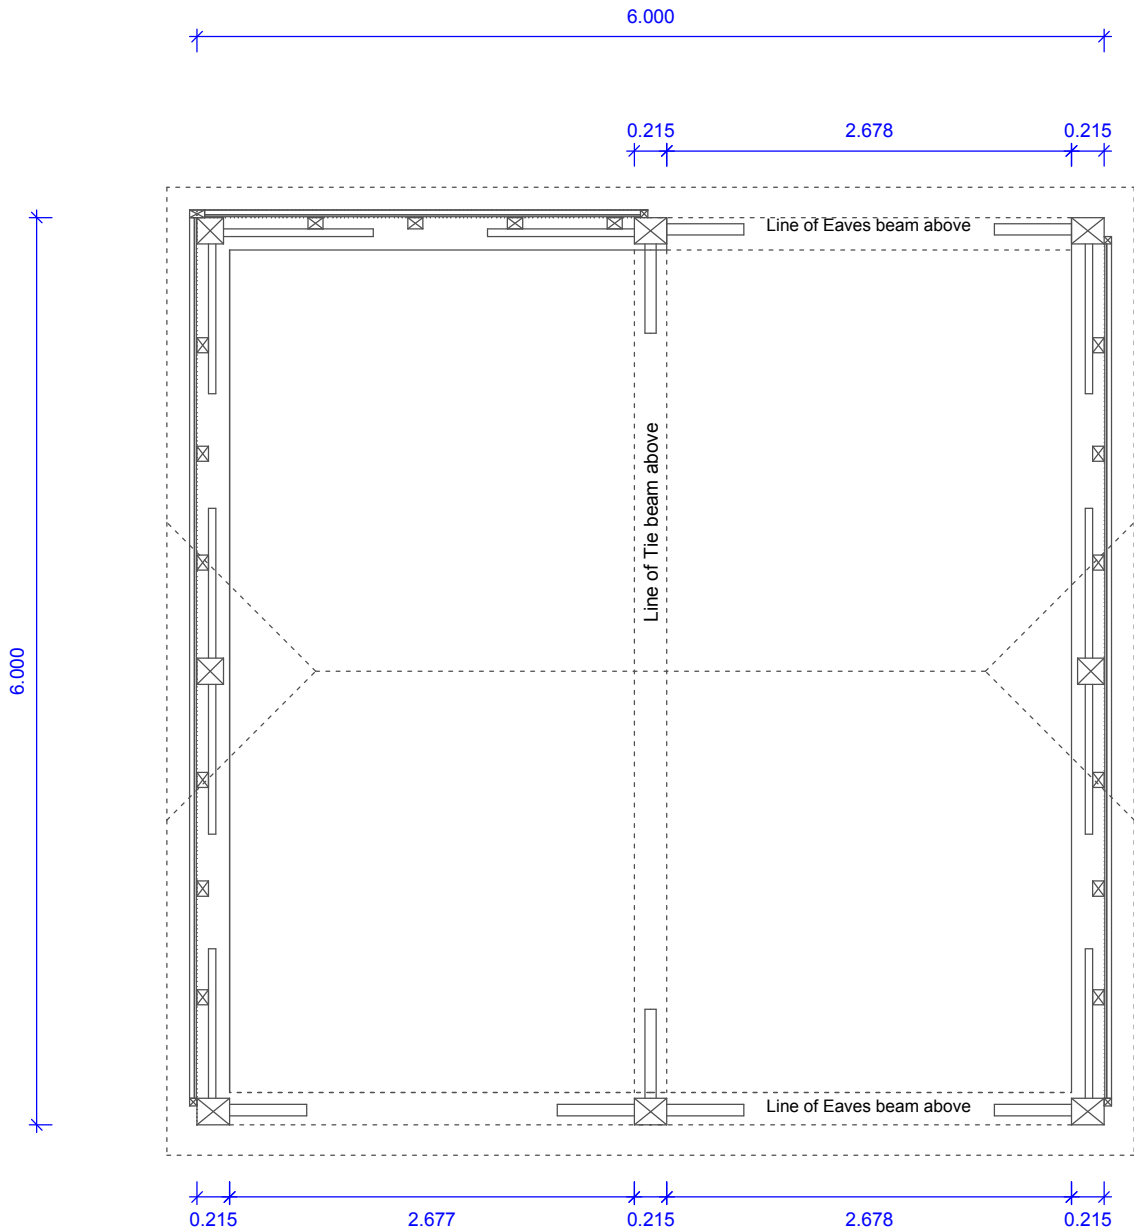

Site Address:

Old Bilsham Farmhouse
Bilsham Lane
Yapton
Arundel BN18 0JX

Drawing Title:
Floor Plan

Drawing Number:	B01
Drawn By:	RDP
Date:	23-02-15

REVISIONS		
Issue	Date	Comments