

SUNNYMEAD FARM, YAPTON WEST SUSSEX

EXISTING

NOTES:


Dimensions to be checked on site before commencing work.
Any discrepancies shall be reported to the architect immediately.

Do not scale from these drawings except for planning purposes.

Use figured dimensions only.

Where applicable this drawing is to be read in conjunction with other consultants' drawings.

All drawings to be read in conjunction with specification and all other drawings including structural engineer and mechanical and electrical drawings / specification

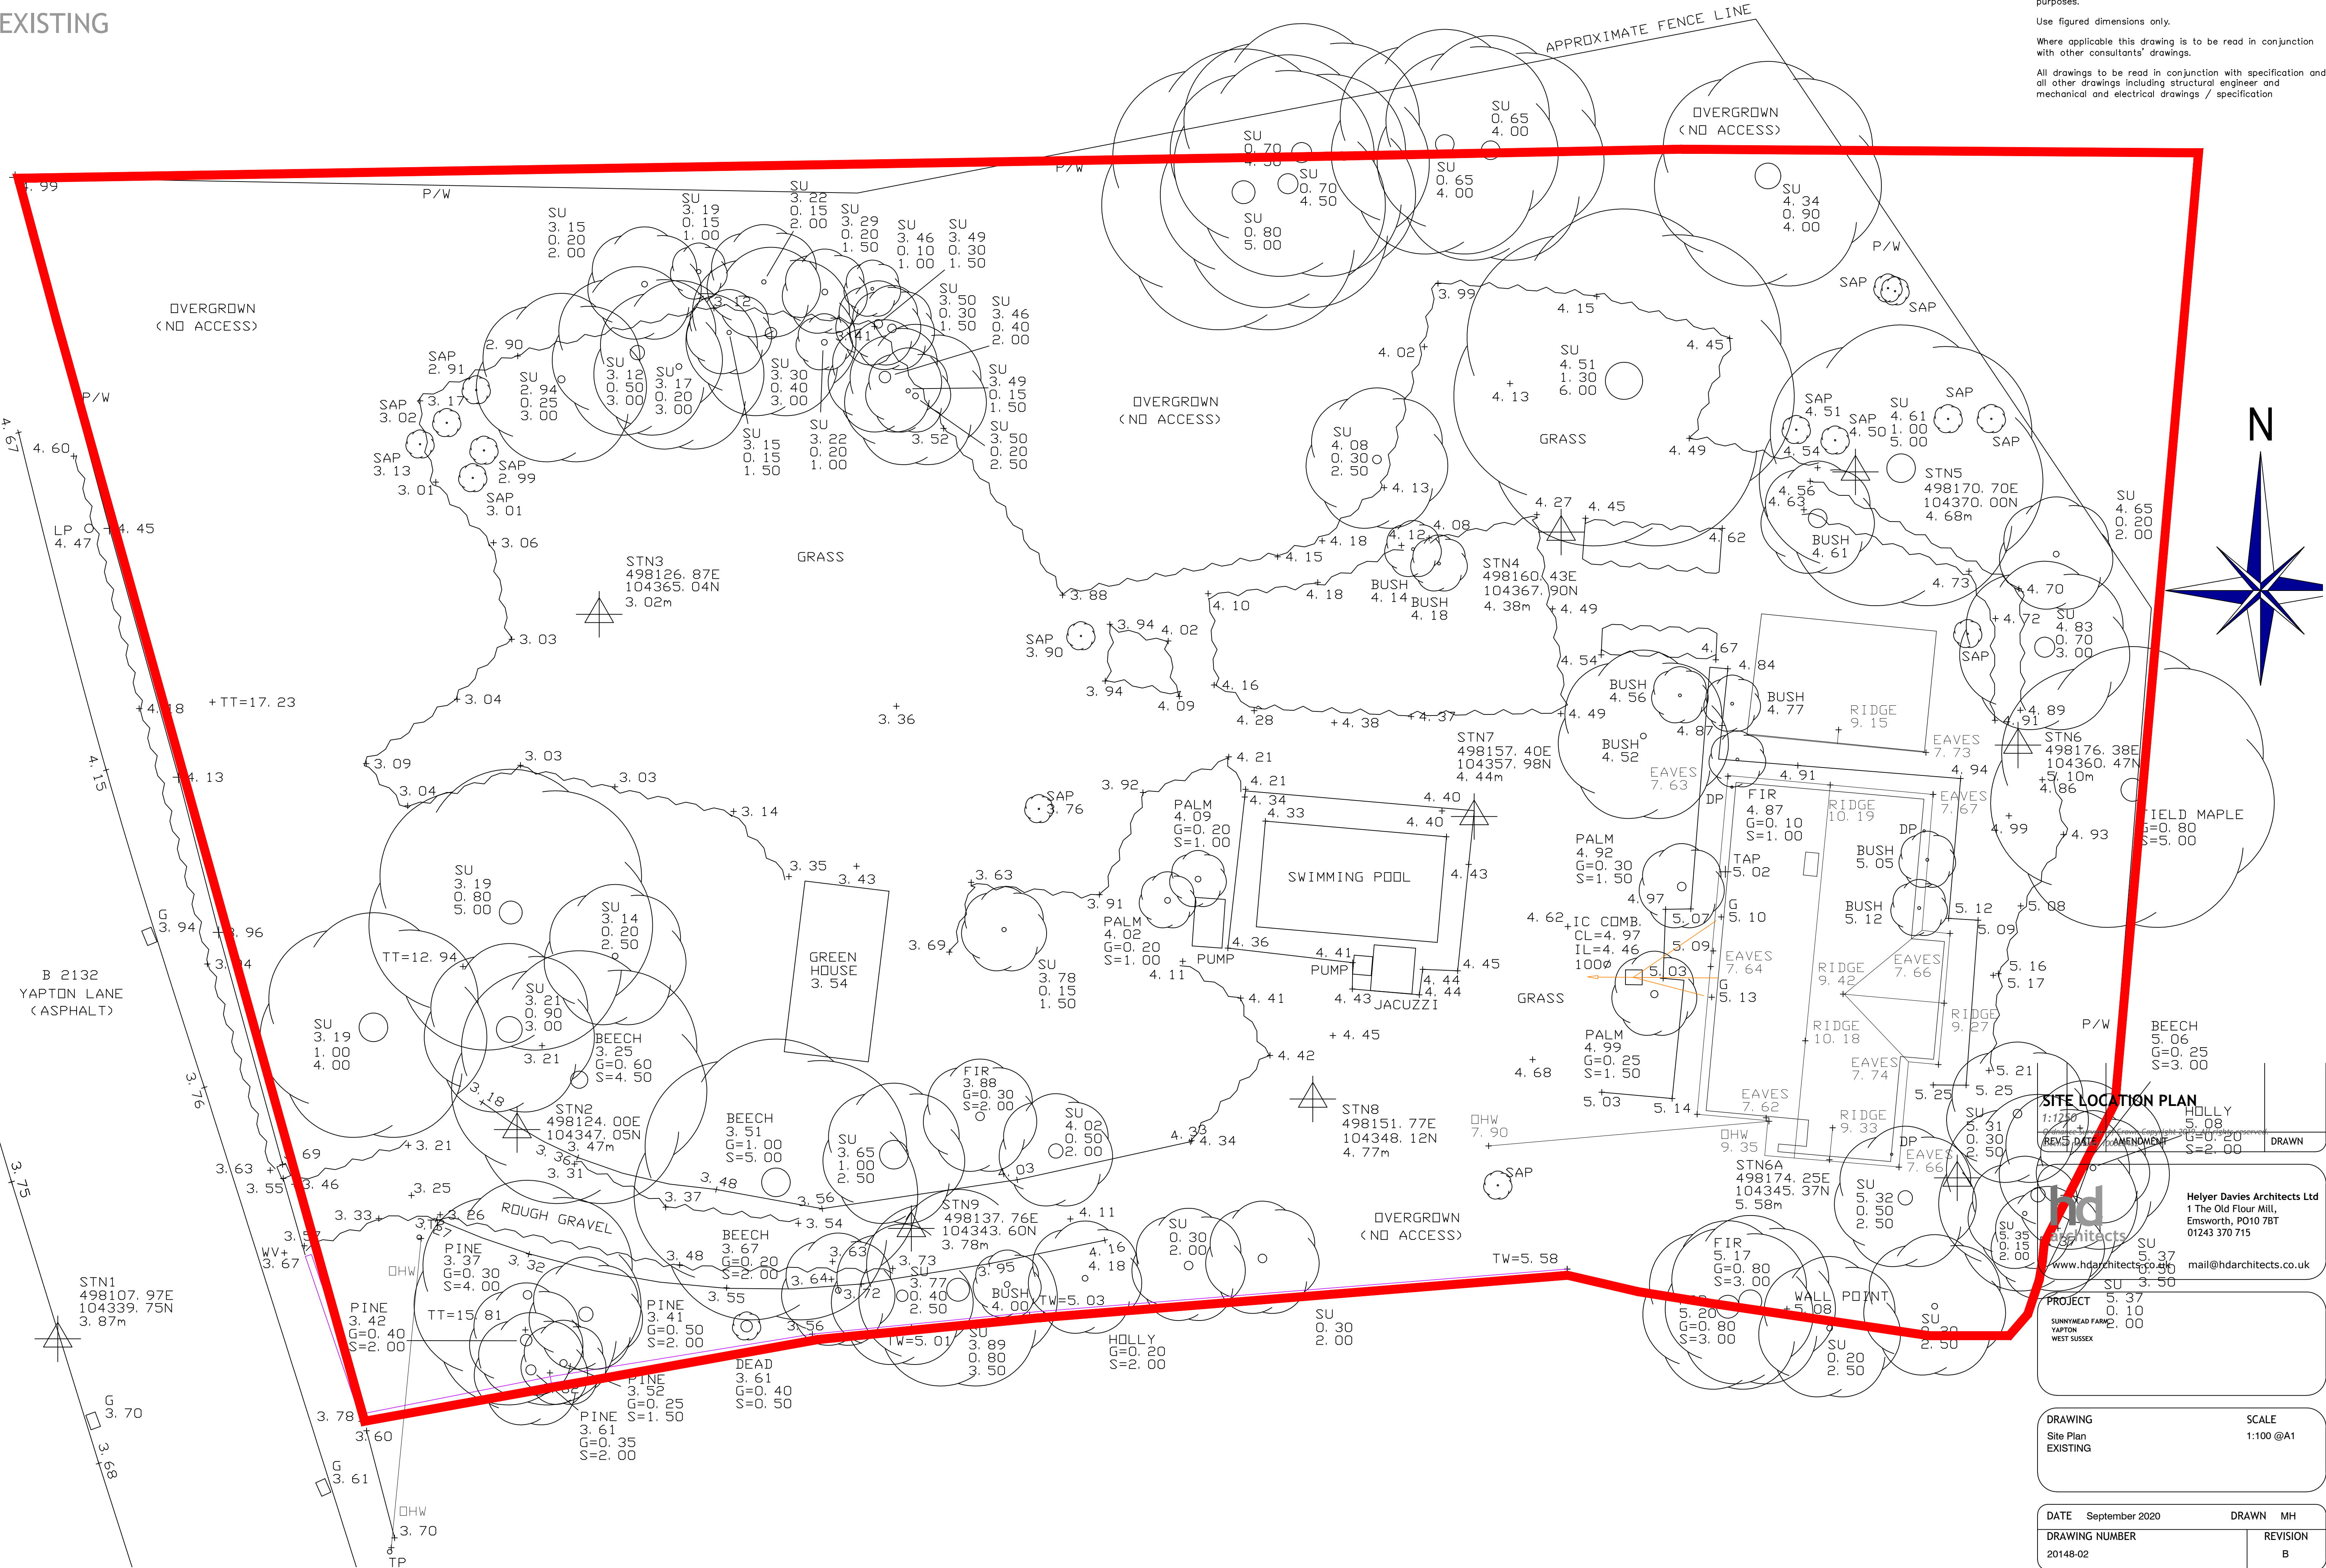

SITE LOCATION PLAN
1:1250
REVISED DATE: 1/1/2020
DRAWN

hda
Helyer Davies Architects Ltd
1 The Old Flour Mill,
Emsworth, PO10 7BT
01243 370 715
www.hdachitects.co.uk
mail@hdarchitects.co.uk

PROJECT
SUNNYMEAD FARM
YAPTON
WEST SUSSEX

DRAWING Site Plan EXISTING	SCALE 1:100 @A1
DATE September 2020	DRAWN MH
DRAWING NUMBER 20148-02	REVISION B