

SUNNYMEAD FARM, YAPTON WEST SUSSEX

PROPOSED

NOTES:


Dimensions to be checked on site before commencing work. Any discrepancies shall be reported to the architect immediately.

Do not scale from these drawings except for planning purposes.

Use figured dimensions only.

Where applicable this drawing is to be read in conjunction with other consultants' drawings.

All drawings to be read in conjunction with specification and all other drawings including structural engineer and mechanical and electrical drawings / specification

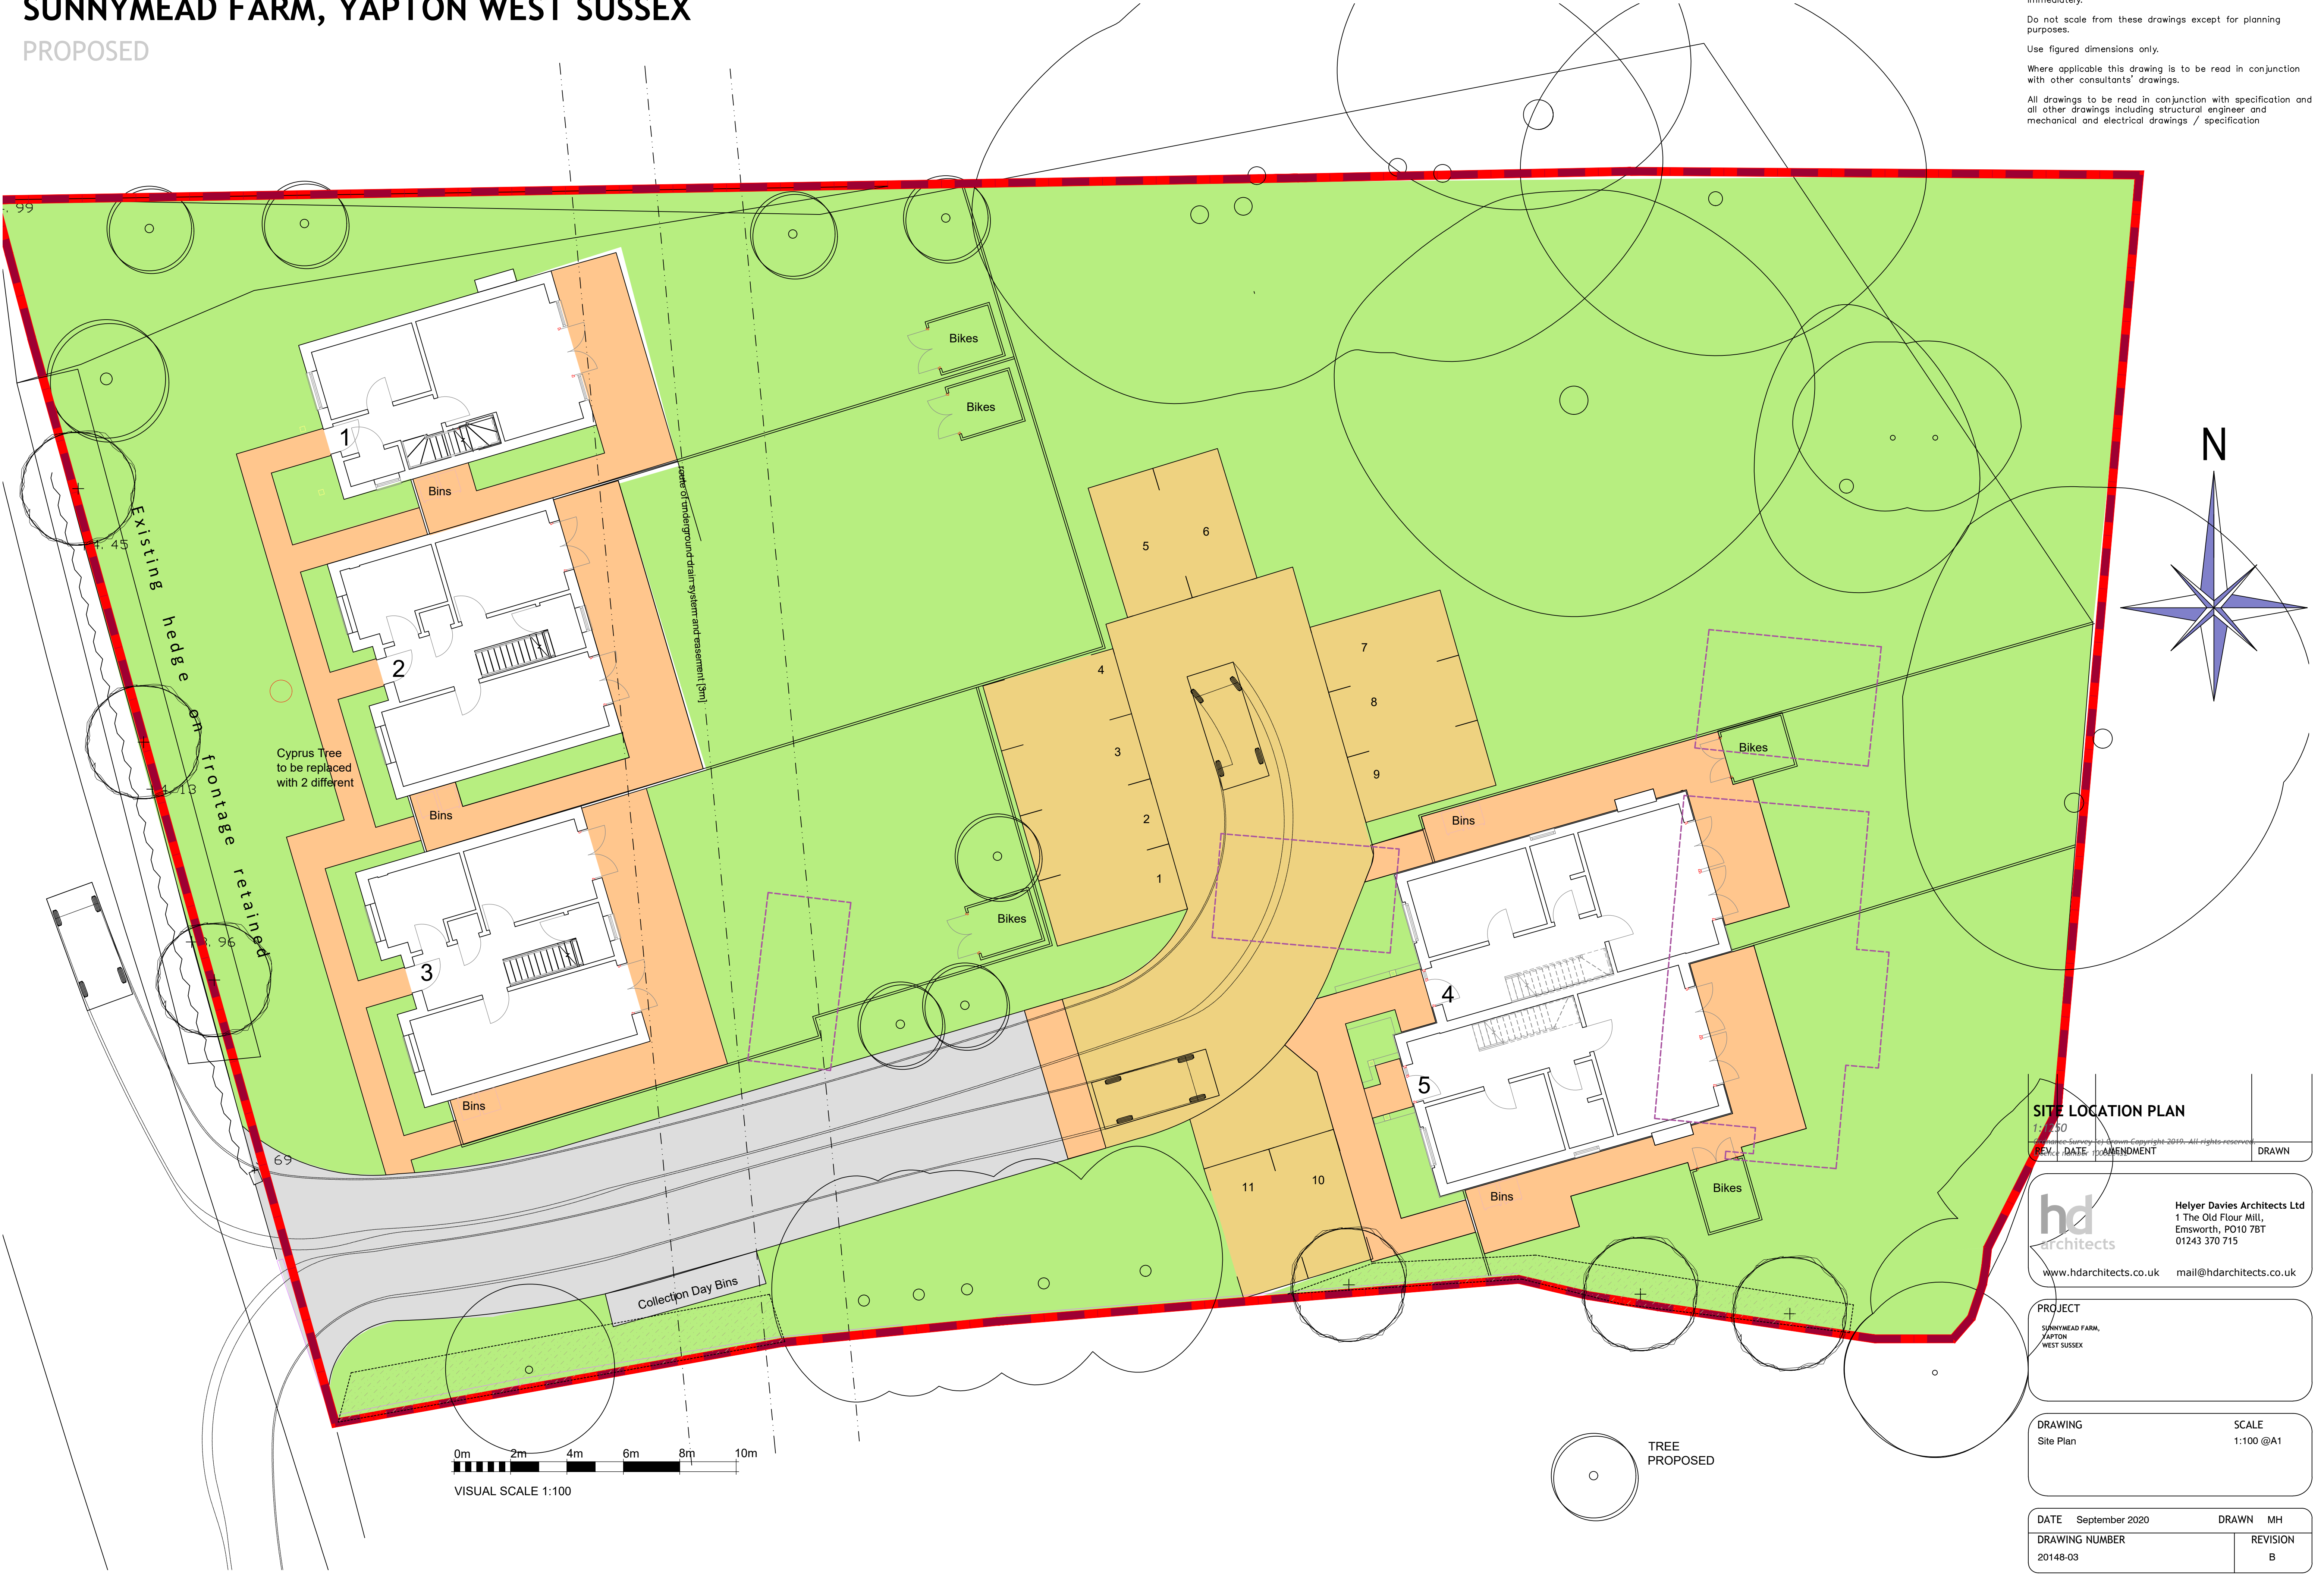

SITE LOCATION PLAN

1:100	1:100
REV. DATE	AMENDMENT
1	1
2	2
3	3
4	4
5	5
6	6
7	7
8	8
9	9
10	10
11	11

Helyer Davies Architects Ltd
1 The Old Flour Mill,
Emsworth, PO10 7BT
01243 370 715

www.hdarchitects.co.uk mail@hdarchitects.co.uk

PROJECT	SUNNYMEAD FARM, YAPTON WEST SUSSEX
---------	--

DRAWING	SCALE
Site Plan	1:100 @A1

DATE	September 2020	DRAWN	MH
DRAWING NUMBER	20148-03	REVISION	B