



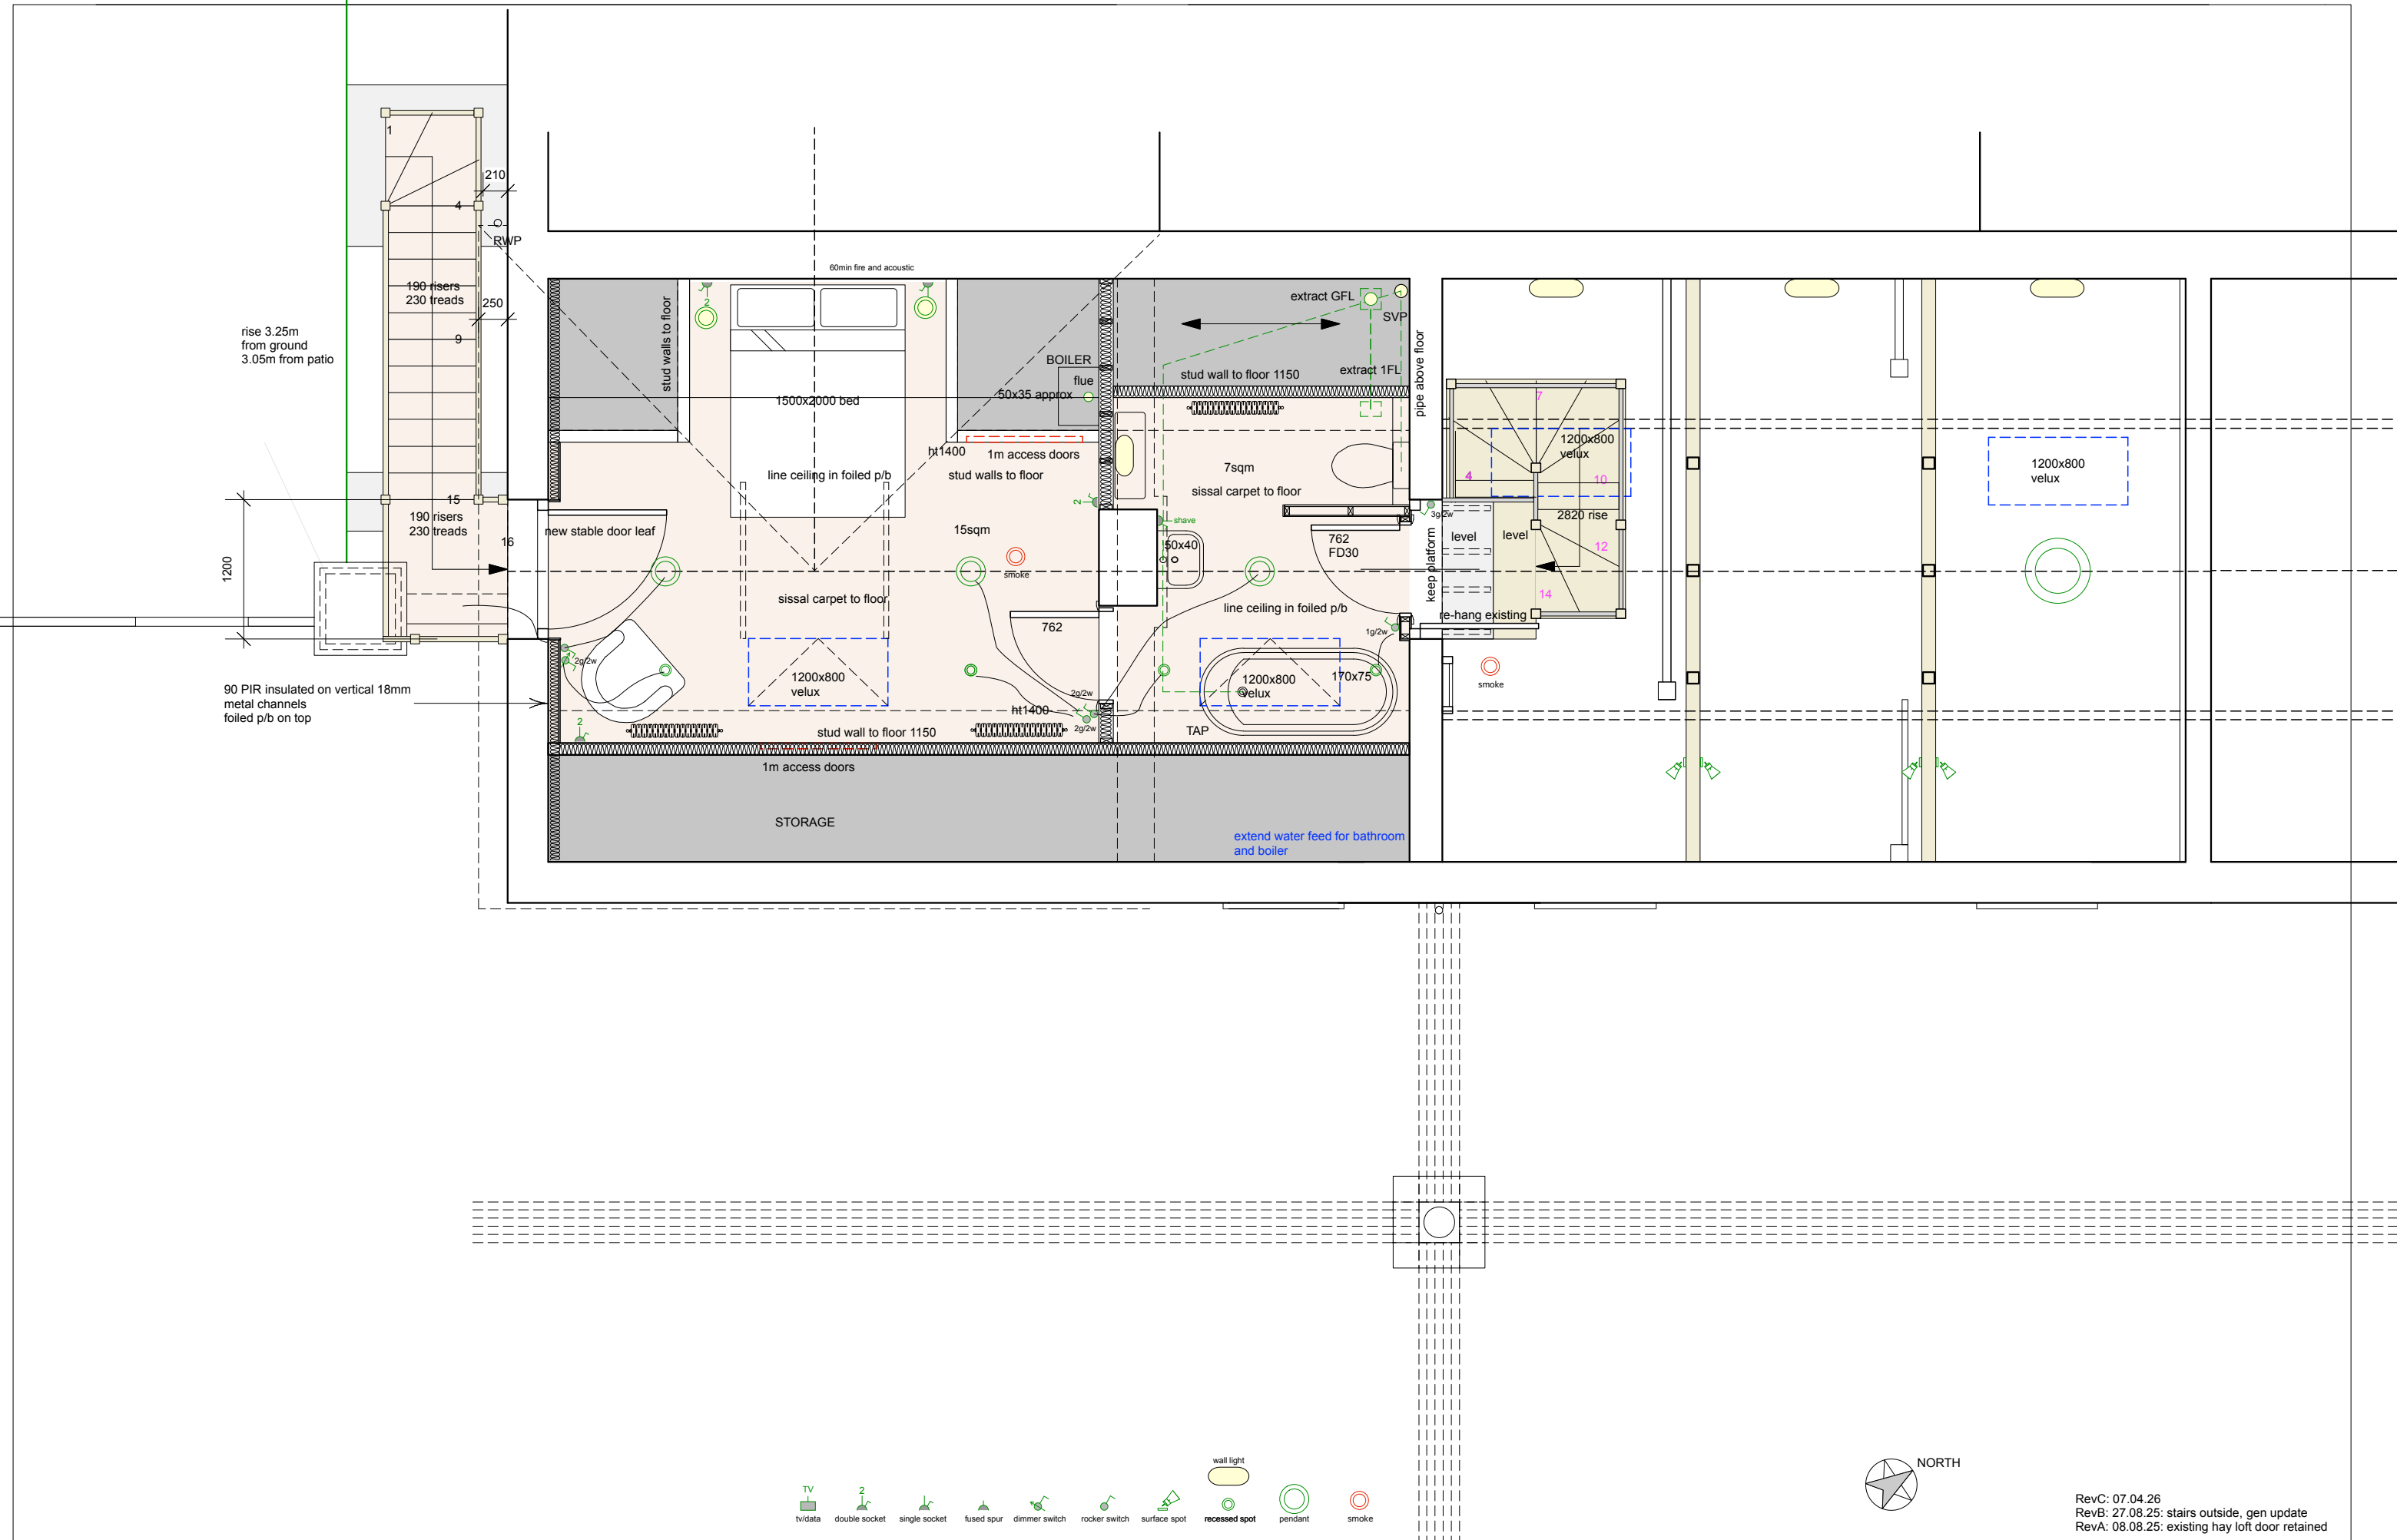

Oliver Perceval Architects Ltd
Holly Tree House, Colemans Hatch, East Sussex TN7 4HN
M. 07932 668840
E. oliver@coherent-architecture.co.uk

Project : Bonhams House, Main Road, Yapton BN18 0DX
Client : Karen Dodd

 

Proposed first floor plan				LBC
check all dims on site do not scale off this drawing	Scale 1:50@A3	Date Issued 11.08.26	Drawing No. KD.004C	