



Scale 1:50


Front Elevation

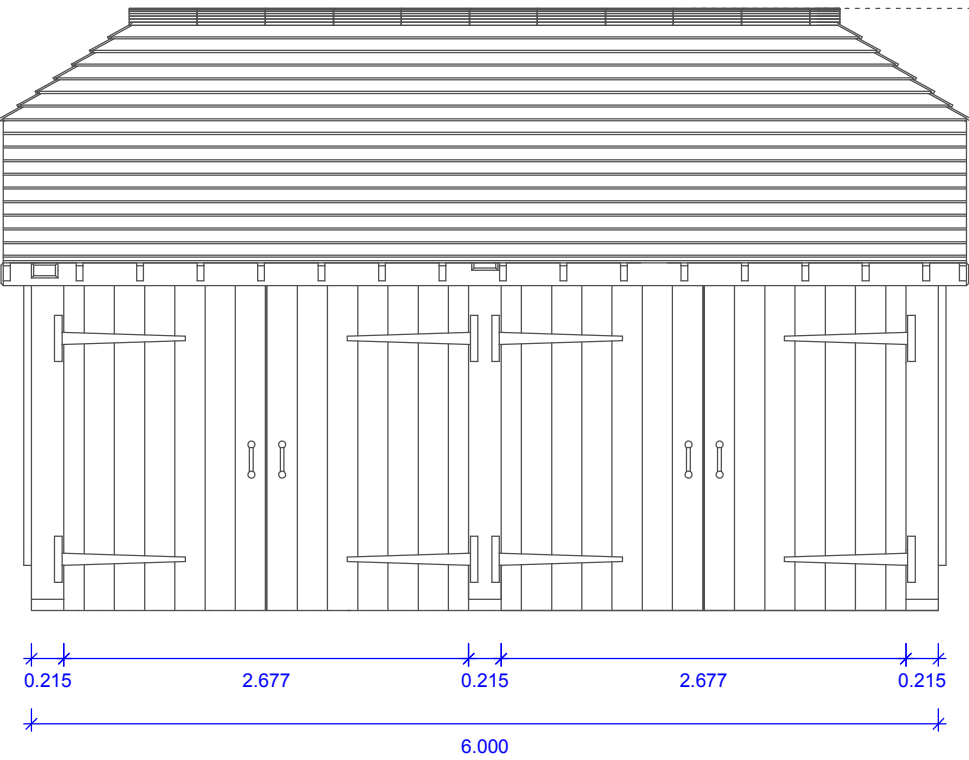


Right Elevation

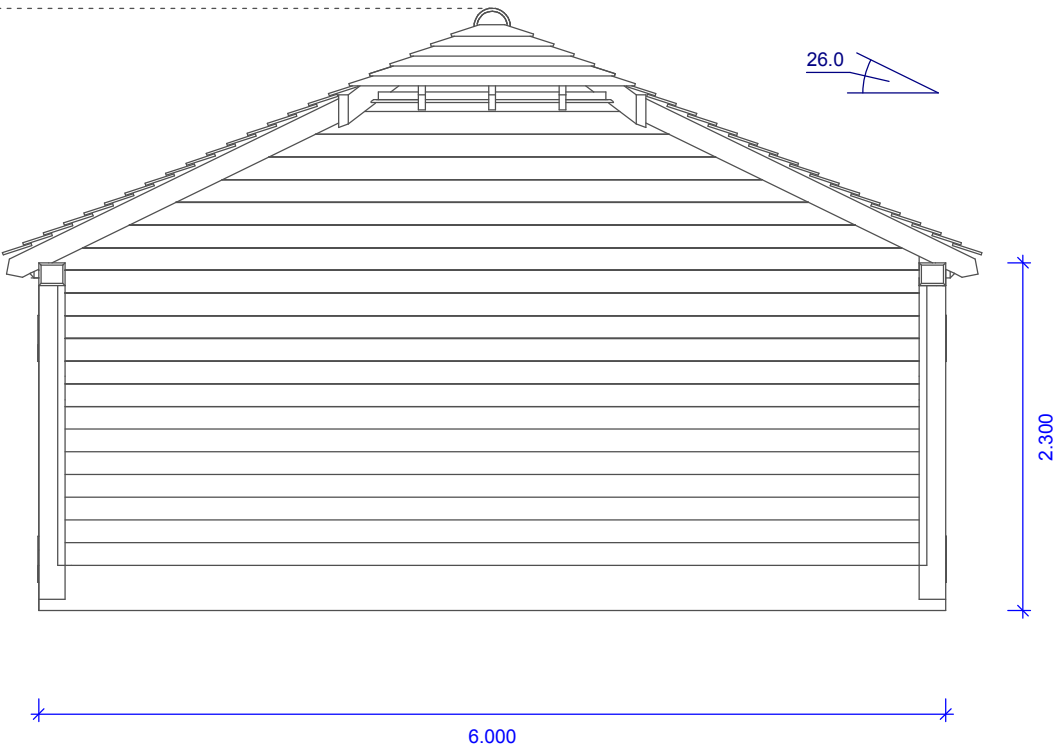

Rear Elevation

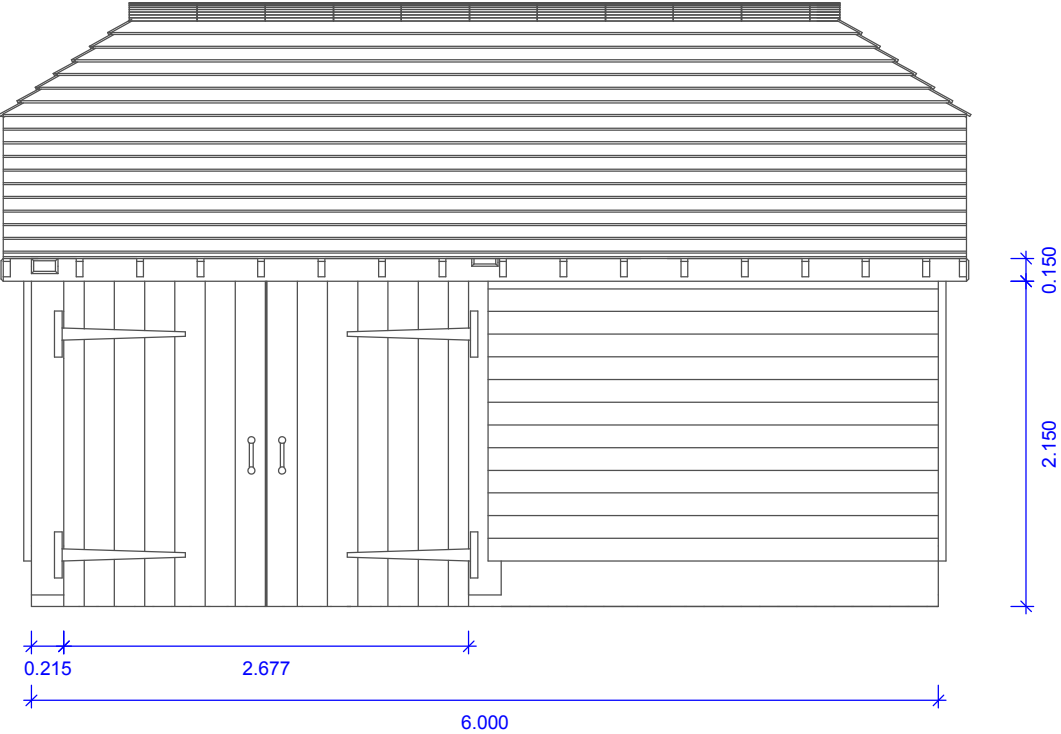

Left Elevation

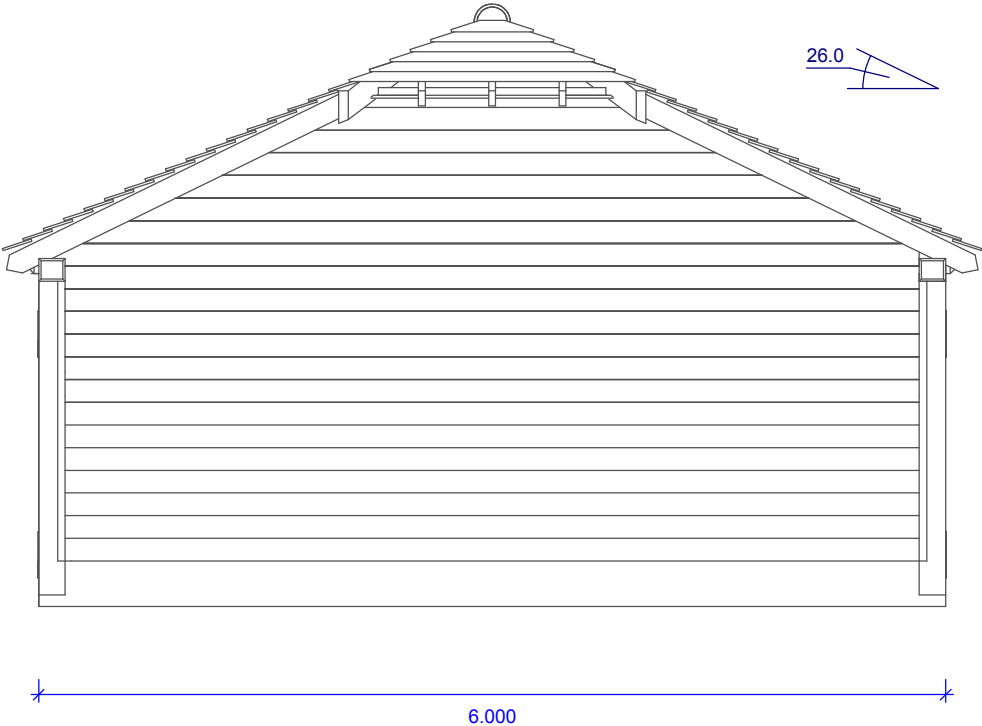

Site Address:

Old Bilsham Farmhouse
Bilsham Lane
Yapton
Arundel BN18 0JX

Drawing Title: Building Elevations	
Drawing Number:	B02
Drawn By:	RDP
Date:	23-02-15

REVISIONS		
Issue	Date	Comments