
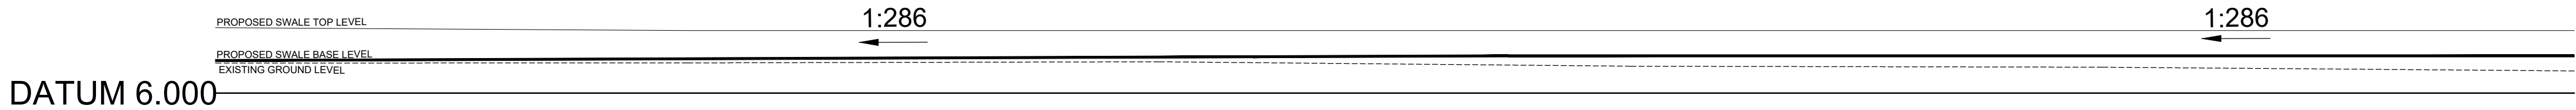
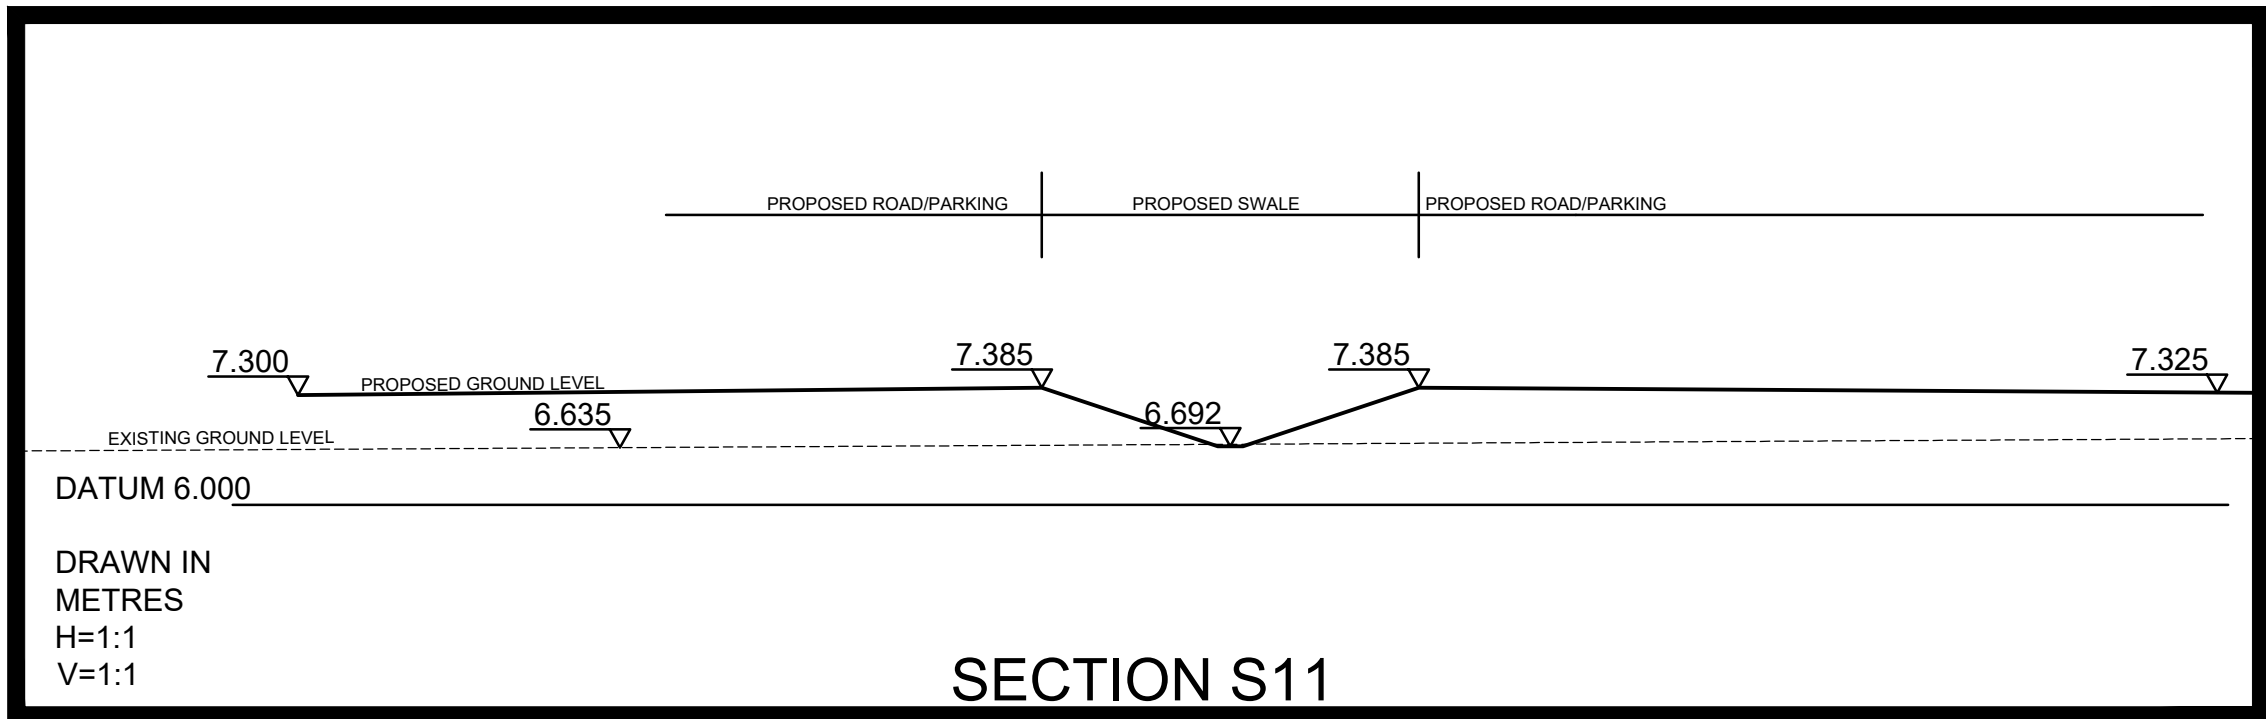
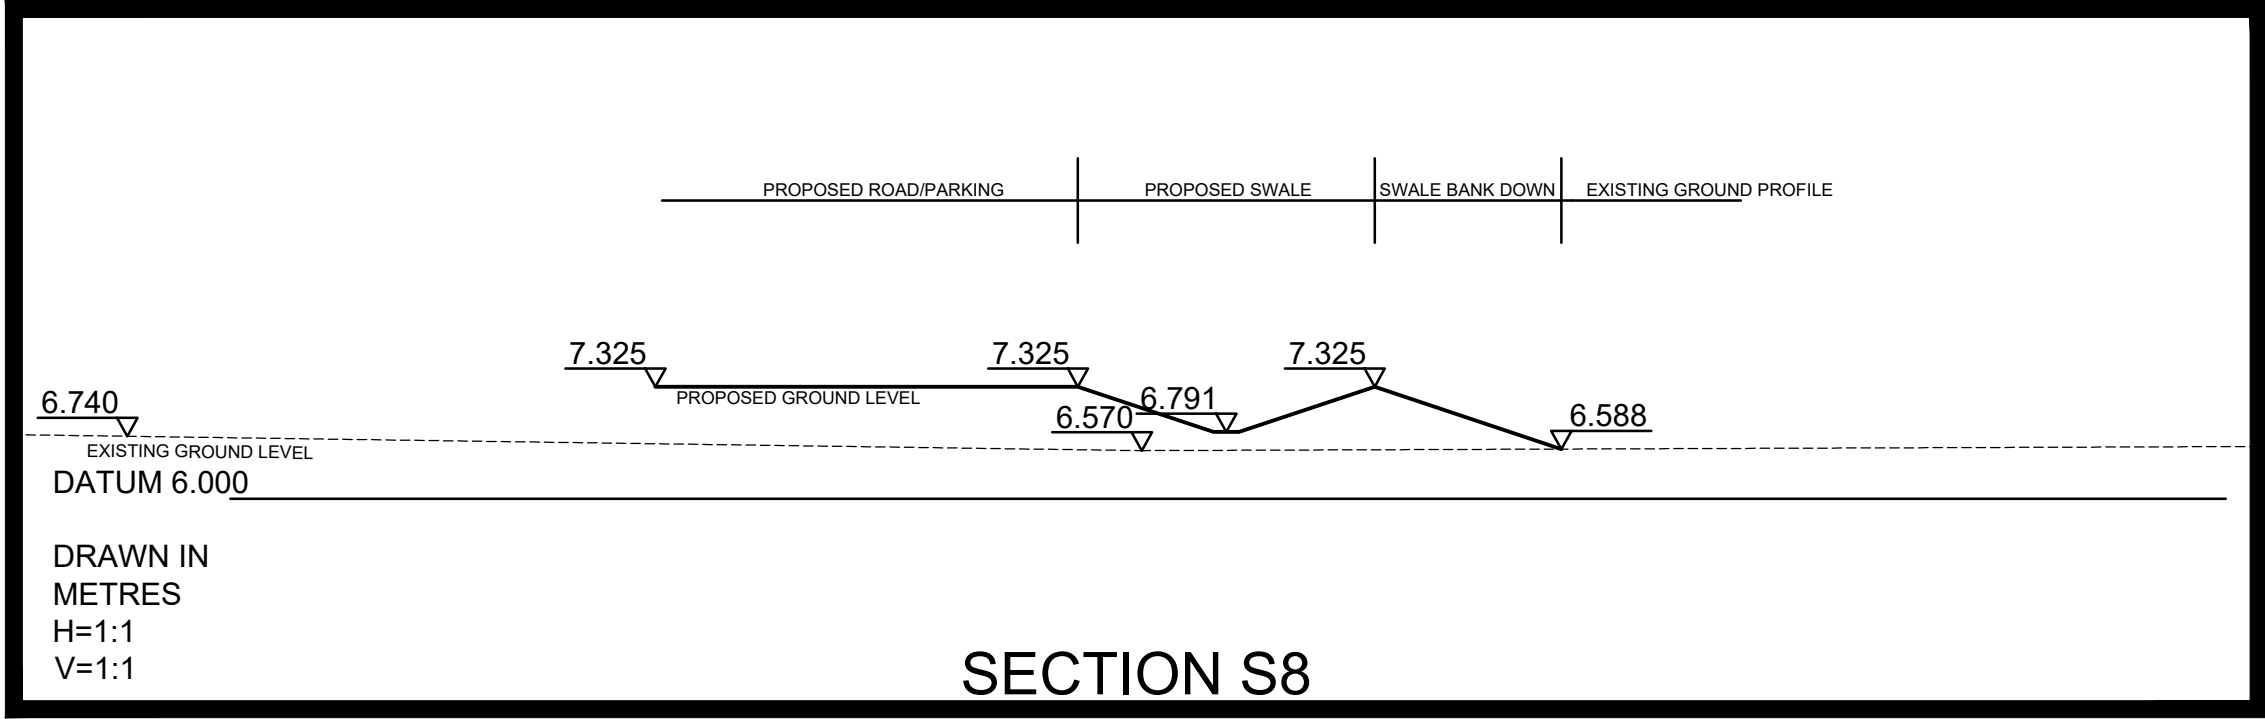
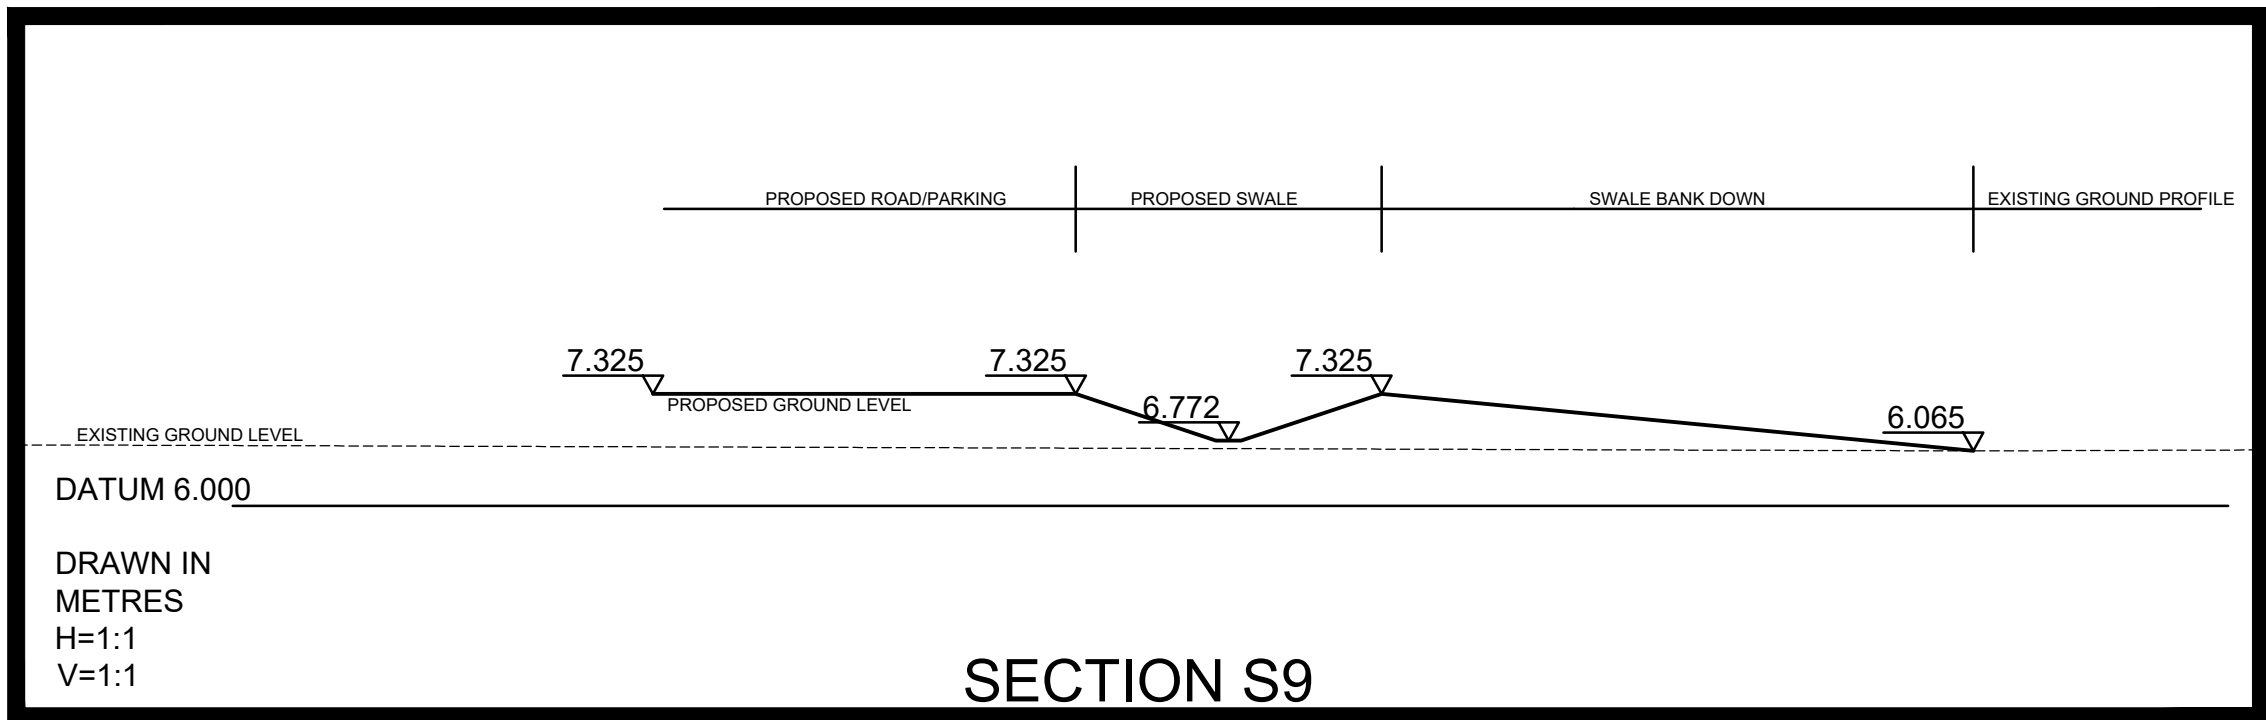


N:\19-156 - Land at Stakers Farm, Yapton\Tech\Acad\Figures\YAP-130-SK005 Swale Sections.dwg

SWALE

CHAINAGE	0.000	10.000	20.000	30.000	40.000	50.000
EXISTING GROUND LEVEL	6.637	6.640	6.664	6.570	6.549	6.470
PROPOSED SWALE BASE LEVEL	6.692	6.730	6.772	6.791	6.833	6.875
PROPOSED SWALE TOP LEVEL	7.385	7.325	7.325	7.325	7.325	7.325

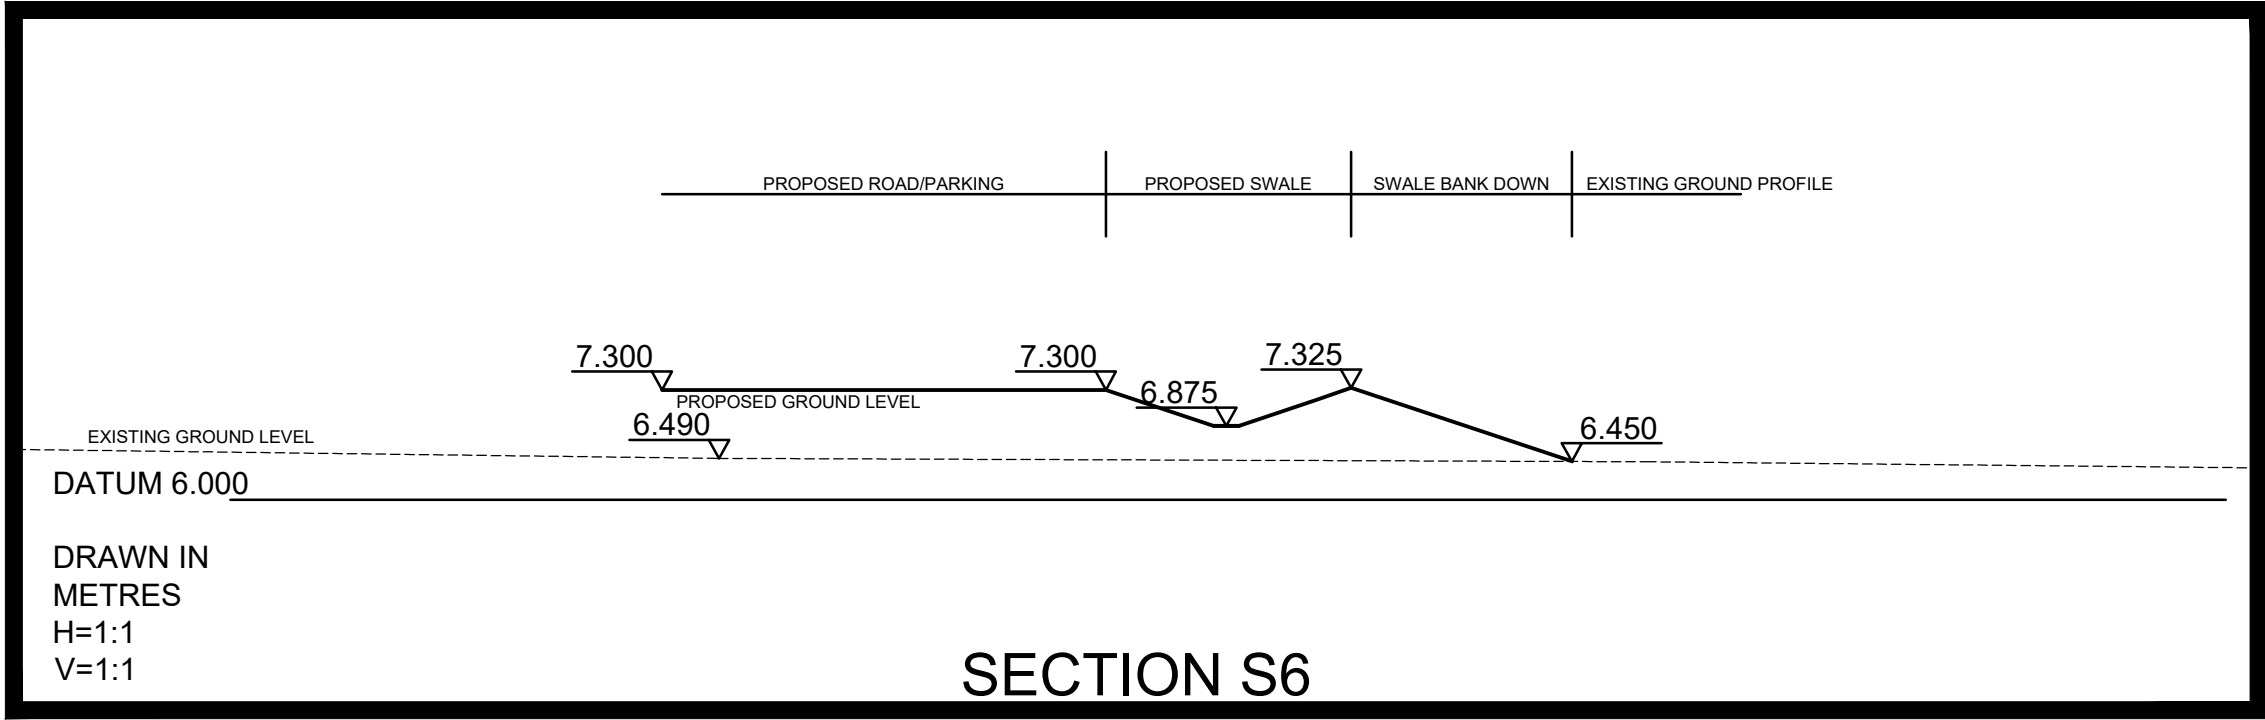

- NOTES
- REFER TO YAP-130-086 DRAINAGE LAYOUT SHEET 6 OF 6 FOR SWALE LOCATIONS

Rev	Amendments	Dm	Chk	App	Date
 ODYSSEY Tuscany House White Hart Lane Basingstoke Hampshire RG21 4AF Telephone: 01266 331144 Fax: 01266 331134 E: info@odysseyconsult.co.uk W: www.odysseyconsult.co.uk					
Job Title LAND AT STAKERS FARM, YAPTON					
Drawing Title SWALE SECTIONS					
Client DANDARA LIMITED (SOUTHERN)					
Scale NTS @A1	Date JUN 21	Designed AK			
Drawn TSB	Checked AK	Approved SW			
Job No 19-156	Drawing No YAP-130-SK005	Rev			