


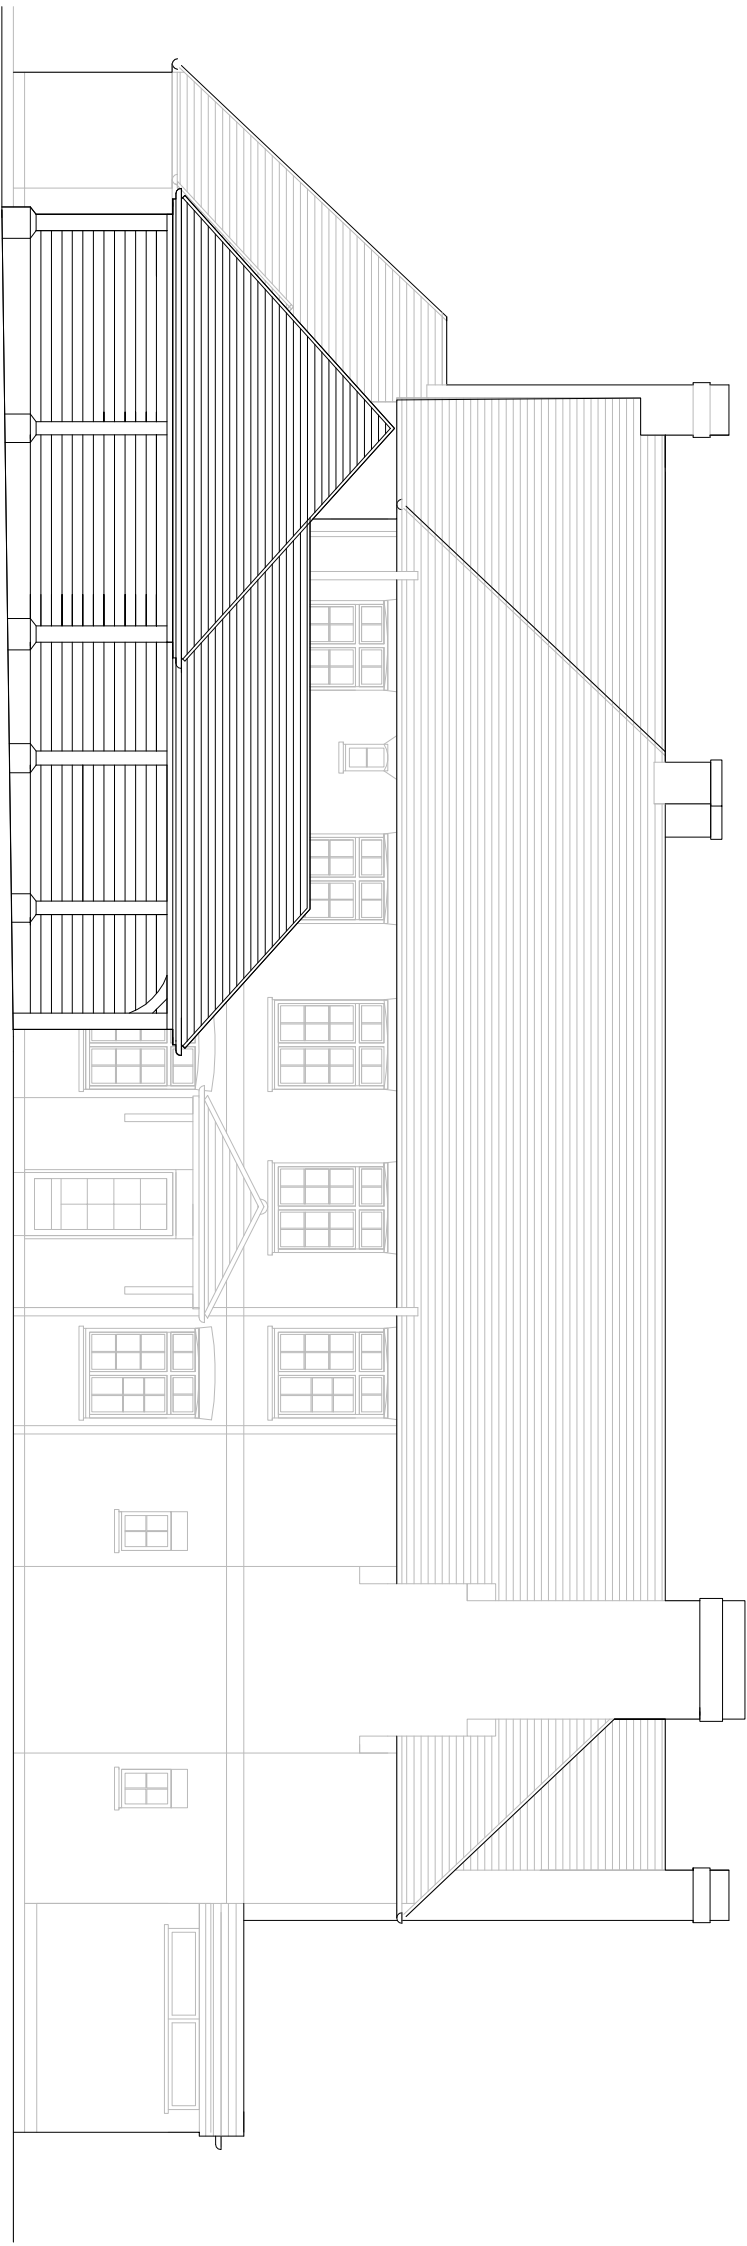


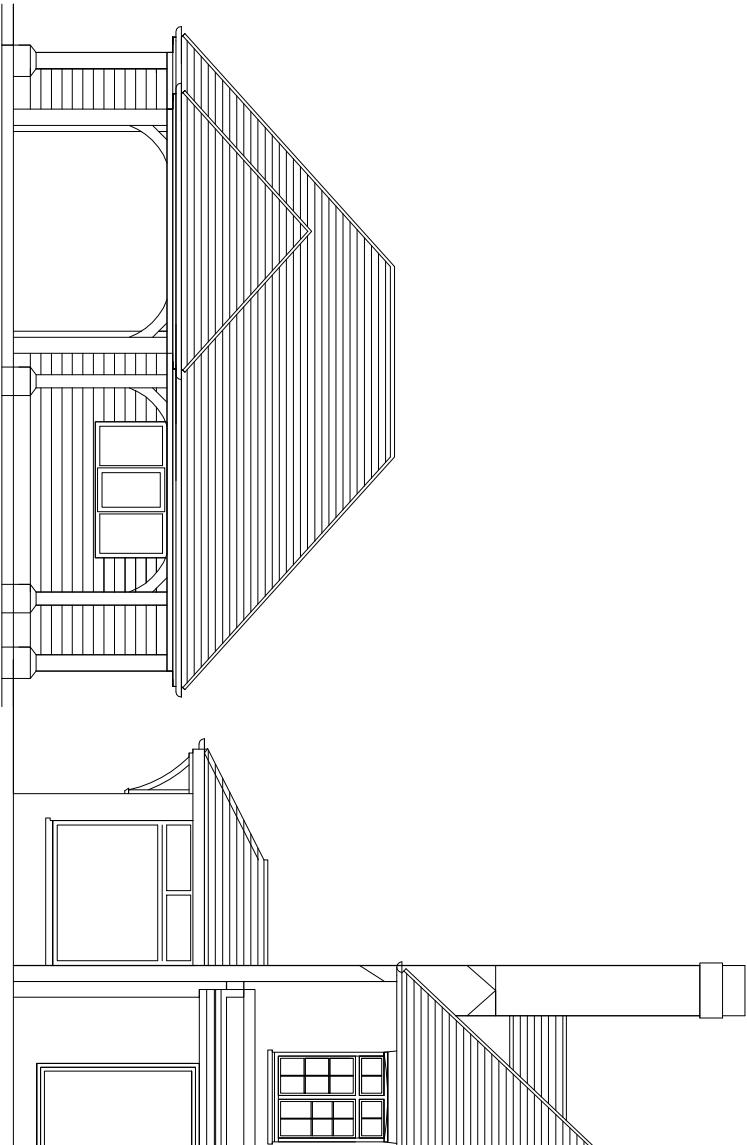


Existing North West Elevation 1:100

 




Existing South West Elevation 1:100

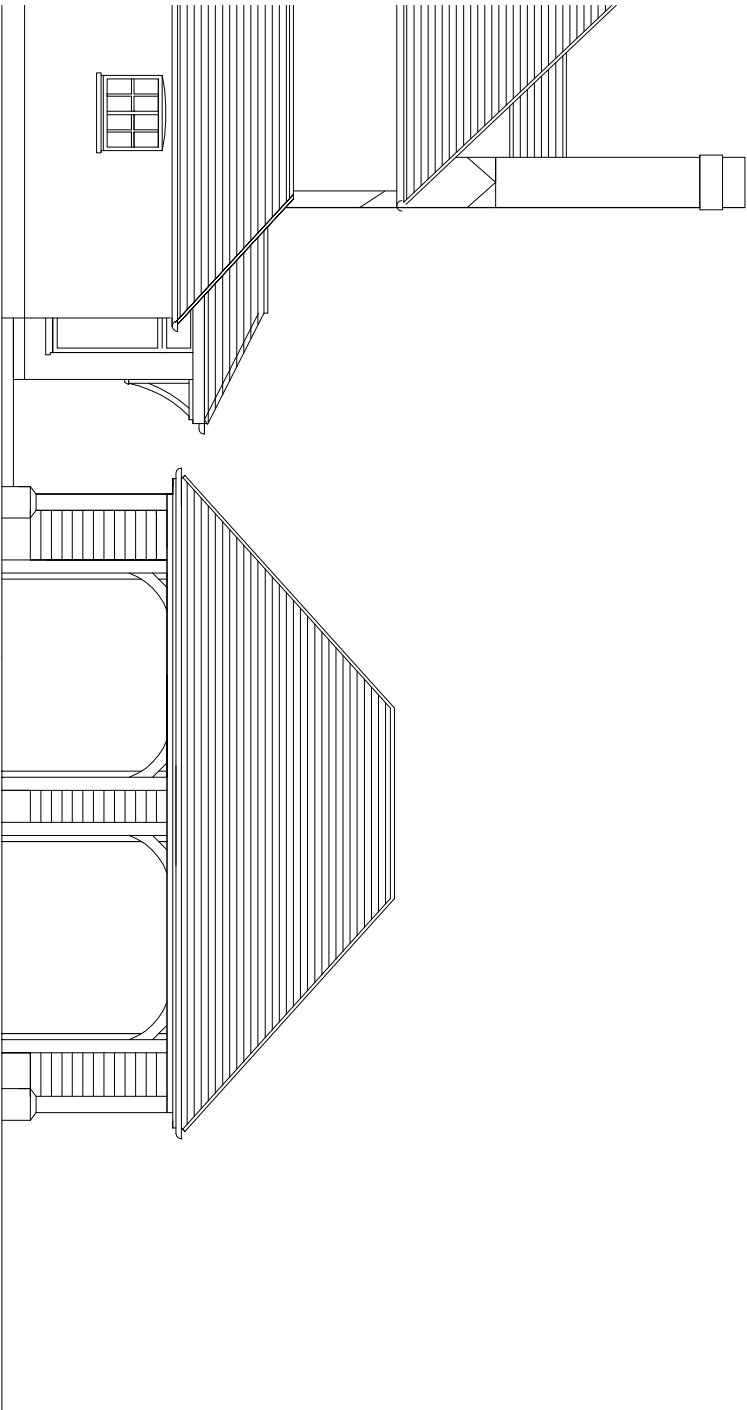

Existing North East Elevation 1:100

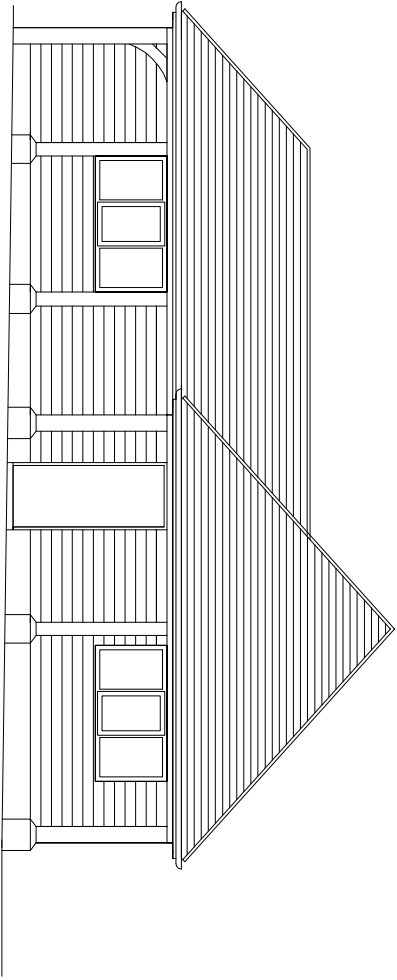

Existing South East Elevation 1:100

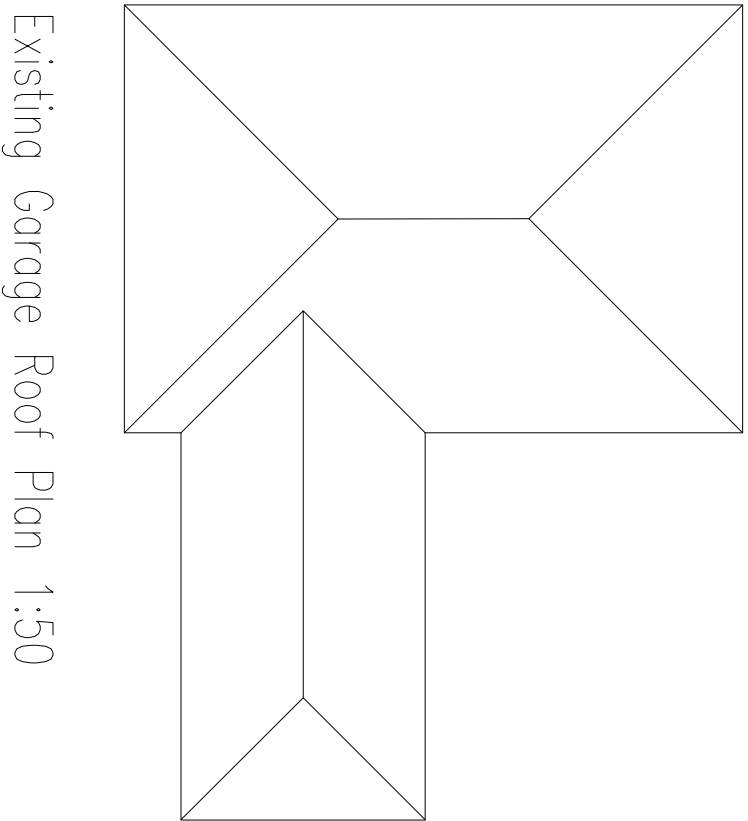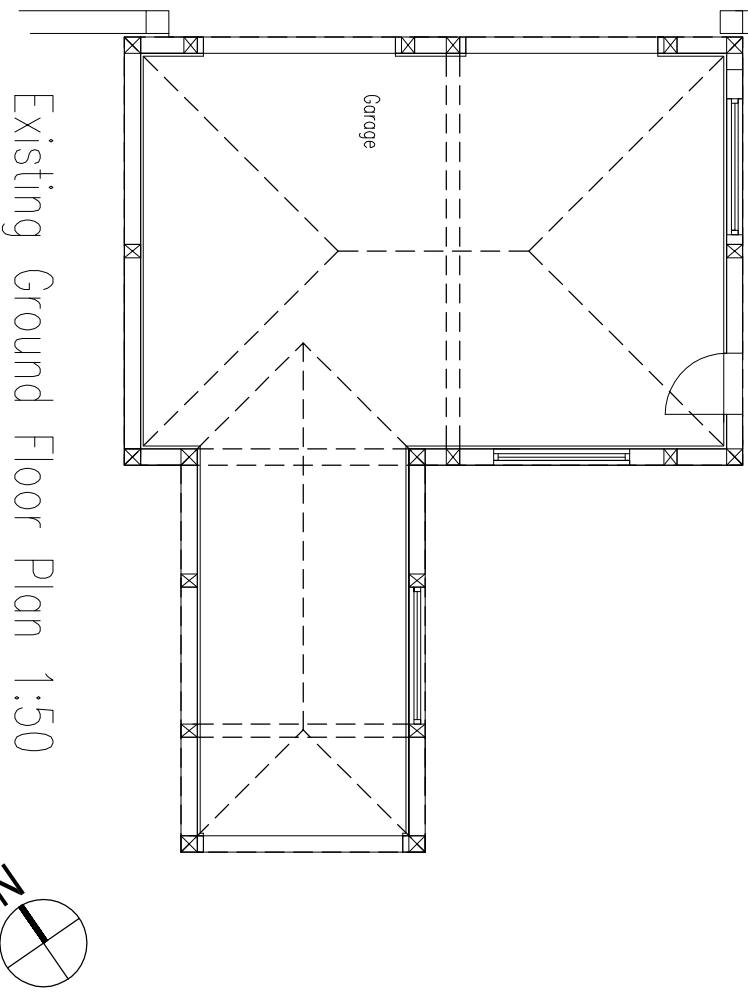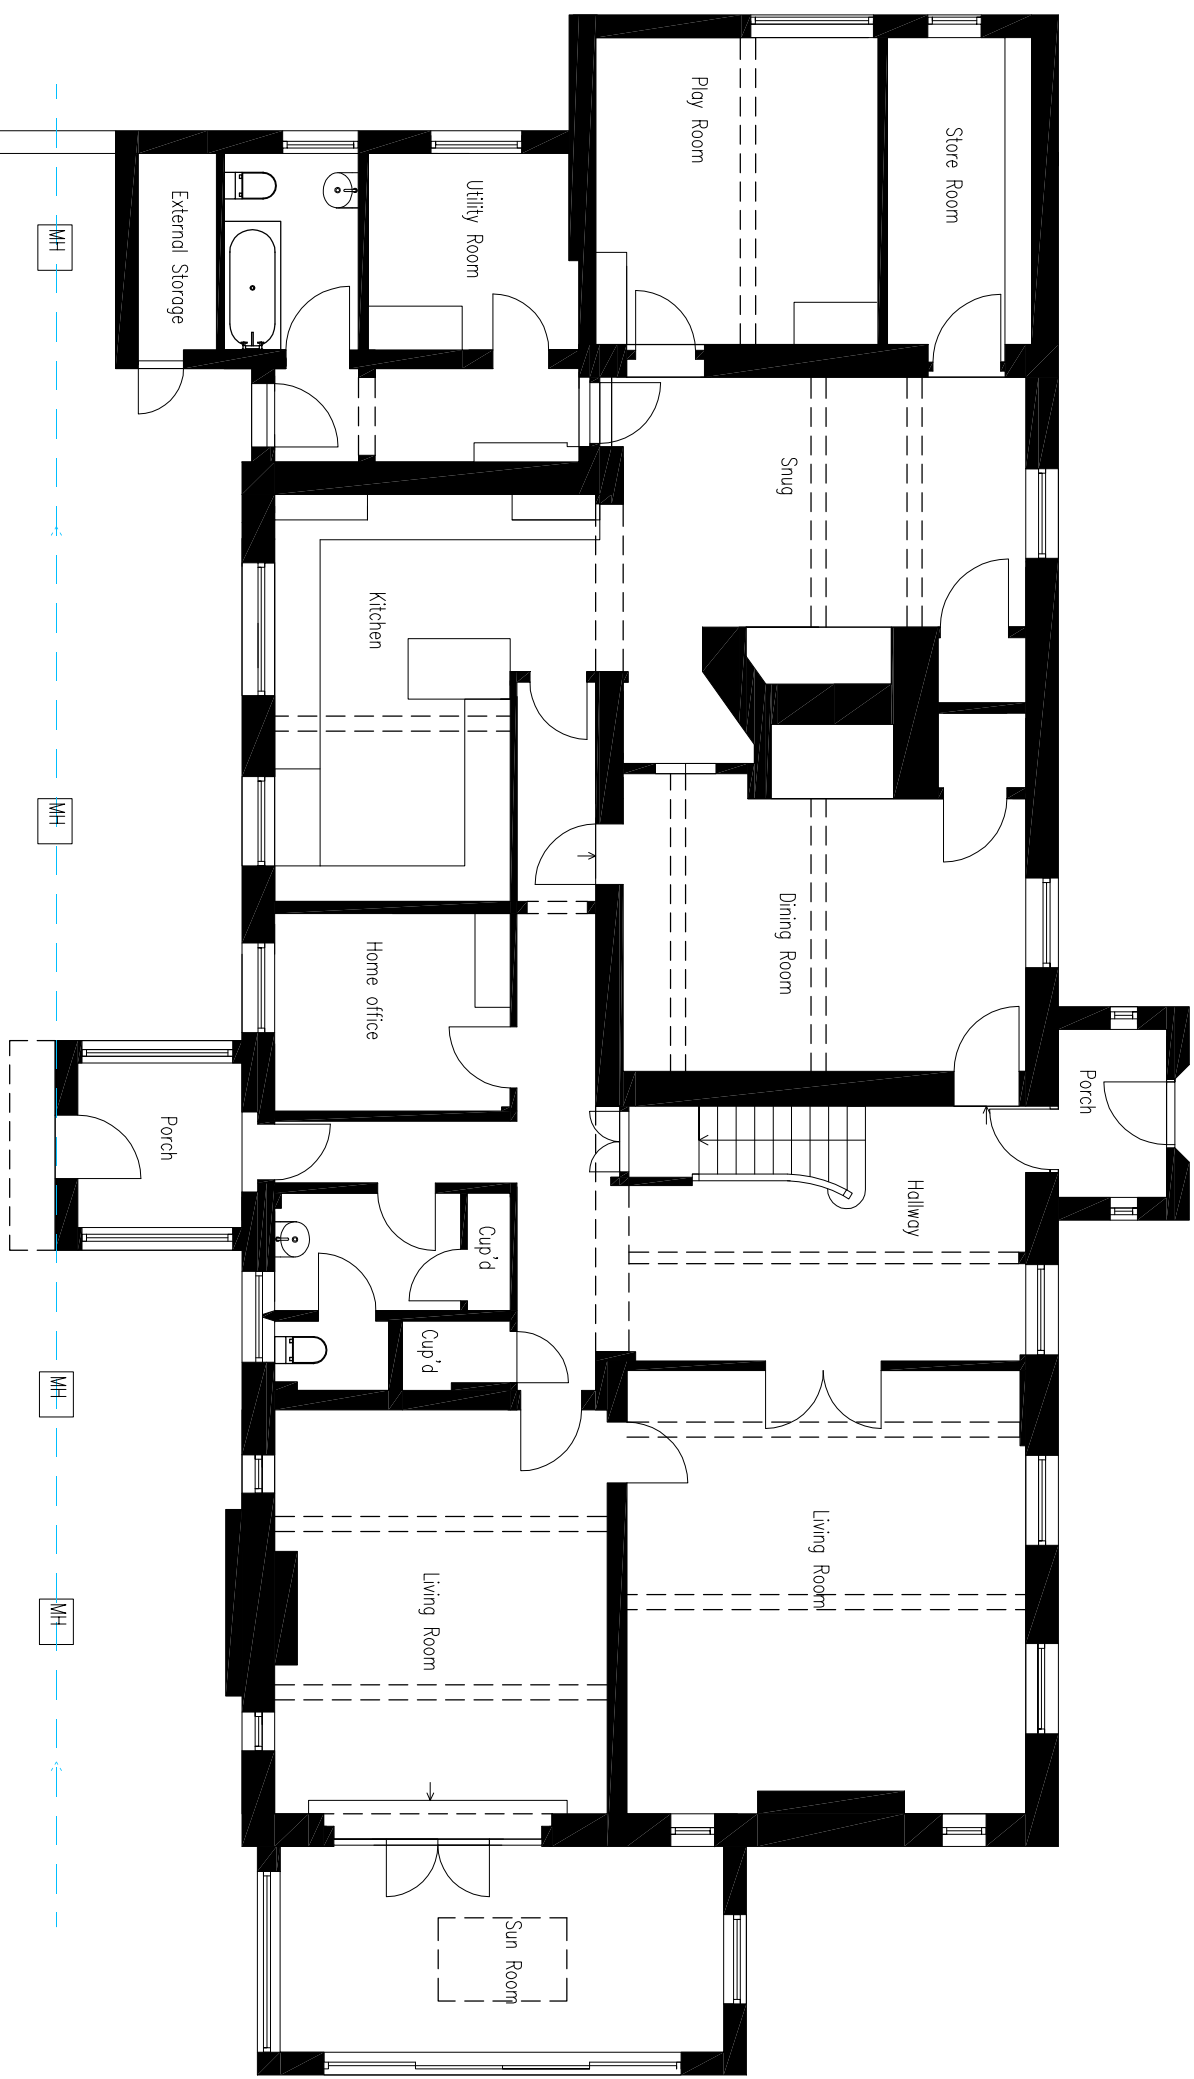

Lewis McMillan Architects

7 Queen Square, Brighton, BN1 3FD
T: 01273 327424
E: info@lma-arch.co.uk

project: Garage conversion into annexe

location: Bonhams
The Lane, Rastham
Bognor Regis PO22 8NP

client: Diana & Colin Miles

drawing: Existing Plans

scale:	1:100	page:	A1
drawn:	CL	checked:	CL
date:	22-07-10	drawing:	rev: A