


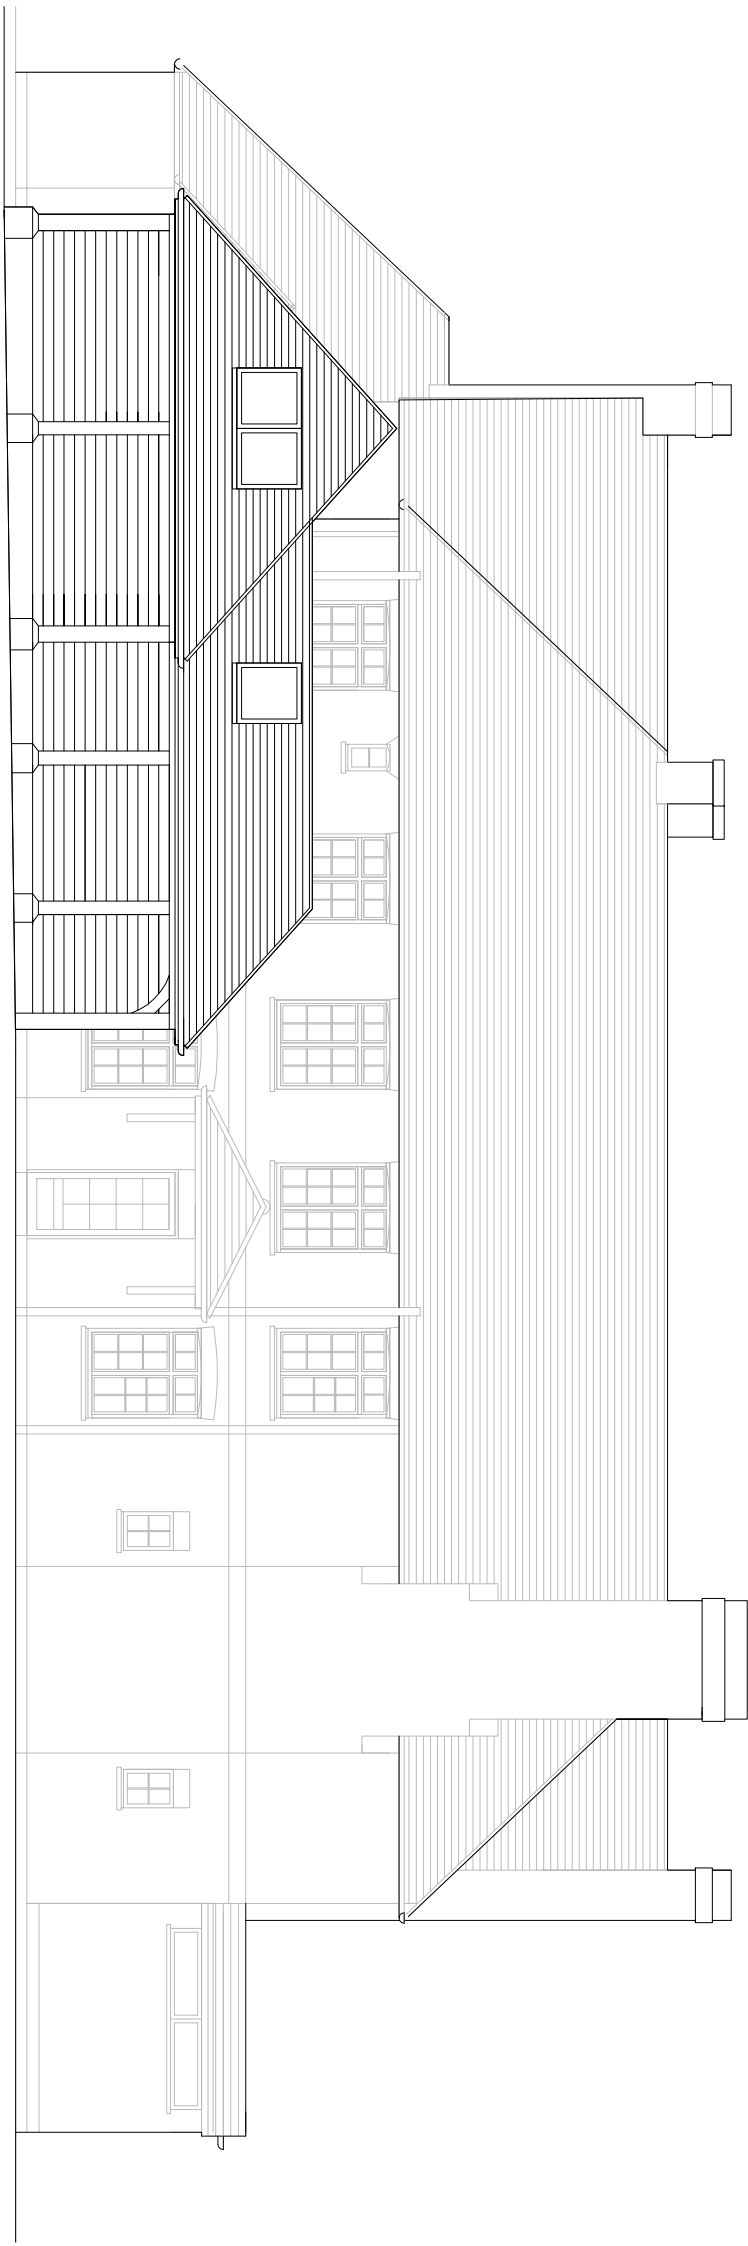


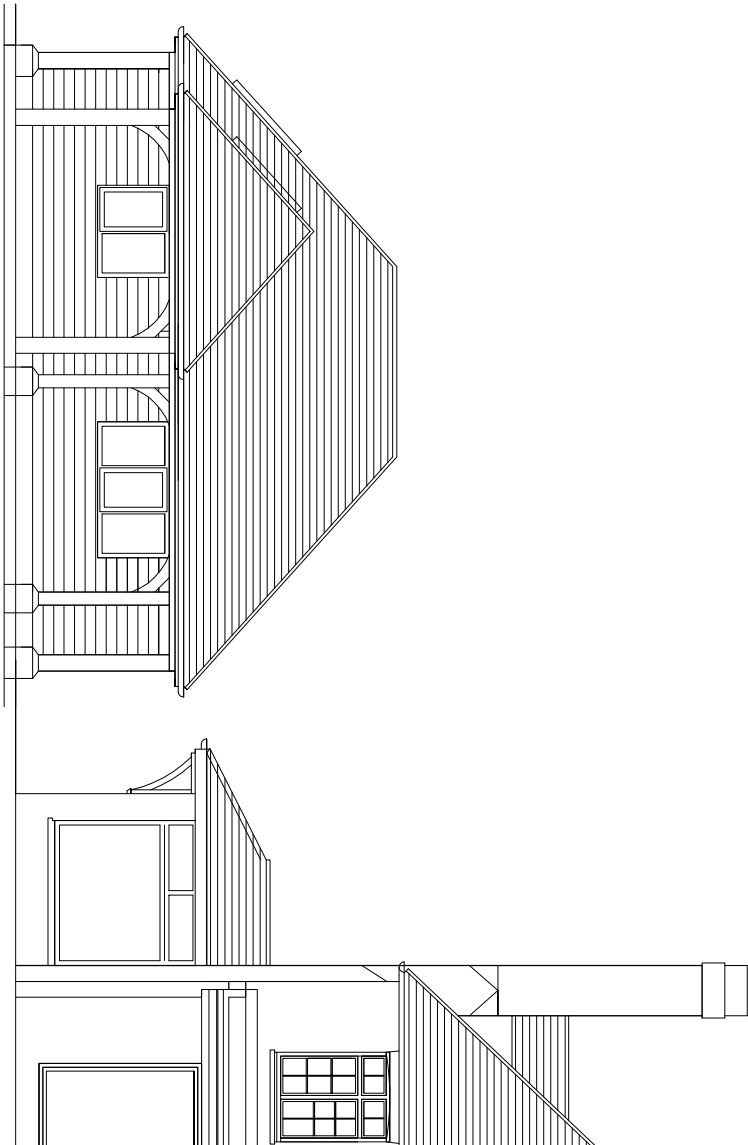


Proposed North West Elevation 1:100

 


Proposed South West Elevation 1:100

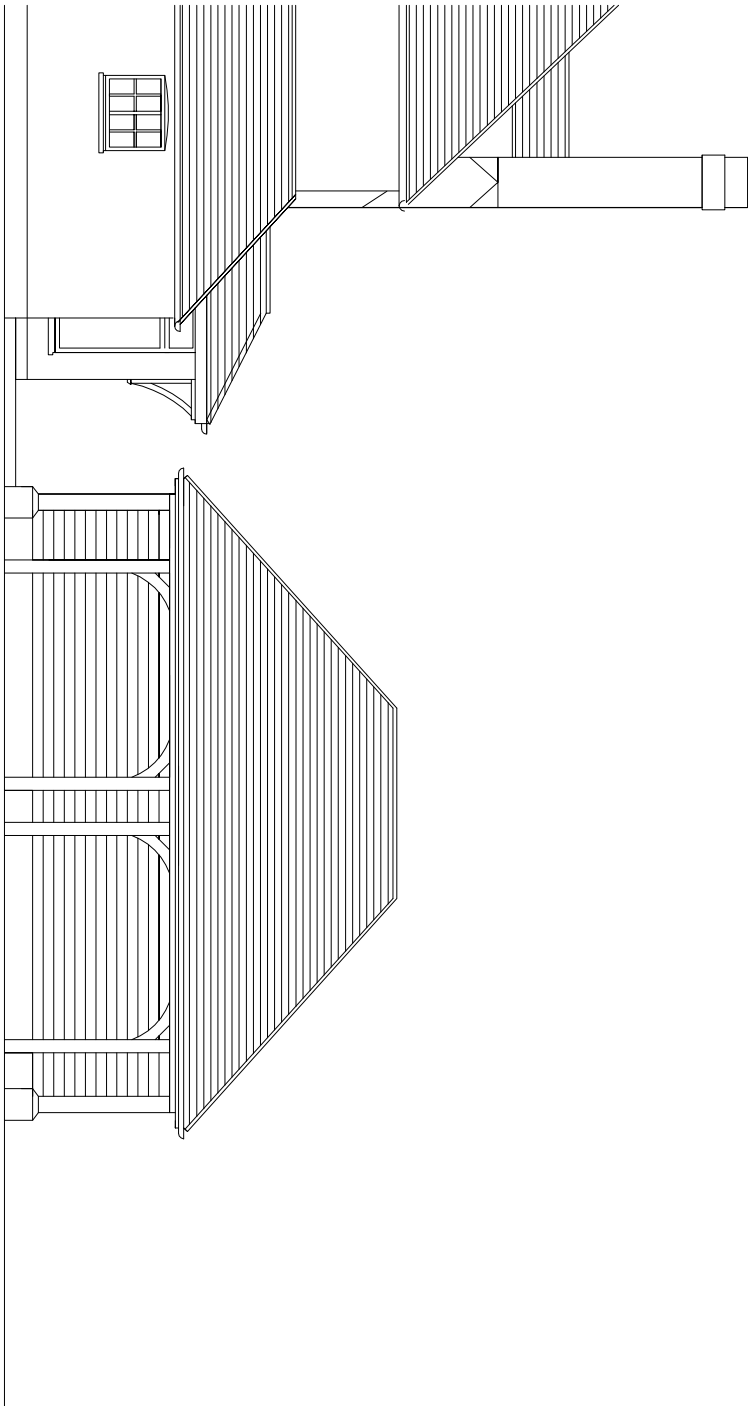



Proposed North East Elevation 1:100

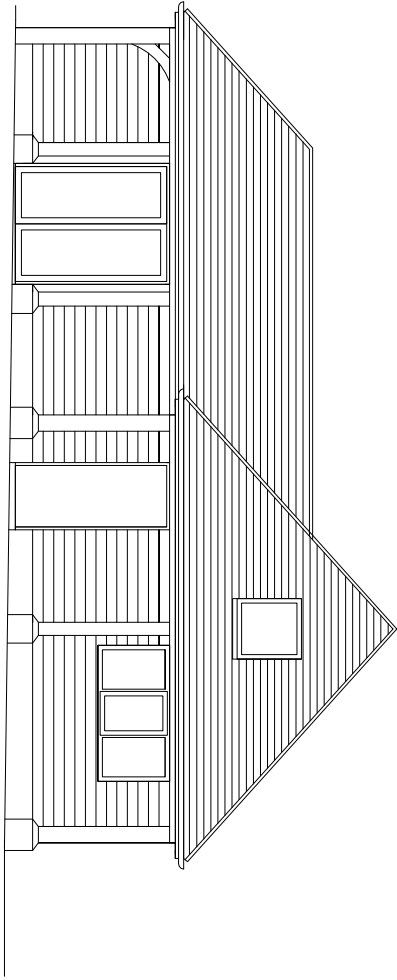

Proposed South East Elevation 1:100

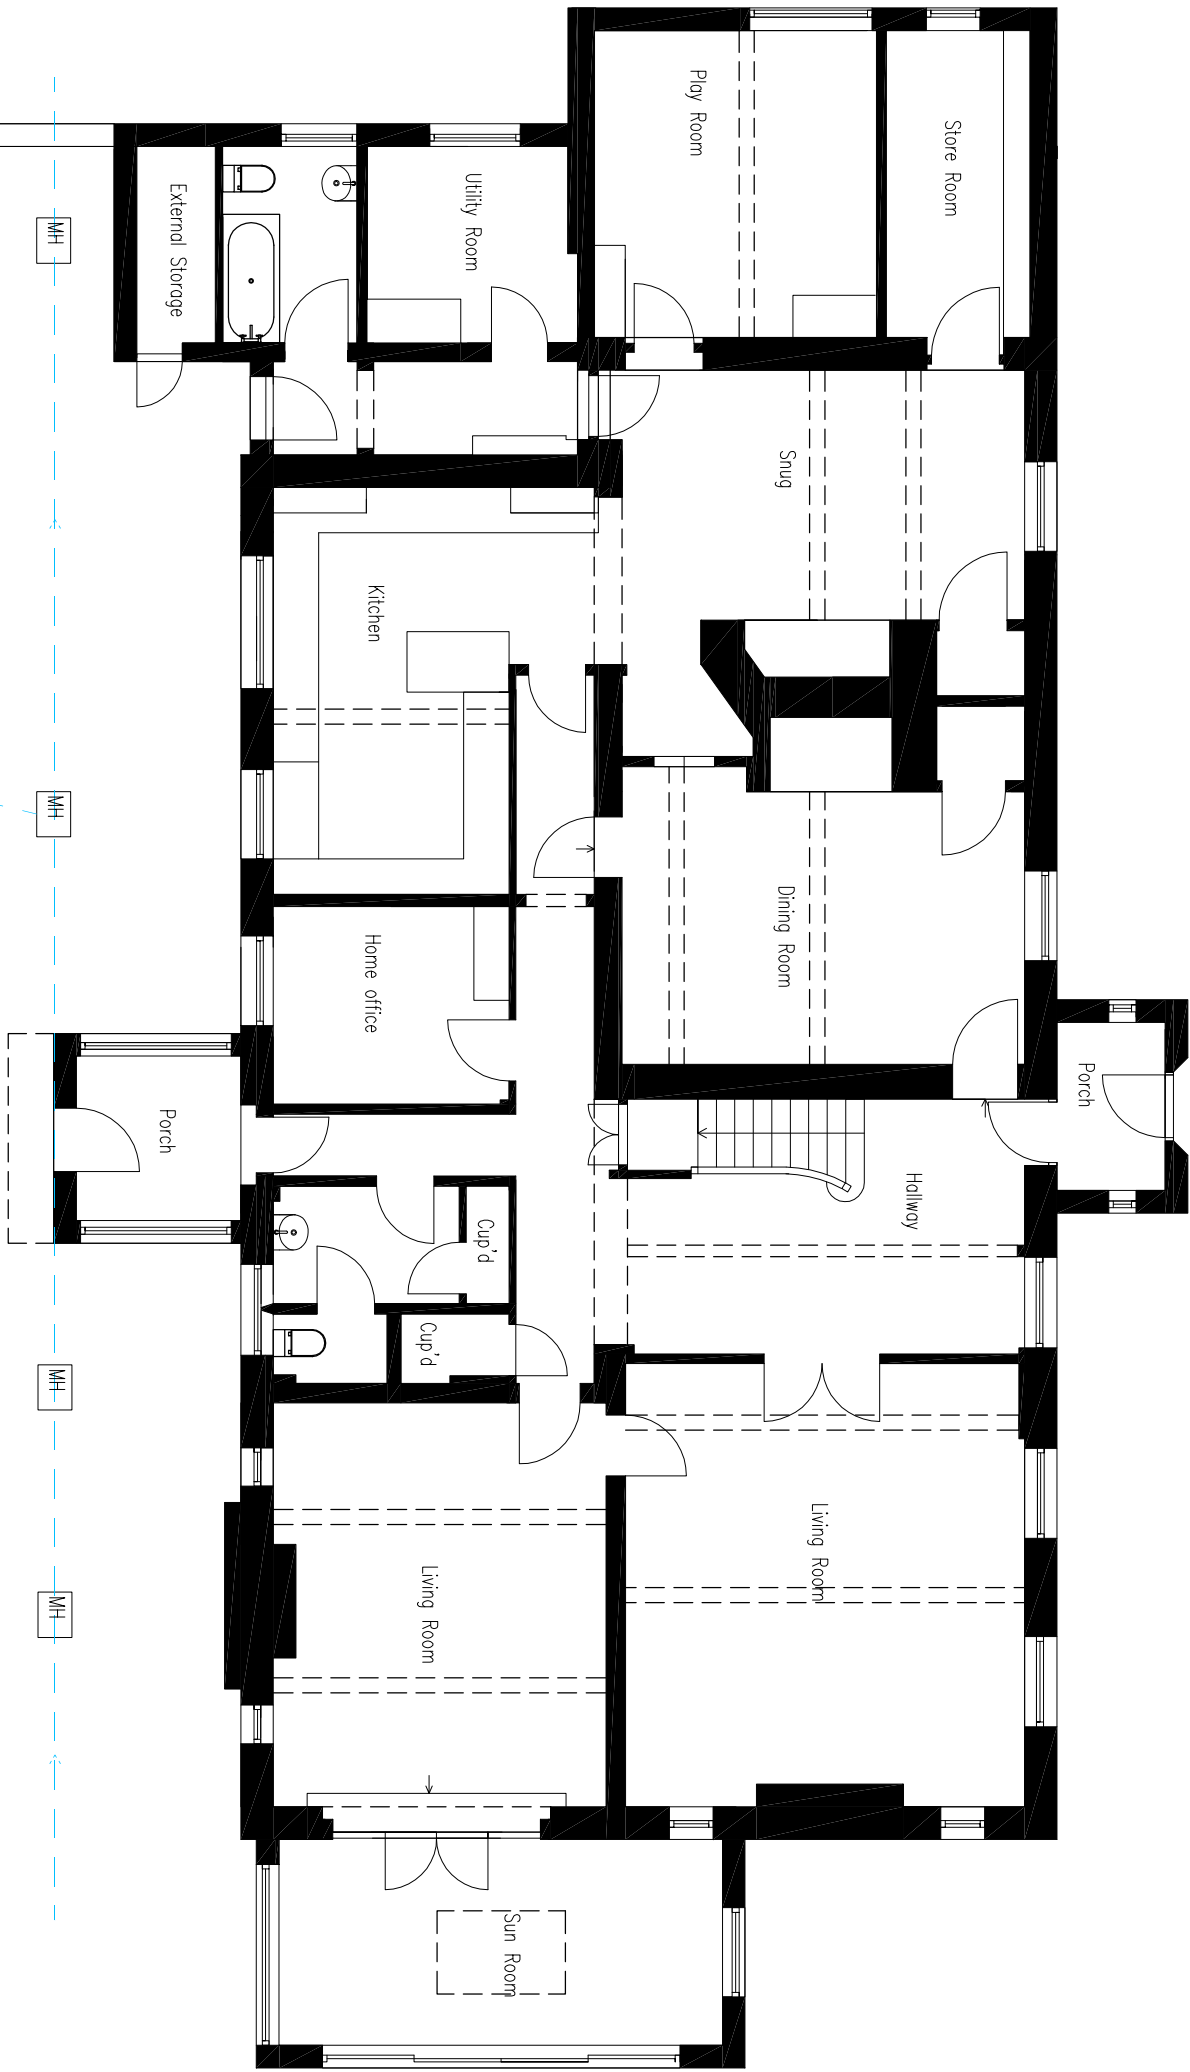

Proposed Ground Floor Plan 1:100

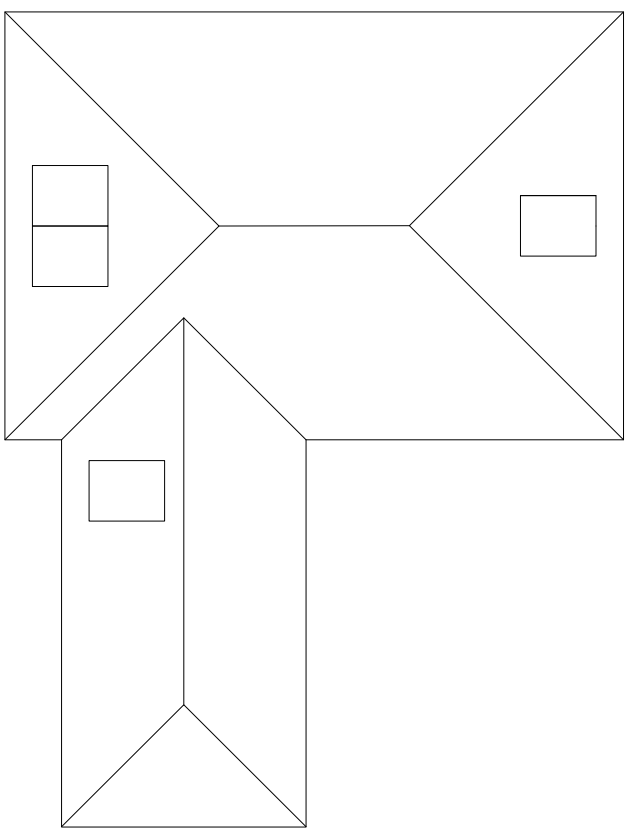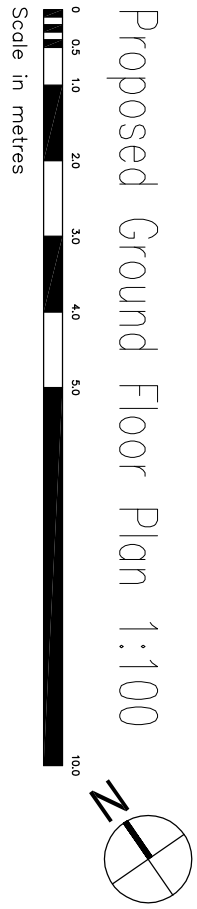

Proposed Garage Roof Plan 1:100

## Lewis McMillan Architects

7 Queen Square Brighton, BN1 3FD  
T: 01273 327424  
E: info@lma-arch.co.uk

project: Garage conversion into annexe

location: Bonhams  
The Lane, Rastham  
Bognor Regis PO22 8NP

client: Diana & Colin Miles

drawing: Proposed Plans

|        |          |          |        |
|--------|----------|----------|--------|
| scale: | 1:100    | page:    | A1     |
| drawn: | CL       | checked: | CL     |
| date:  | 22-07-11 | drawing: | rev: 8 |