




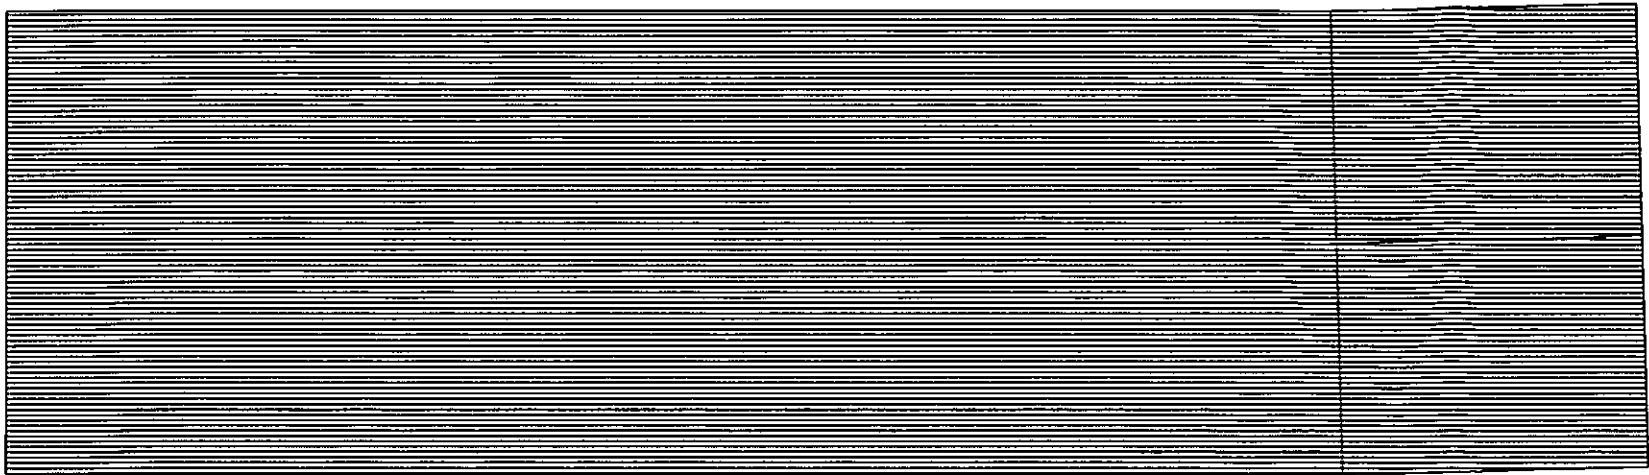

Existing **Roof Plan** at 1:100 scale

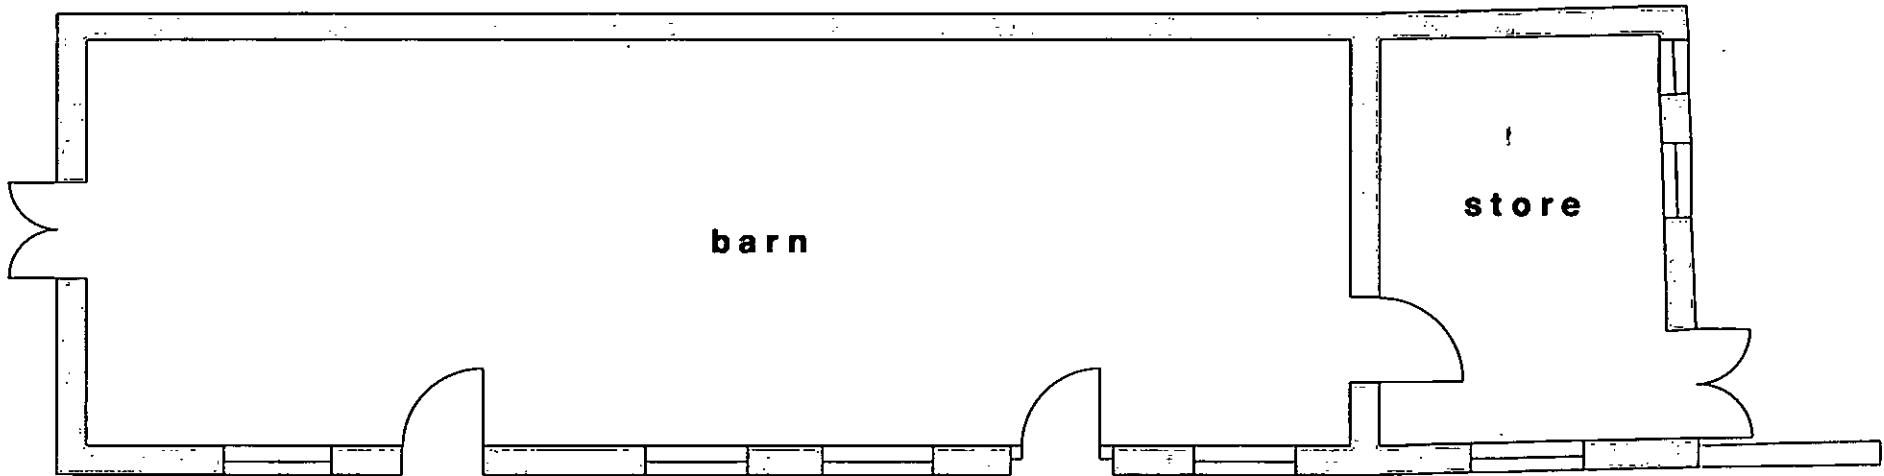

Existing **Ground Floor Plan** at 1:100 scale

 

SCALE BAR @ 1: 100

CLIENT	Herongate Homes Ltd	DRAWING BR 001 The Cottars - Existing Floor Plans		NOTES	CORINTHIAN ARCHITECTURAL DESIGN 8 Davys Court, Funtington, Chichester, West Sussex. PO18 9LG 01243 576 078 > contact@corinthianad.co.uk > www.corinthianad.co.uk
SITE	Hobbs Court Farm, Bilsham Road, Yapton, West Sussex	REVISION		Drawings are not to be scaled except for planning purposes. Room dimensions are approximate. All dimensions to be checked on site. All dimensions in mm's. Drawings are subject to local authority approval. Drawings are subject to engineers design/ specification/ approval.	
PROJECT	Proposed Residential Development	DATE 27 08 13	SCALE 1: 100 @ A3		