




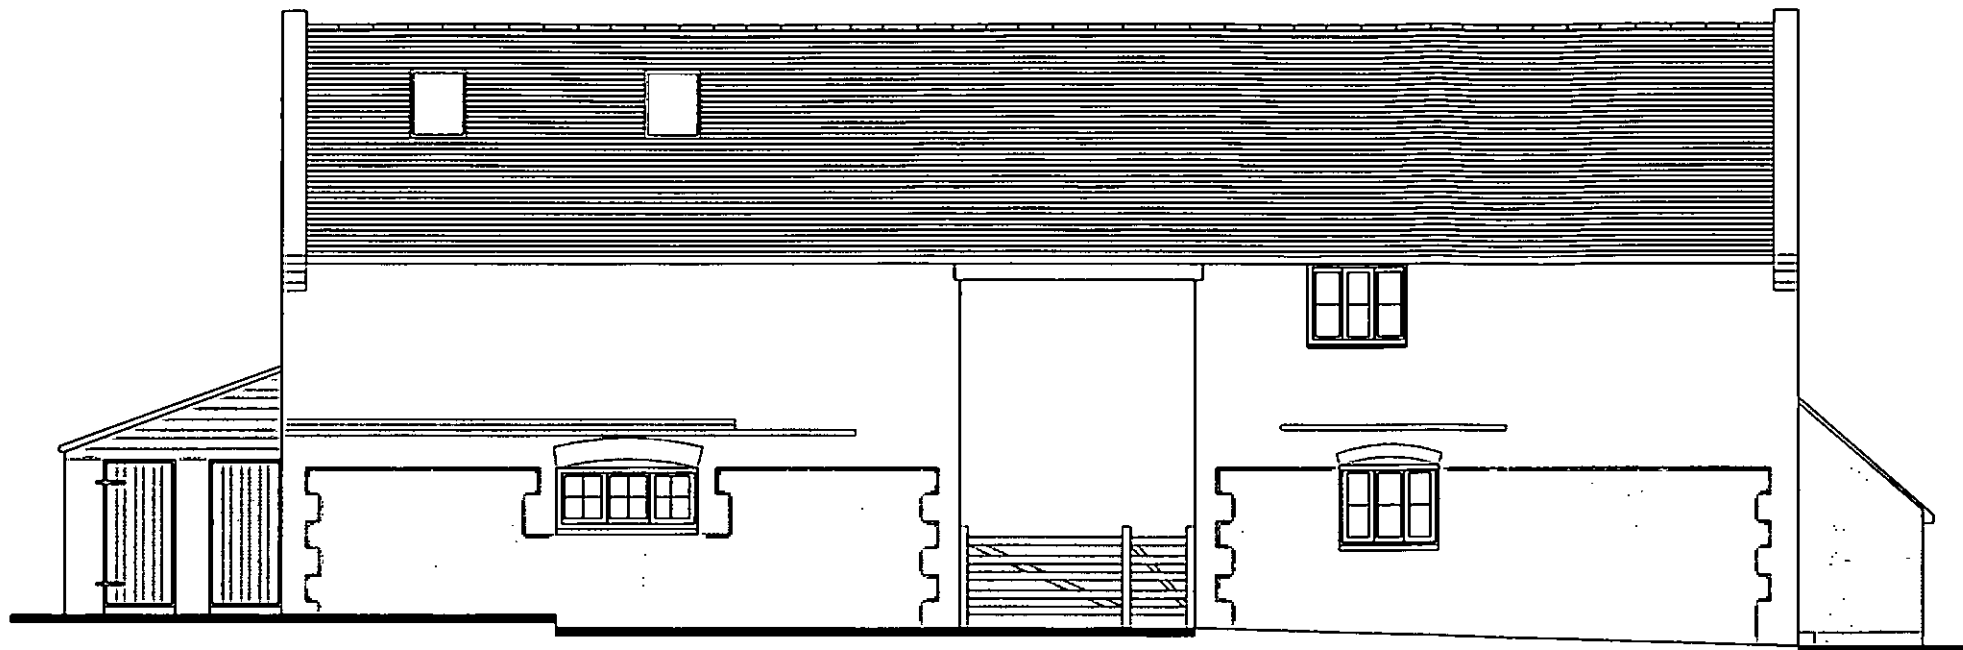

Existing North East Elevation at 1:100 scale

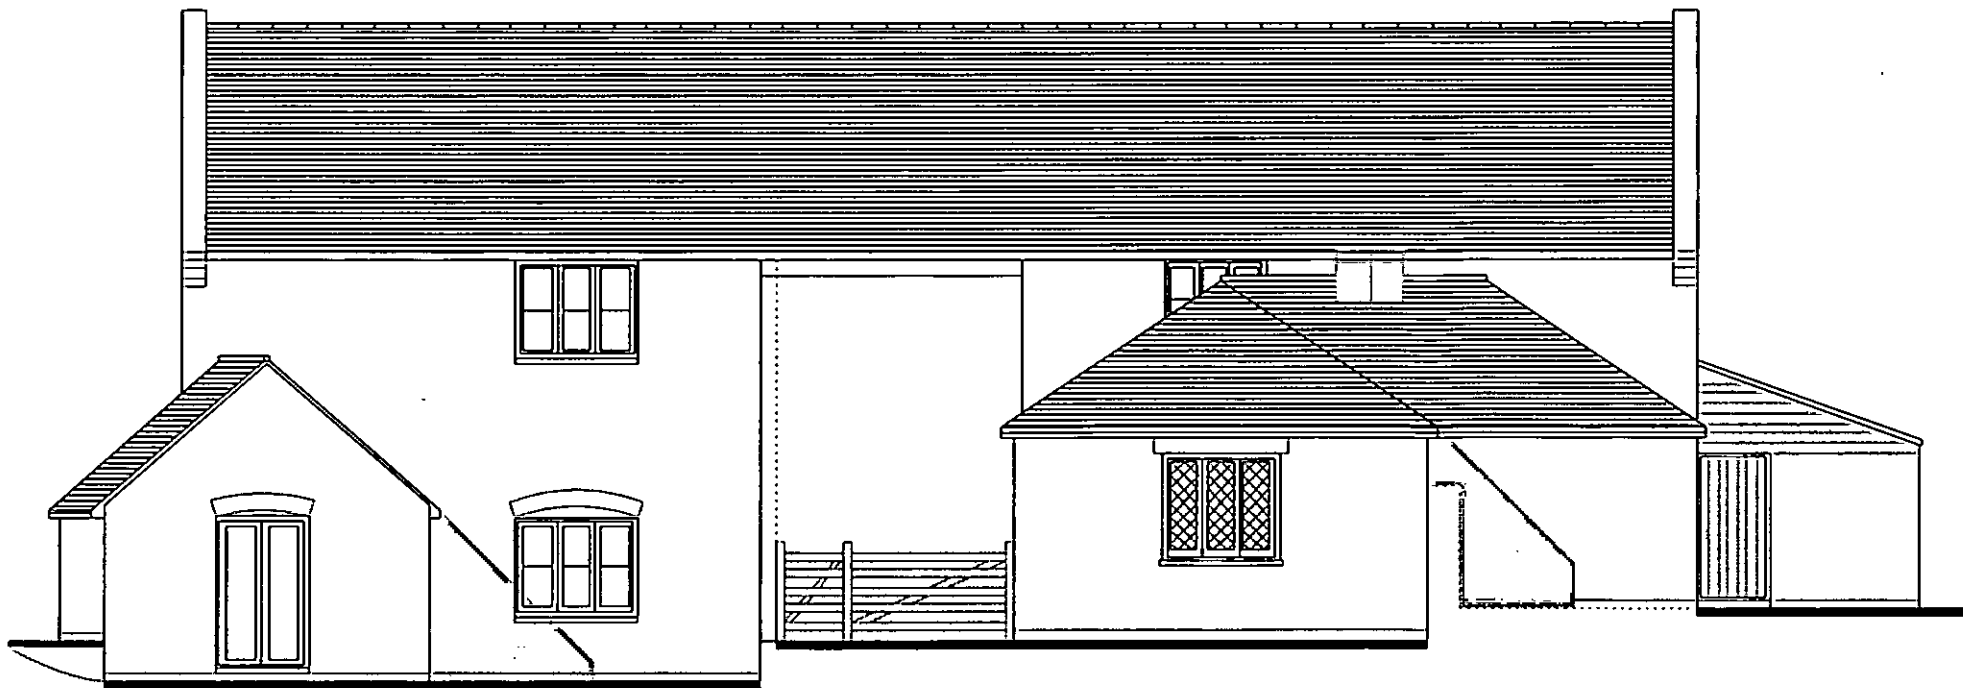

Existing South West Elevation at 1:100 scale

 

CLIENT	Herongate Homes Ltd	DRAWING	BR 005 The Dove Cott - Existing Elevations	NOTES	CORINTHIAN ARCHITECTURAL DESIGN 8 Davys Court, Funtington, Chichester, West Sussex. PO18 9LG 01243 576 078 > contact@corinthianad.co.uk > www.corinthianad.co.uk
SITE	Hobbs Court Farm, Bilsham Road, Yapton, West Sussex	REVISION		Drawings are not to be scaled except for planning purposes. Room dimensions are approximate. All dimensions to be checked on site. All dimensions in mm's.	
PROJECT	Proposed Residential Development	DATE	27 08 13	SCALE 1:100 @ A3	