



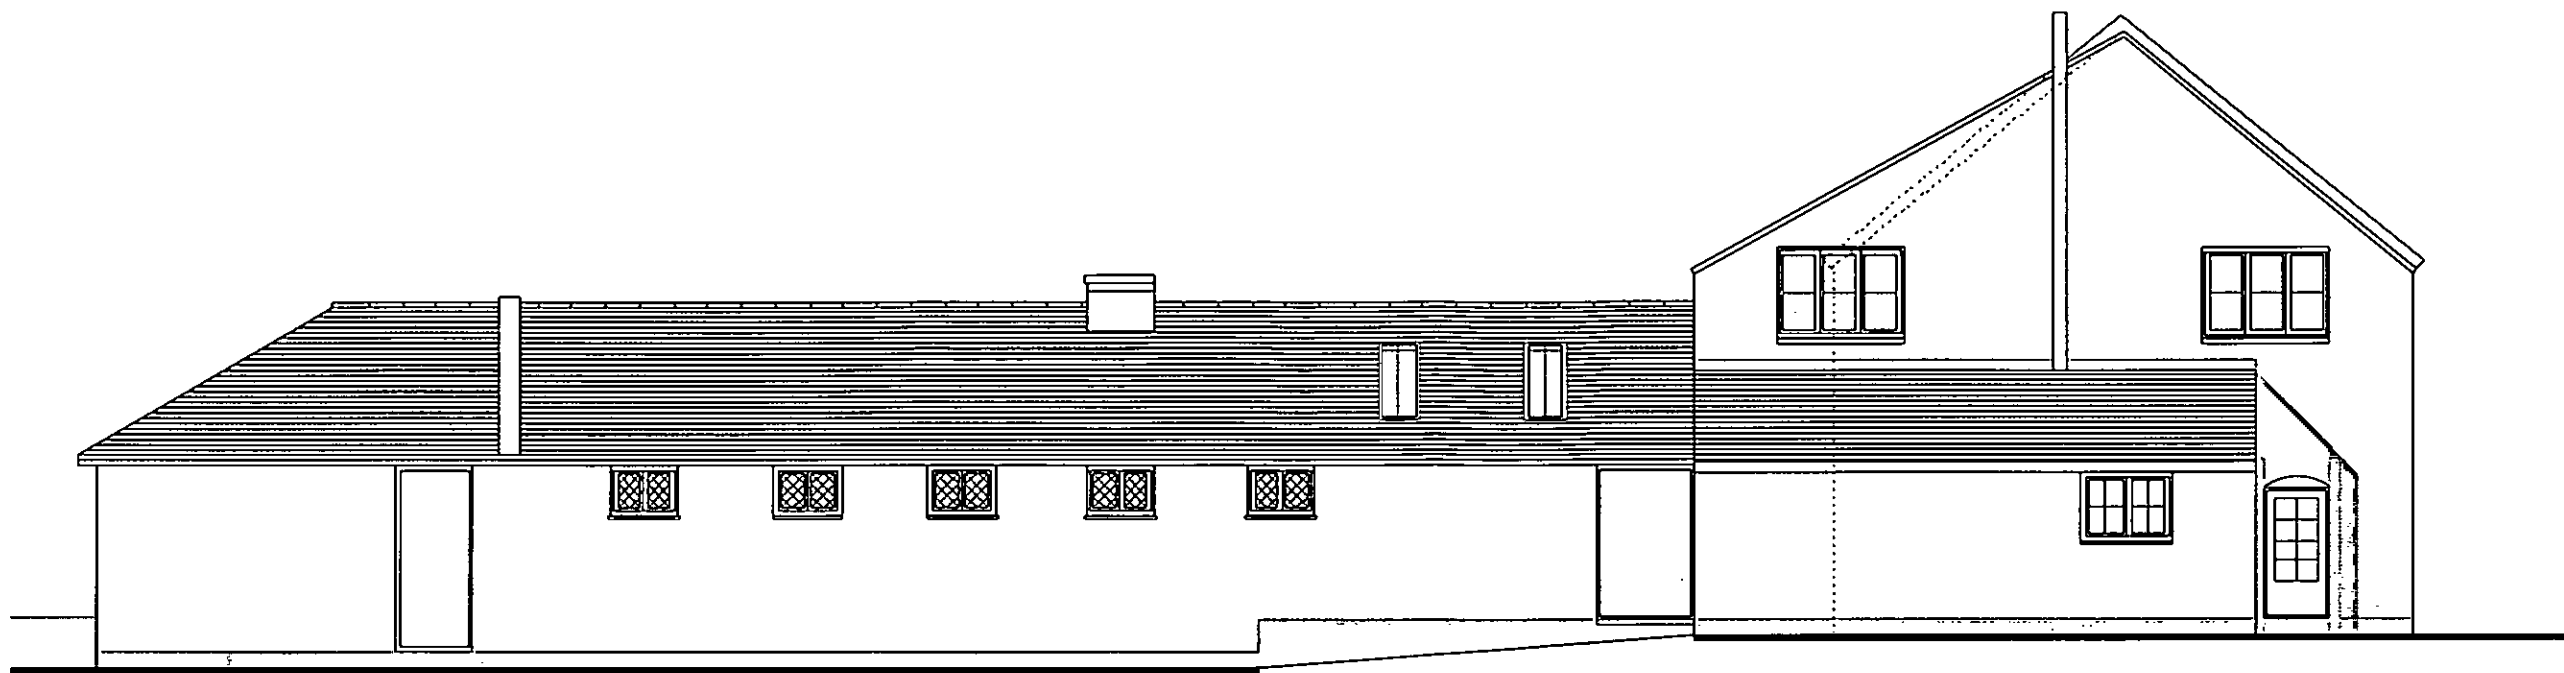

Proposed South East Elevation at 1:100 scale

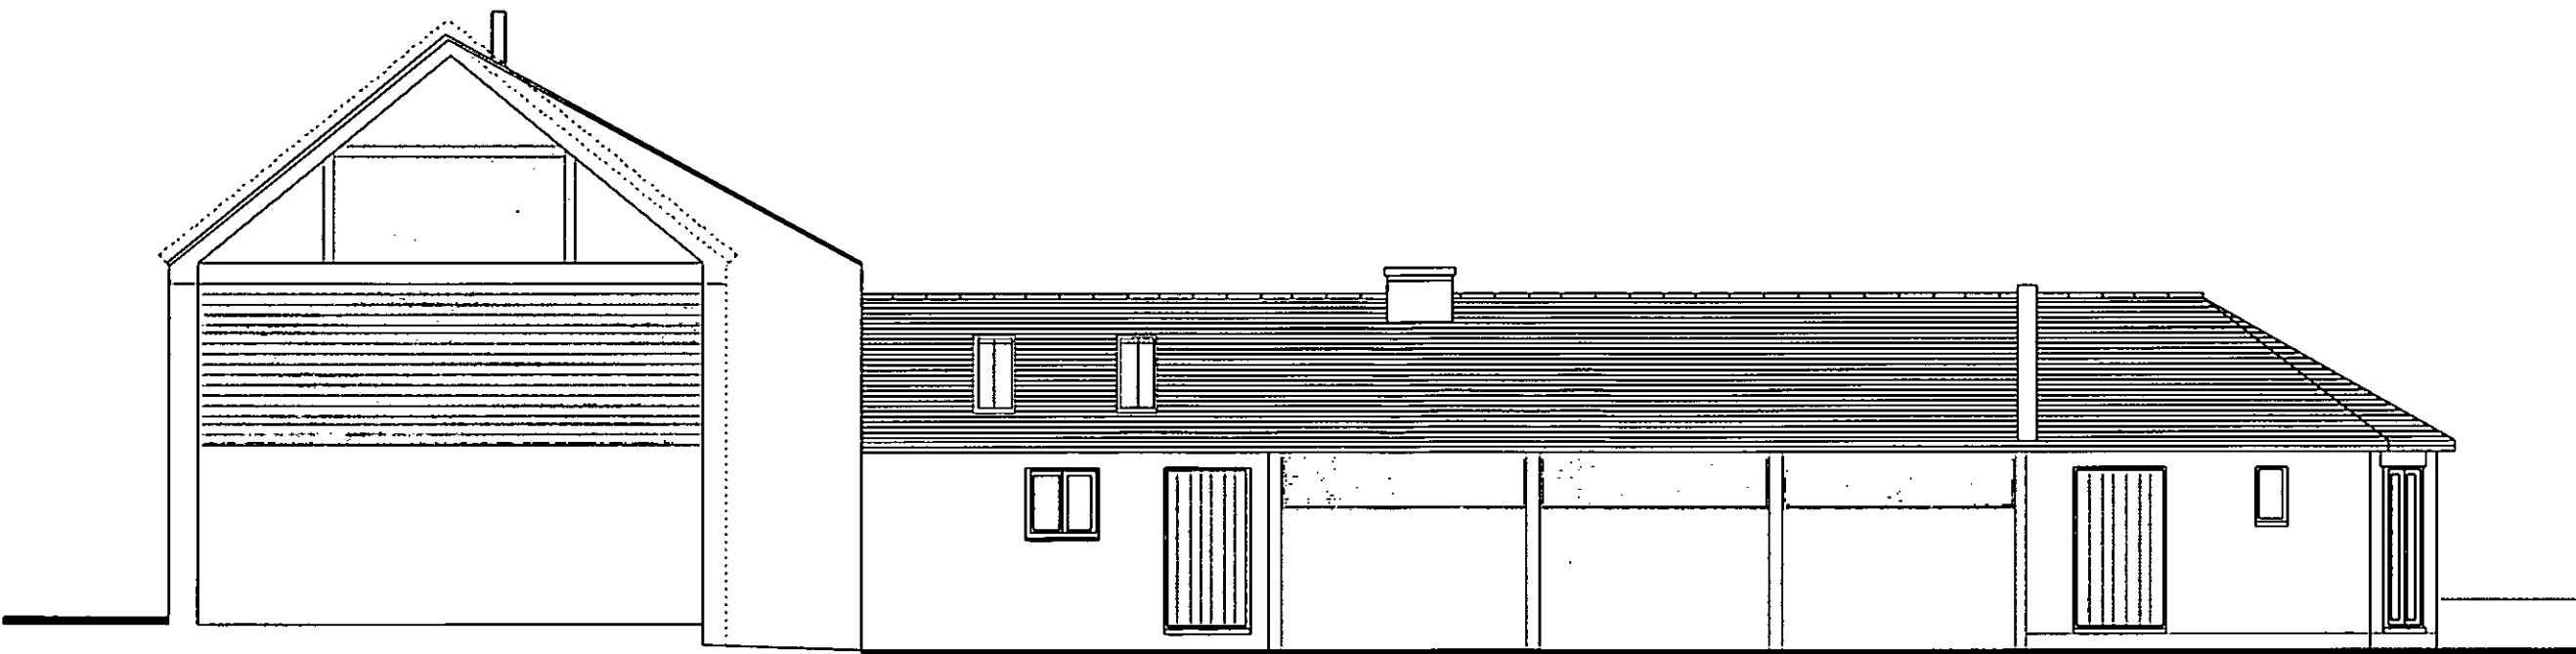

Proposed North West Elevation at 1:100 scale



SCALE BAR @ 1: 100

|         |                                                     |          |                                            |   |   |
|---------|-----------------------------------------------------|----------|--------------------------------------------|---|---|
| CLIENT  | Herongate Homes Ltd                                 | DRAWING  | BR 008 The Dove Colt - Proposed Elevations | NOTES   | CORINTHIAN ARCHITECTURAL DESIGN<br>8 Davys Court, Funtington, Chichester, West Sussex. PO18 9LG<br>01243 576 078 > contact@corinthianad.co.uk > www.corinthianad.co.uk |
| SITE    | Hobbs Court Farm, Bilsham Road, Yapton, West Sussex | REVISION |                                            | Drawings are not to be scaled except for planning purposes. Room dimensions are approximate. All dimensions to be checked on site. All dimensions in mm's. |   |
| PROJECT | Proposed Residential Development                    | DATE     | 27 08 13                                   | SCALE 1: 100 @ A3   |   |