



Bond and Lime mortar pointing finish to match adjacent brickwork walls within main courtyard adjoining Hobbs Farm. Sample panel demonstrating brick-choice, mortar colour and pointing detail to be agreed on site with ADC prior to build.

Overall stability of masonry, expansion joints and foundation detail TBA with engineer and building control on site prior to construction.

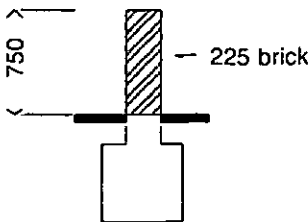

existing ht

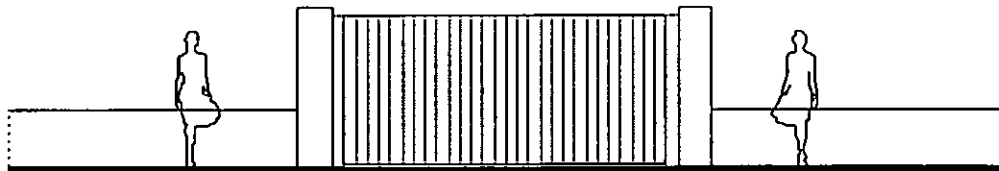


PROPOSED ELEVATION @ 1:100 SCALE

13,000

site dim

4500

site dim

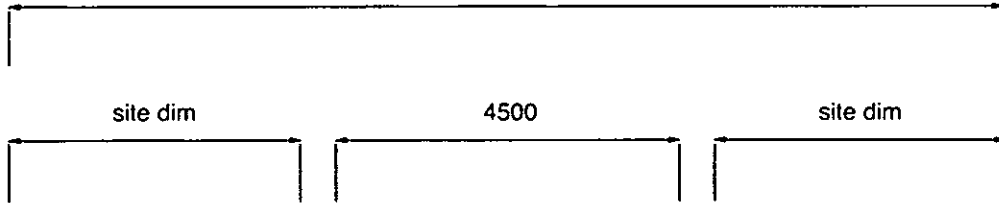


continuation of low-level foliage

440 mm (w) x
440 mm (d) x
2100 mm (h)
brick piers

4500 mm (w) x 2000 mm (h) opening housing -
4200 mm (w) x 1950 mm (h) secure fixed
(screwed shut) non-opening joinery made
painted timber gates demarking original
open nature of site

PROPOSED PLAN @ 1:100 SCALE

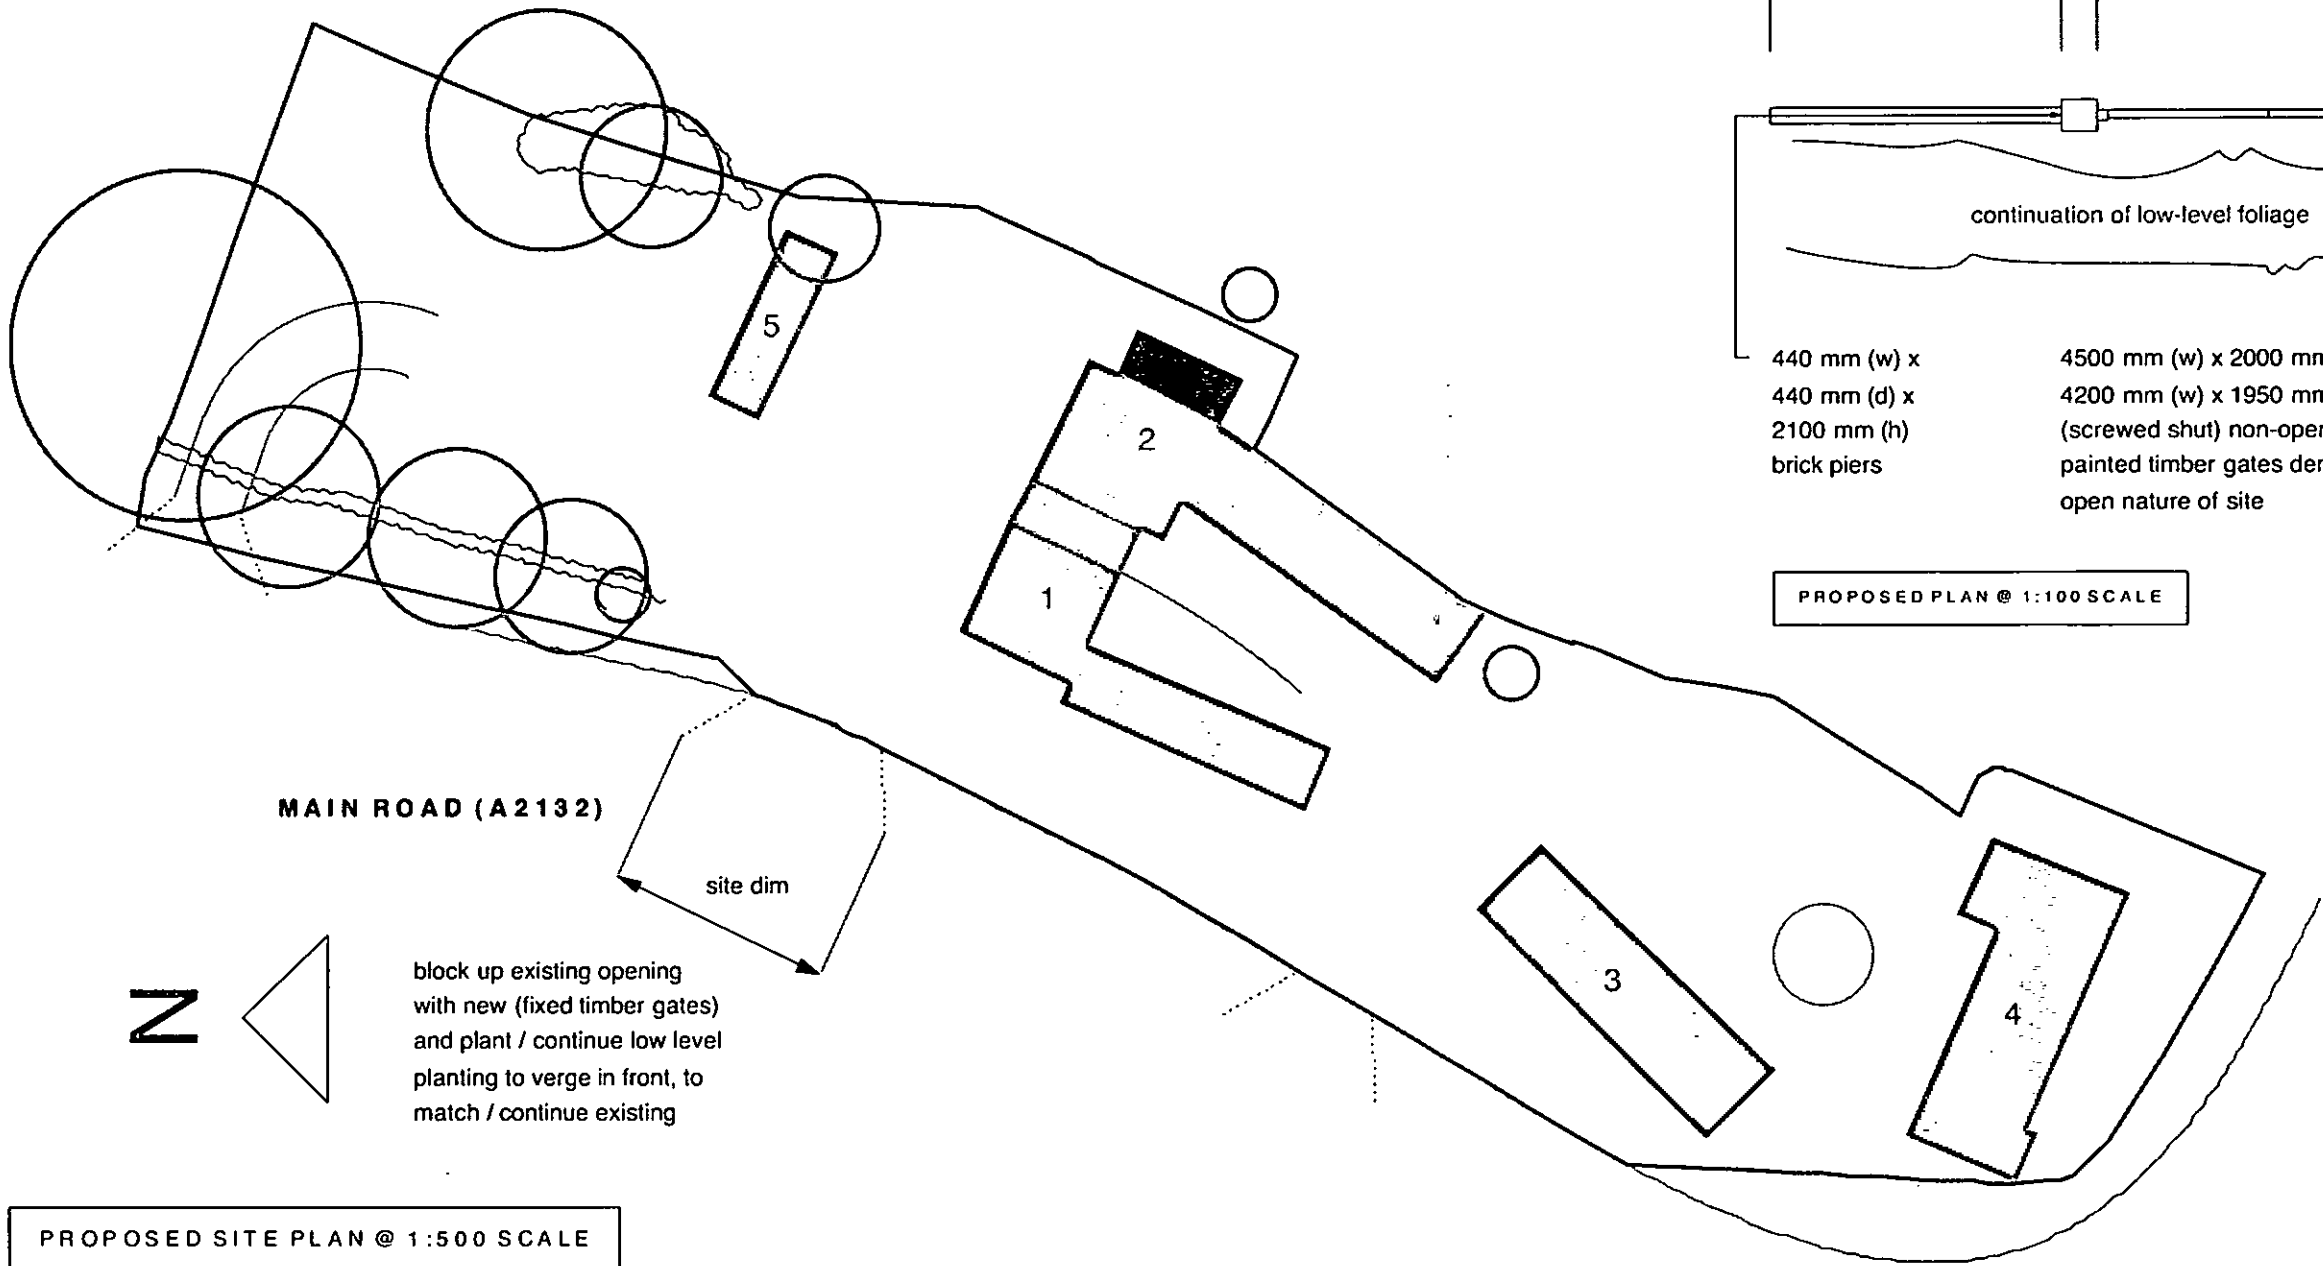

PROPOSED SITE PLAN @ 1:500 SCALE

CLIENT	Herongate Homes Ltd	DRAWING Proposed Boundary Wall Design 03		NOTES Drawings are not to be scaled except for planning purposes. Room dimensions are approximate. All dimensions to be checked on site. All dimensions in mm's. Drawings are subject to local authority approval. Drawings are subject to engineers design/ specification/ approval.	CORINTHIAN ARCHITECTURAL DESIGN 8 Davys Court, Funtington, Chichester, West Sussex. PO18 9LG 01243 576 078 > contact@corinthianad.co.uk > www.corinthianad.co.uk
SITE	Hobbs Court Farm, Bilsham Road, Yapton, West Sussex	REVISION			
PROJECT	Proposed Residential Development	DATE 27 08 13	SCALE 1: 500 / 100 @ A3		