


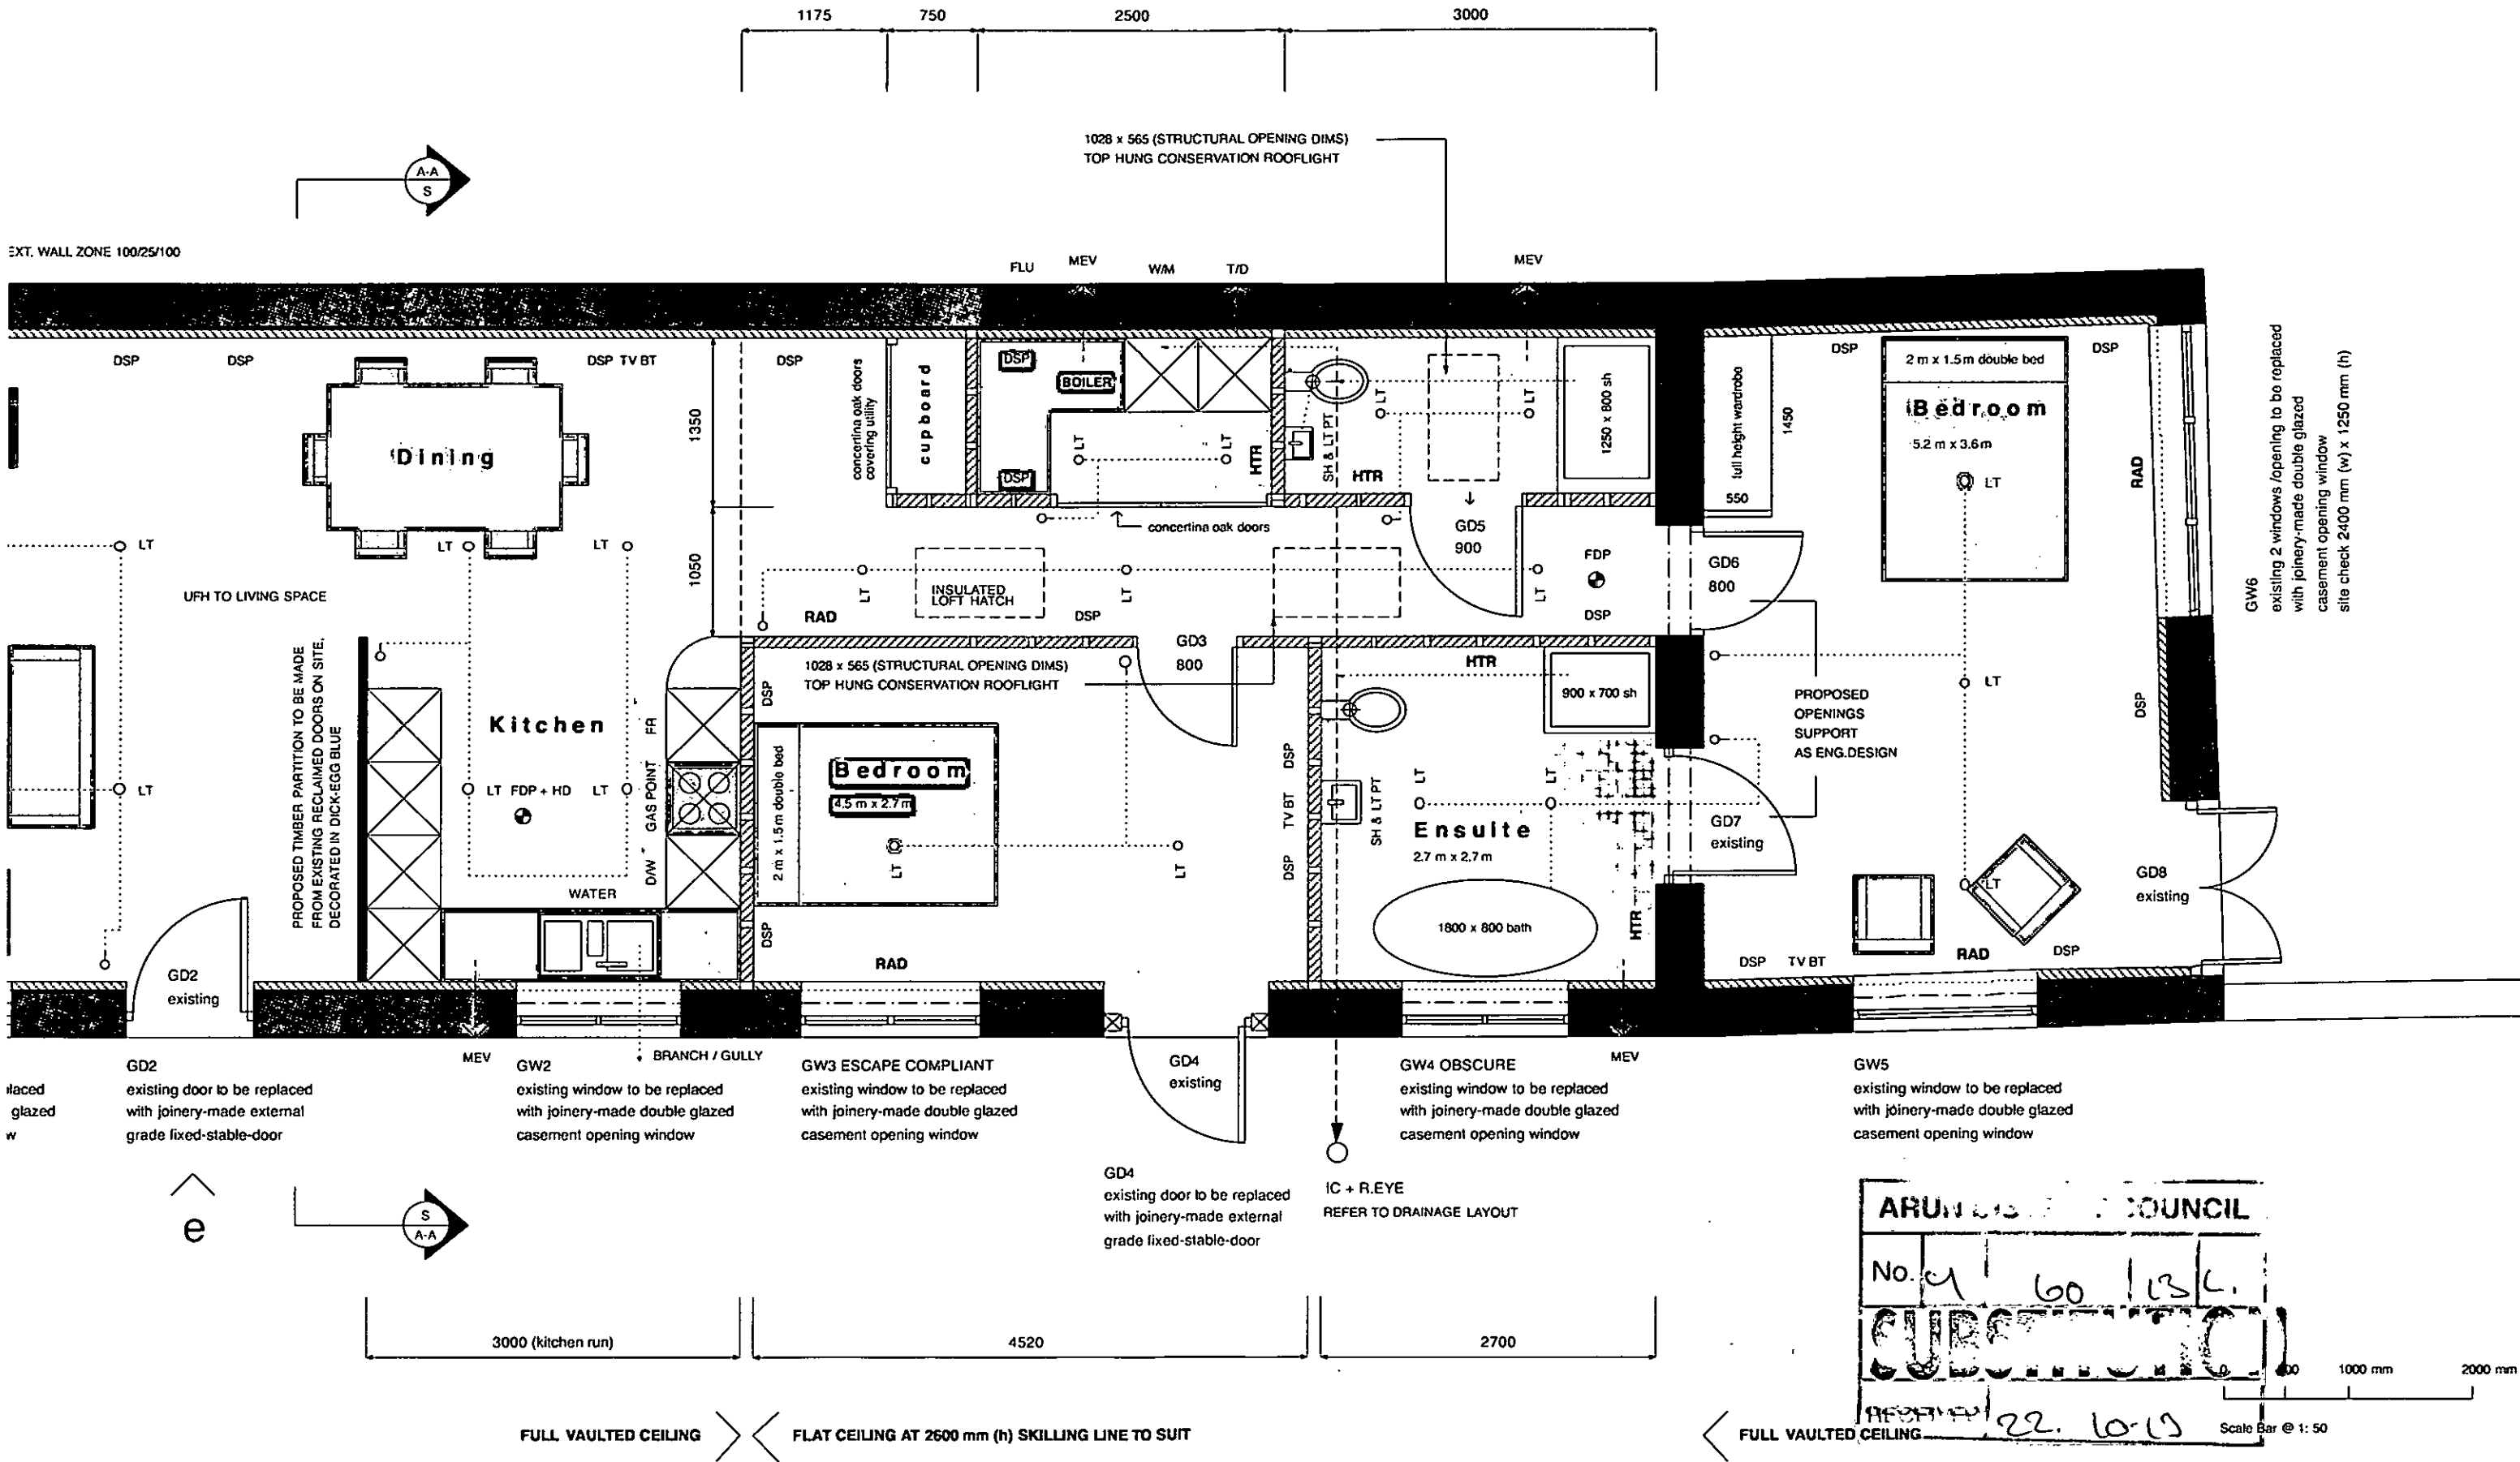

Proposed Ground Floor Plan at 1:50 scale

CLIENT	Herongate Homes Ltd	DRAWING	BR 003 The Cottars - Proposed Ground Floor	NOTES	CORINTHIAN ARCHITECTURAL DESIGN 8 Davys Court, Funtington, Chichester, West Sussex. PO18 9LG 01243 576 078 > contact@corinthianad.co.uk > www.corinthianad.co.uk
SITE	Hobbs Court Farm, Bilsham Road, Yapton, West Sussex	REVISION	A - 14 10 13 - GENERAL	Drawings are not to be scaled except for planning purposes. Room dimensions are approximate. All dimensions to be checked on site. All dimensions in mm's.	
PROJECT	Proposed Residential Development	DATE	27 08 13	SCALE 1: 50 @ A3 Drawings are subject to local authority approval. Drawings are subject to engineers design/ specification/ approval.	