


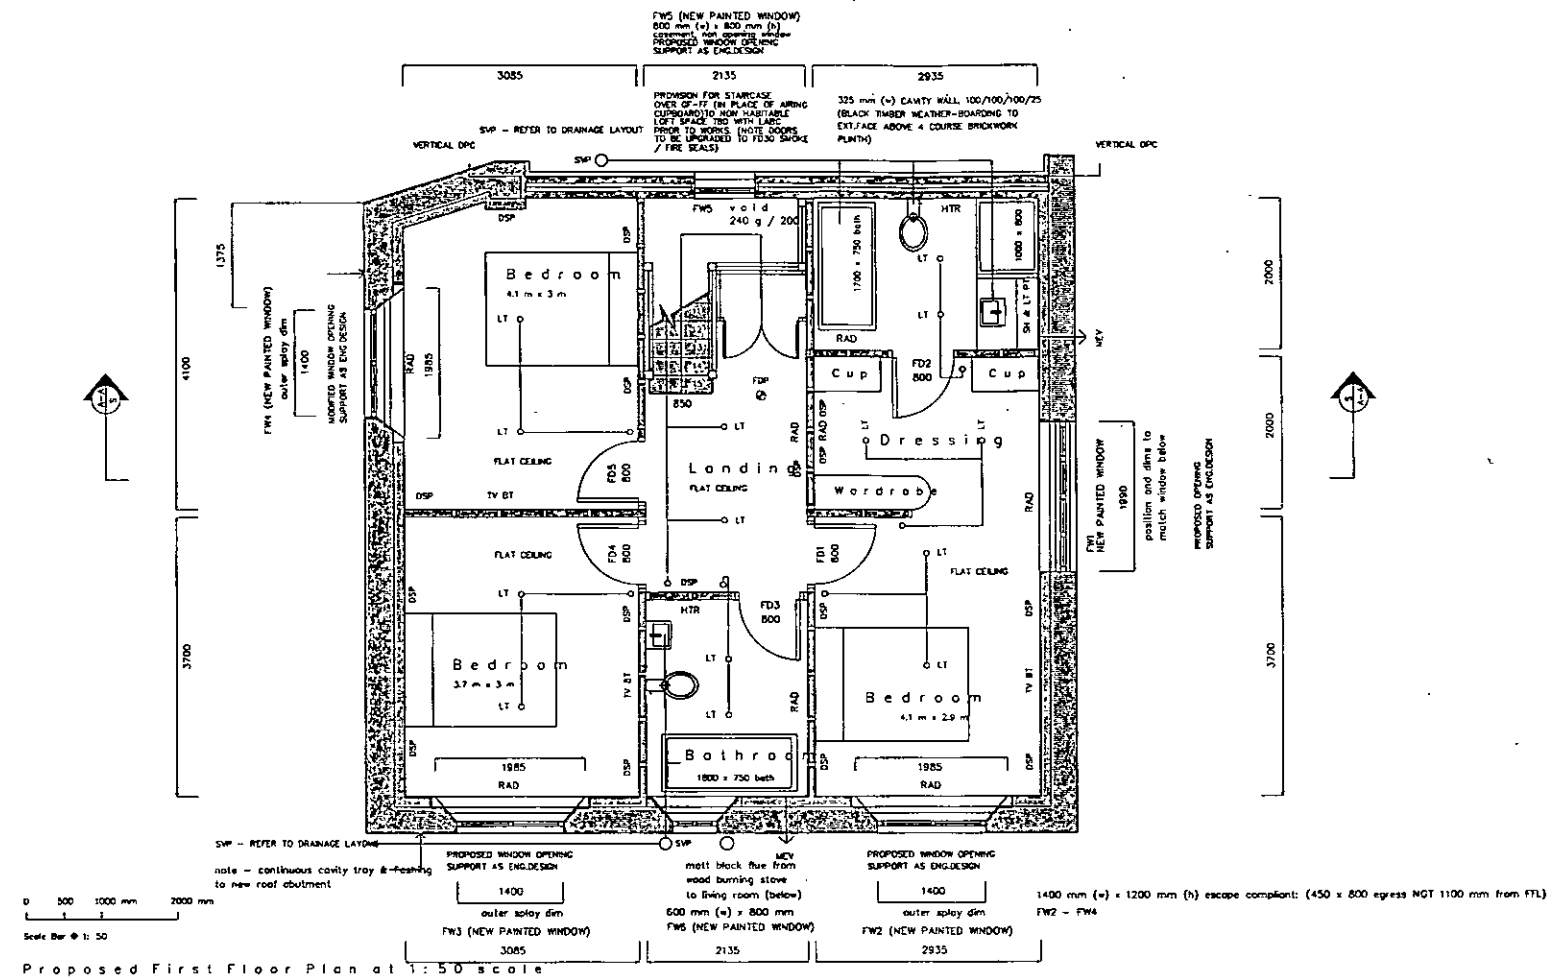

4 60 13 C
SUBSTITUTION
19.11.13

CLIENT	Herongate Homes Ltd	DRAWING	BR 004 The Dove Cott - Proposed First Floor Plan	NOTES	CORINTHIAN ARCHITECTURAL DESIGN
SITE	Hobbs Court Farm, Bilsham Road, Yapton, West Sussex	REVISION	B - 14 11 13 - En suite window	Drawings are not to be scaled except for planning purposes. Room dimensions are approximate. All dimensions to be checked on site. All dimensions in mm's.	8 Davys Court, Funtington, Chichester, West Sussex. PO18 9LG
PROJECT	Proposed Residential Development	DATE	27 08 13	SCALE 1: 50 @ A3	01243 576 078 > contact@corinthianad.co.uk > www.corinthianad.co.uk