


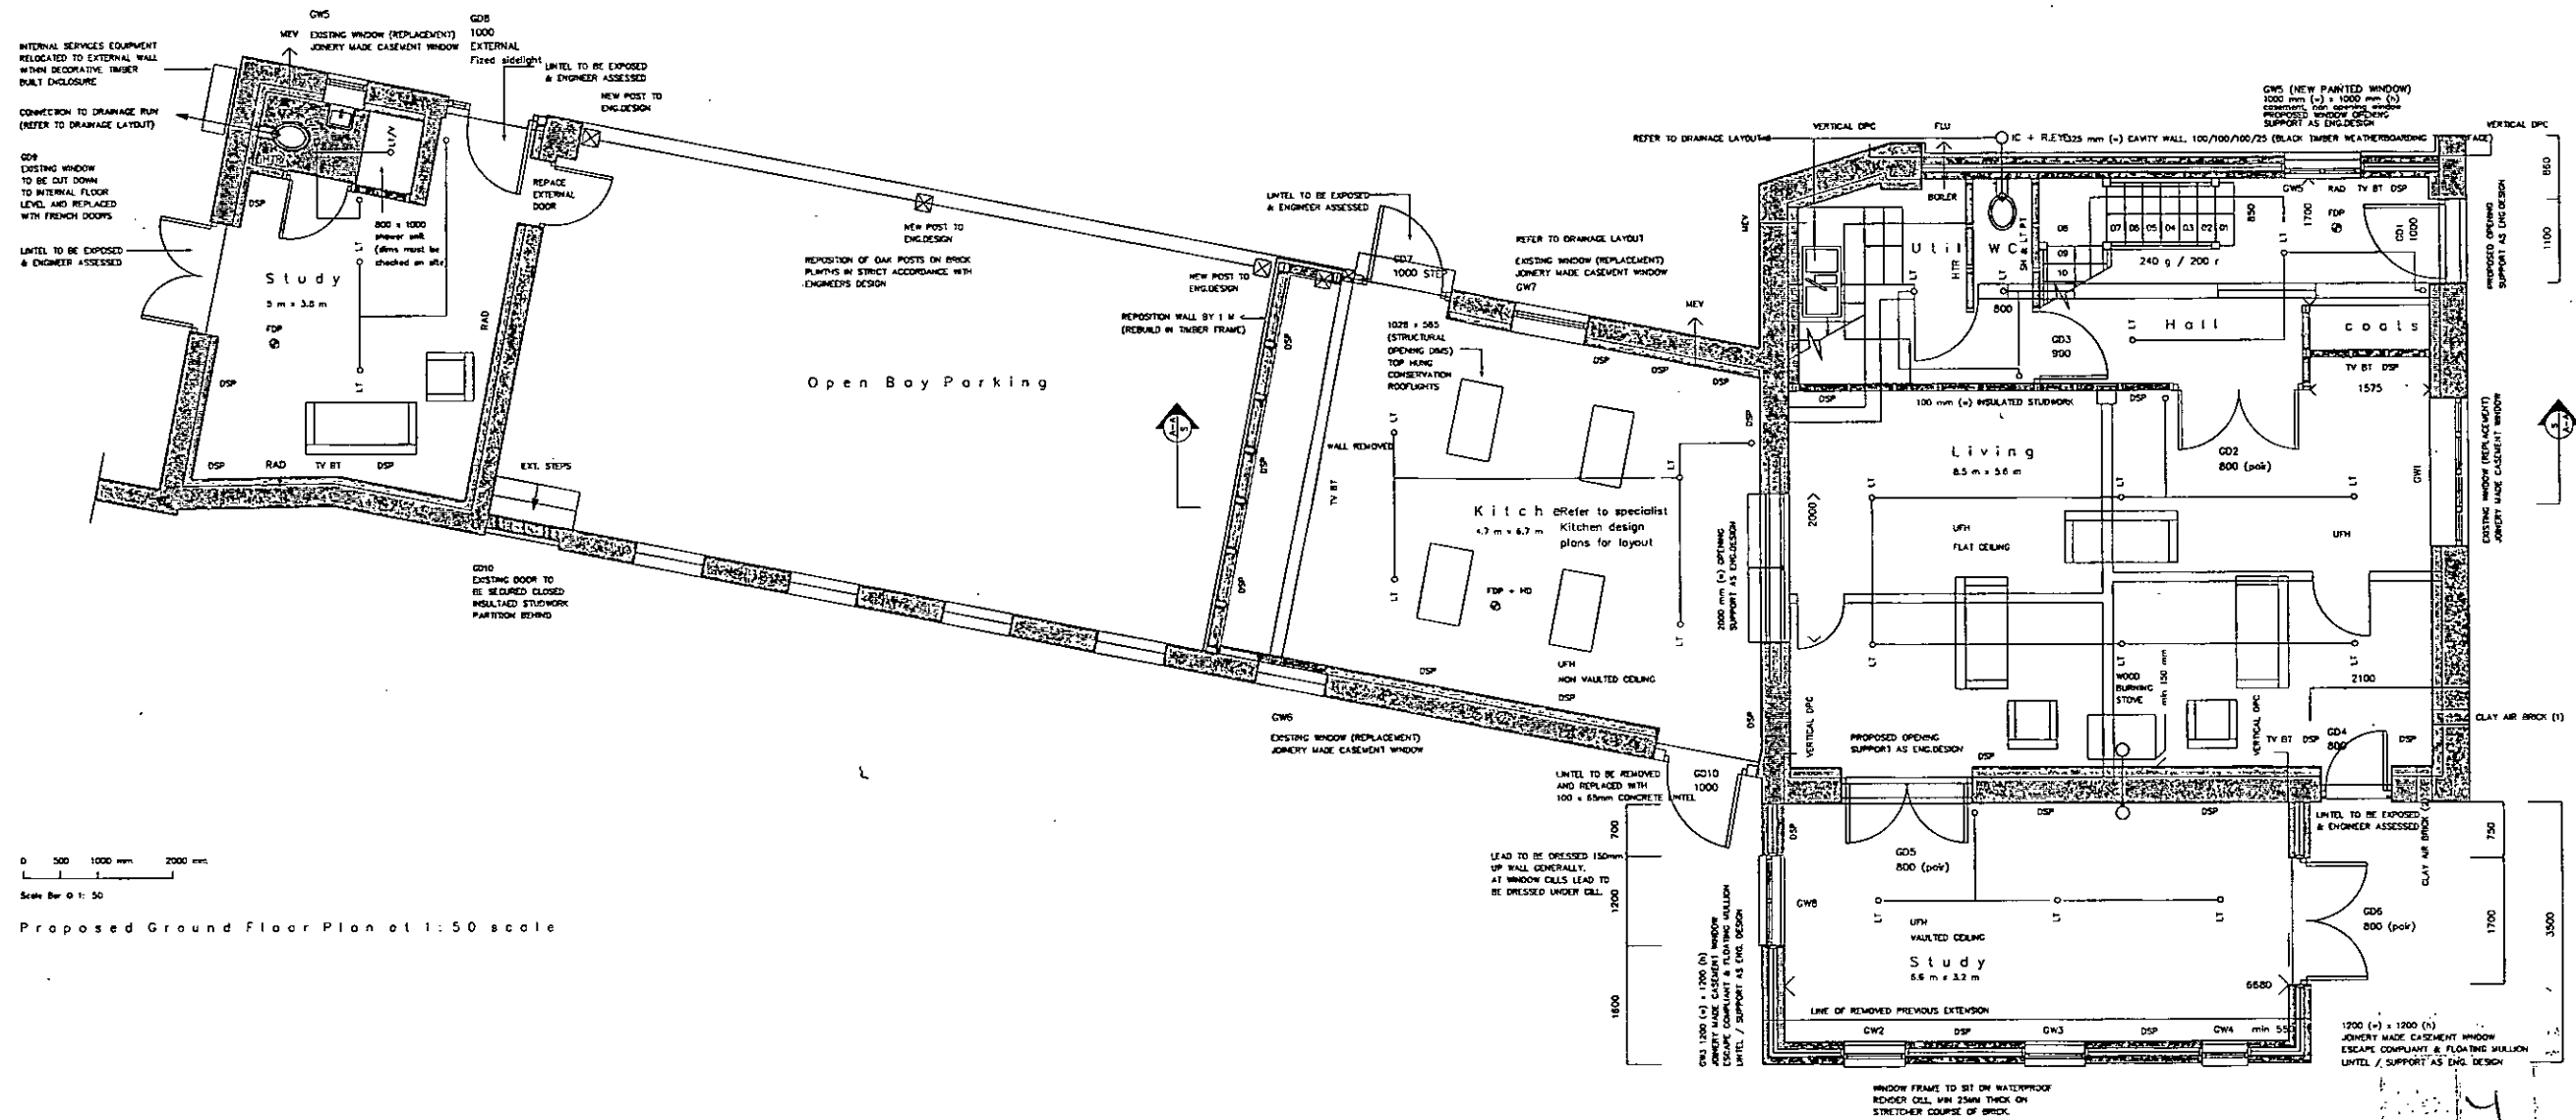

104 60 BCL
SUBSTITUTION
12.11.13

CLIENT	Herongate Homes Ltd	DRAWING	BR 003 The Dove Cott – Proposed Ground Floor Plan	NOTES	CORINTHIAN ARCHITECTURAL DESIGN
SITE	Hobbs Court Farm, Bilsham Road, Yopton, West Sussex	REVISION	B – 14 11 13 – GENERAL	Drawings are not to be scaled except for planning purposes. Room dimensions are approximate. 8 Davys Court, Funtington, Chichester, West Sussex. PO18 9LG	
PROJECT	Proposed Residential Development	DATE	27 08 13	SCALE 1: 50 @ A3	01243 576 078 > contact@corinthianad.co.uk > www.corinthianad.co.uk