



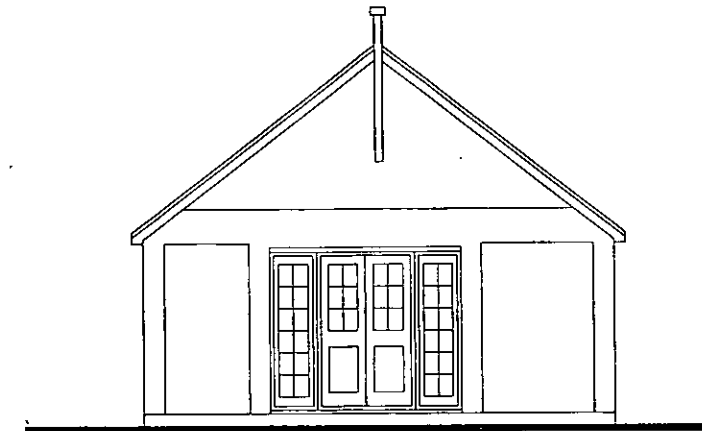


Proposed South East Elevation at 1:100 scale

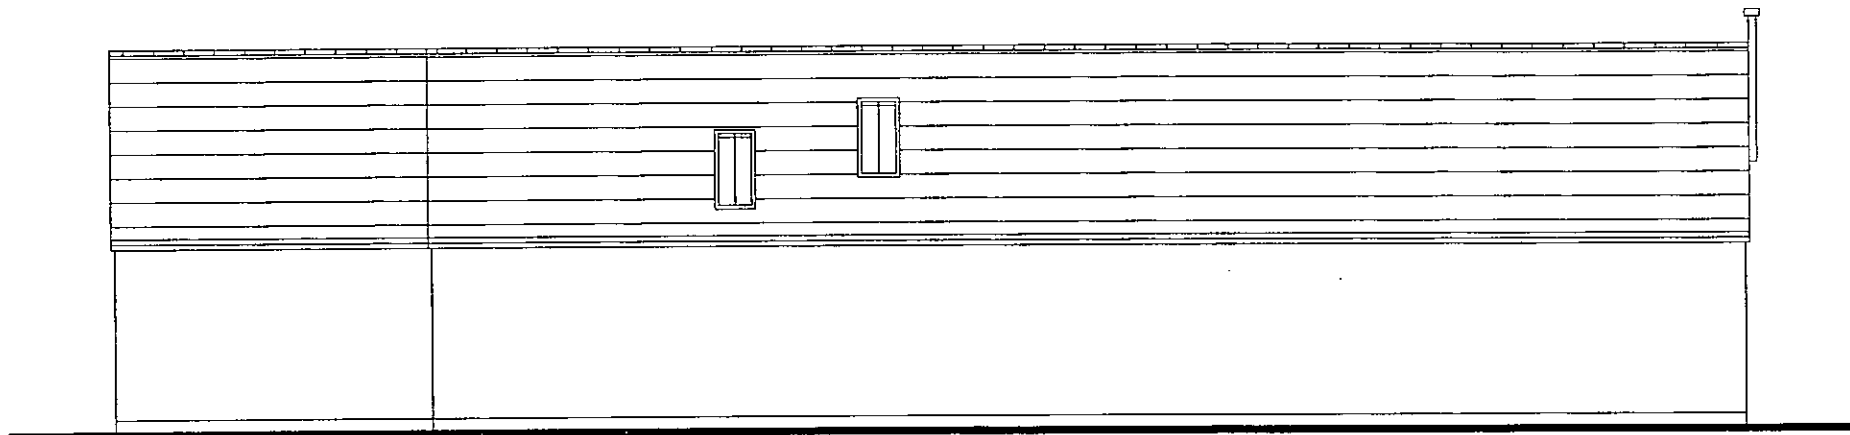

Proposed South West Elevation at 1:100 scale




Proposed North West Elevation at 1:100 scale

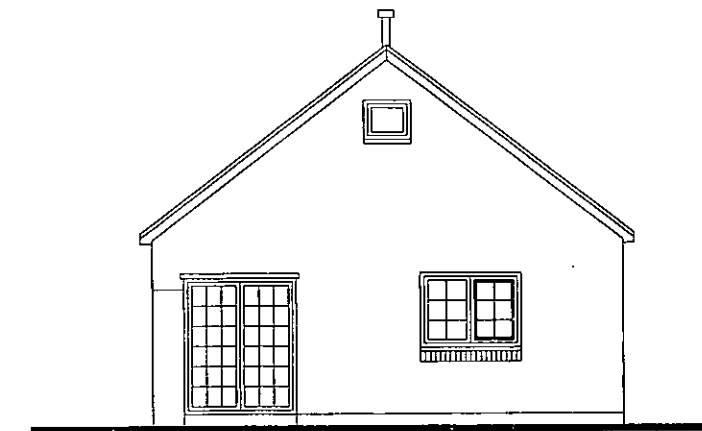

Proposed North East Elevation at 1:100 scale

12.11.13
SUBSTITUTION

 

SCALE BAR @ 1: 100

CLIENT	Herongate Homes Ltd	DRAWING	BR 005 The Cottars -- Proposed Elevation	NOTES	CORINTHIAN ARCHITECTURAL DESIGN
SITE	Hobbs Court Farm, Bilsham Road, Yapton, West Sussex	REVISION	B	Drawings are not to be scaled except for planning purposes. Room dimensions are approximate. 8 Davys Court, Funtington, Chichester, West Sussex. PO18 9LG	
PROJECT	Proposed Residential Development	DATE	27 08 13	SCALE 1: 100 @ A3	01243 576 078 > contact@corinthianad.co.uk > www.corinthianad.co.uk