




Planning and Development Services
Arun District Council
Arun Civic Centre
Maltravers Road
Littlehampton
West Sussex
BN17 5LF

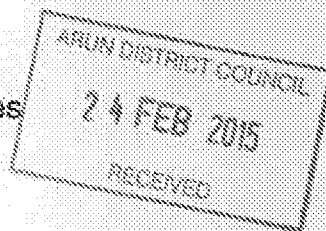

Developer Services
Southern Water
Sparrowgrove House
Sparrowgrove
Otterbourne
Hampshire
SO21 2SW

Tel: 0330 303 0119

Email: developerservices@southernwater.co.uk

Your Ref

Y/5/15/PL

Our Ref

PLAN-008799

Date

13/02/2015

Dear Sir

Proposal: Part replacement of existing timber boundary fence with 2m high brick wall on north west elevation.

Site: Woodlands Park House, Woodlands Park Main Road, Yapton, BN18 0EZ.
Y/5/15/PL


Thank you for your letter of 28/01/2015.

Southern Water has no objections to the above proposal.

Yours sincerely


Developer Services

SOUTHERN WATER

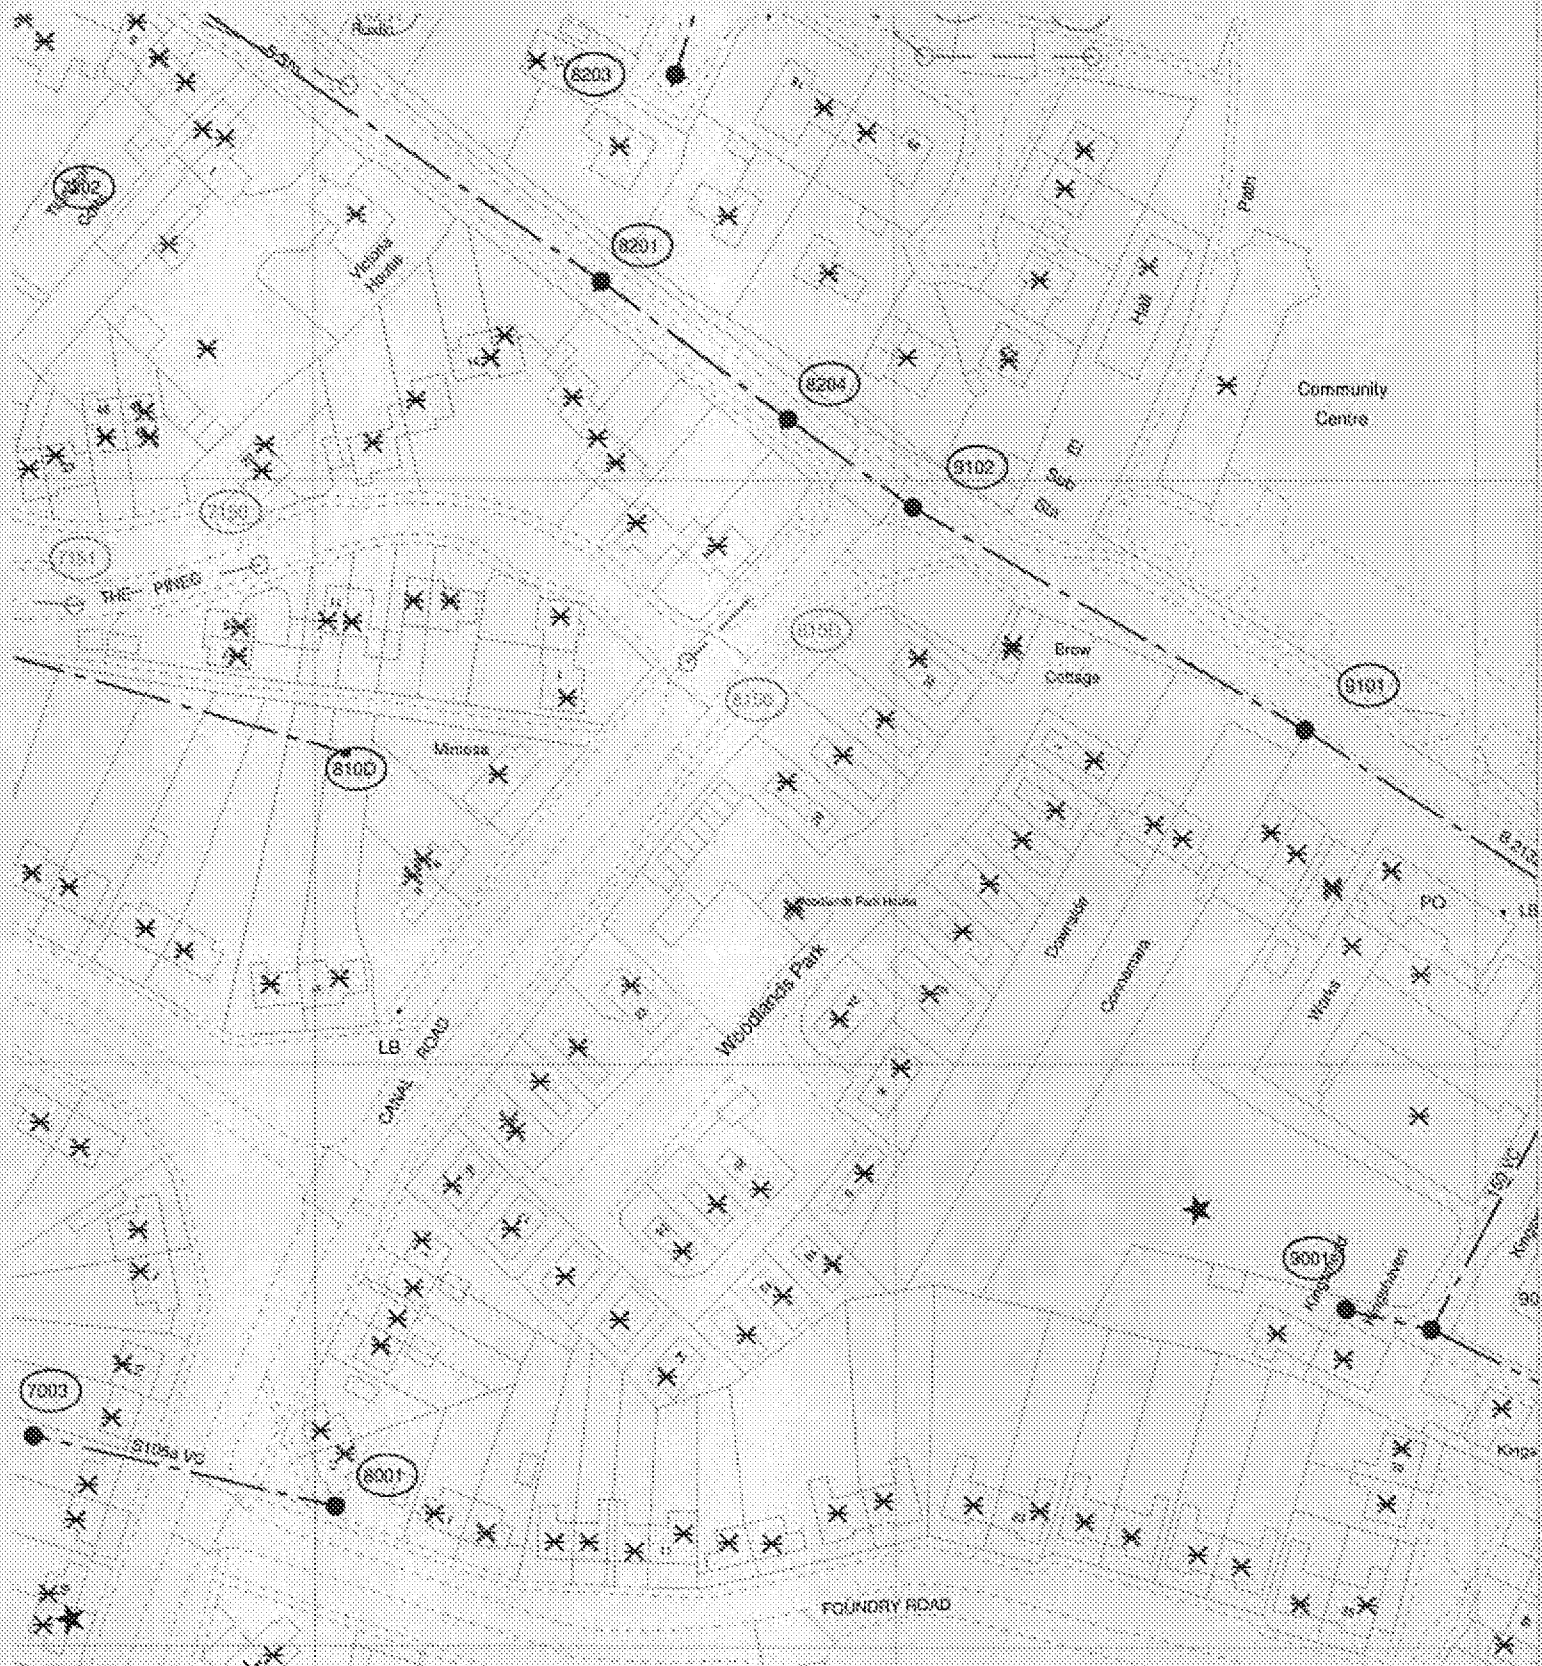

The positions of pipes shown on this plan are believed to be correct, but Southern Water Services Ltd accept no responsibility in the event of inaccuracy. The actual positions should be determined on site.

Based upon Ordnance Survey Digital Data with the permission of the controller of H.M.S.O. Crown Copyright Reserved Licence No. WI 204530

O.S. REF: SU9703SE

Scale: 1:1250

Screen Print

WARNING: BAC pipes are constructed of Banded Asbestos Cement

WARNING: Unknown (UNK) materials may include Banded Asbestos Cement



Printed By: Ponnany

Date: 13-2-2015

Southern Water MapGuide Browser

Requested By:

