



Existing Site Plan
Scale 1:100 @A1 / 1:200@A3



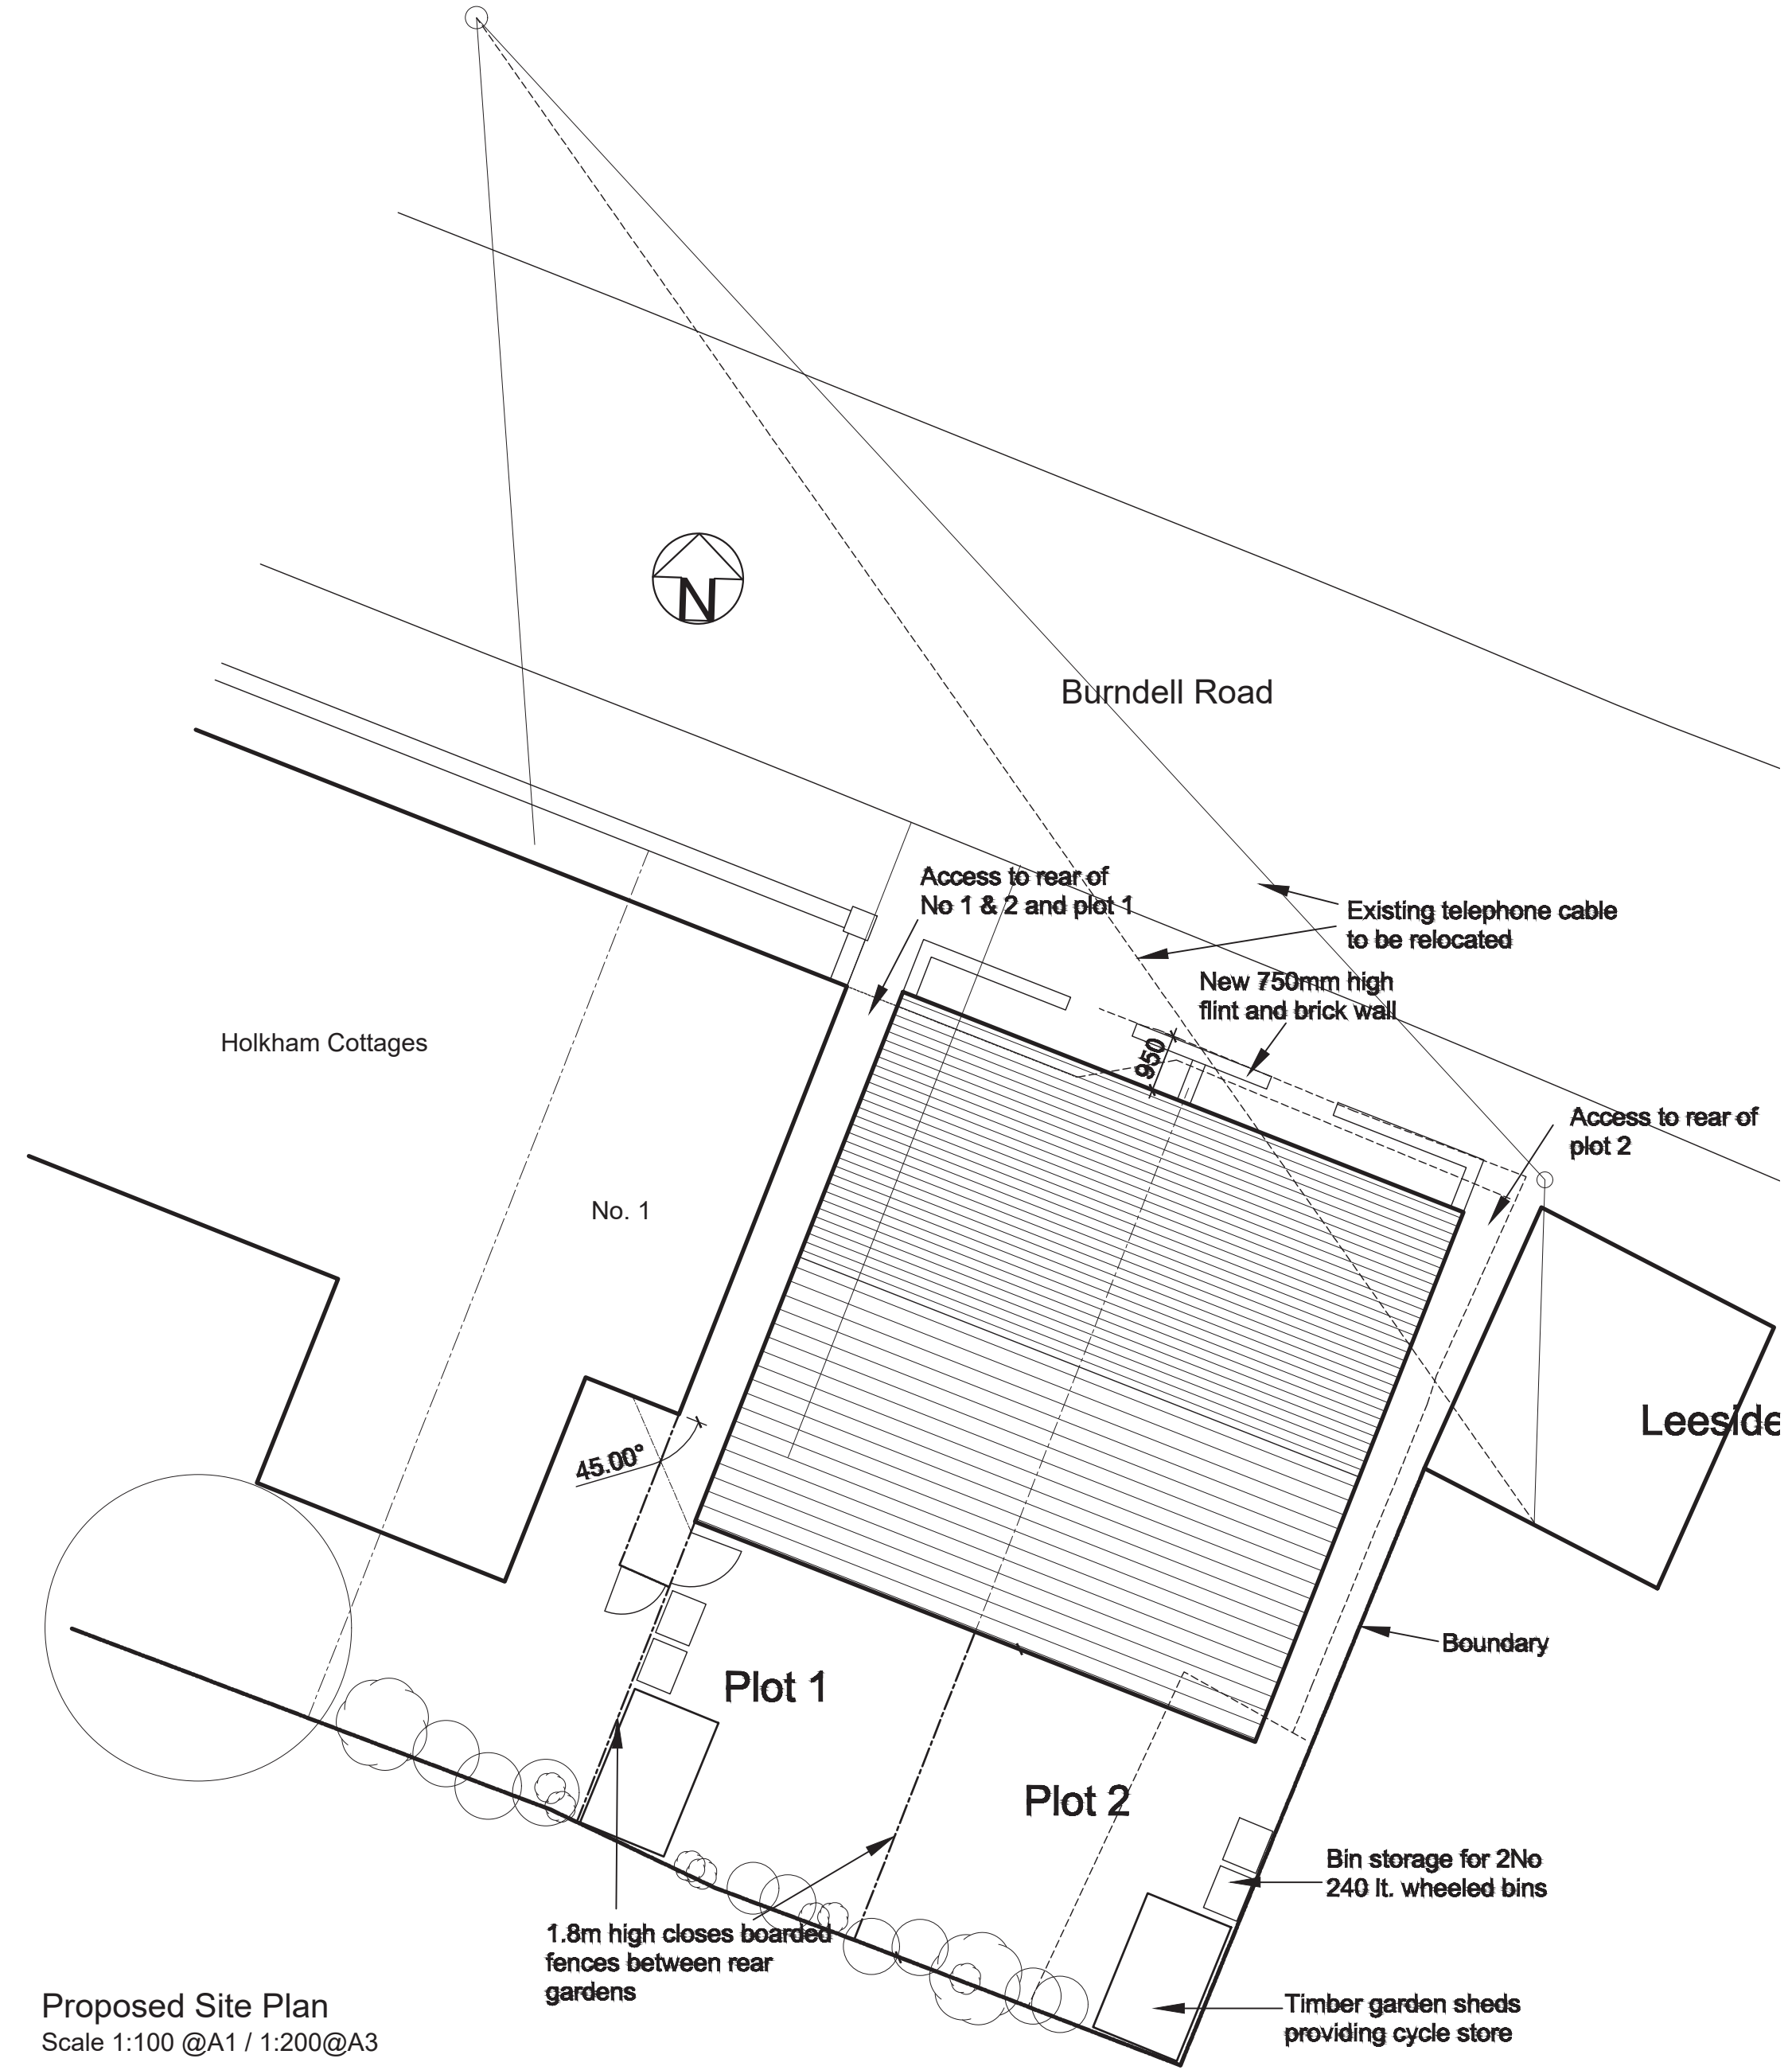


Proposed Site Plan
Scale 1:100 @A1 / 1:200@A3


Notes

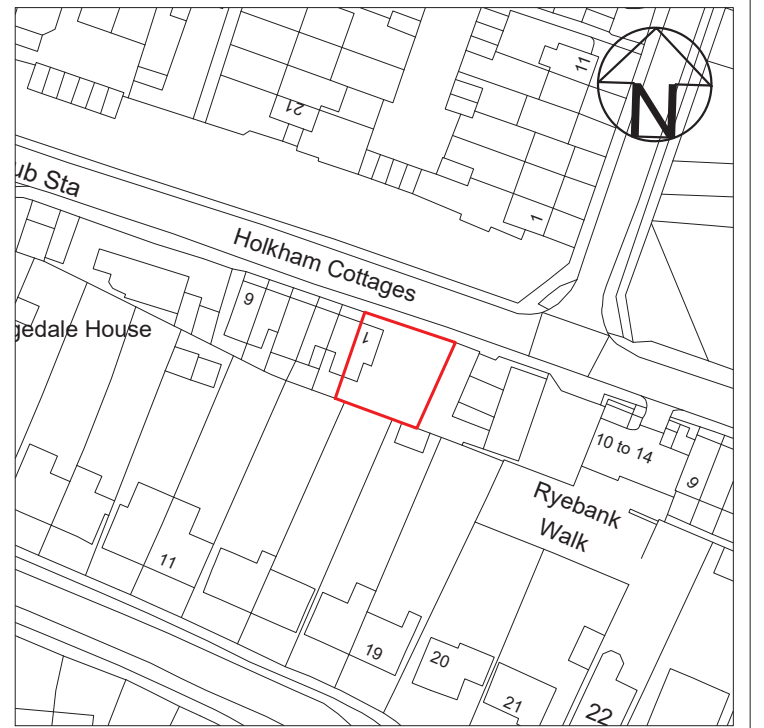

Location Plan (Existing)
Scale 1:1250 @A1 / 1:2500@A3

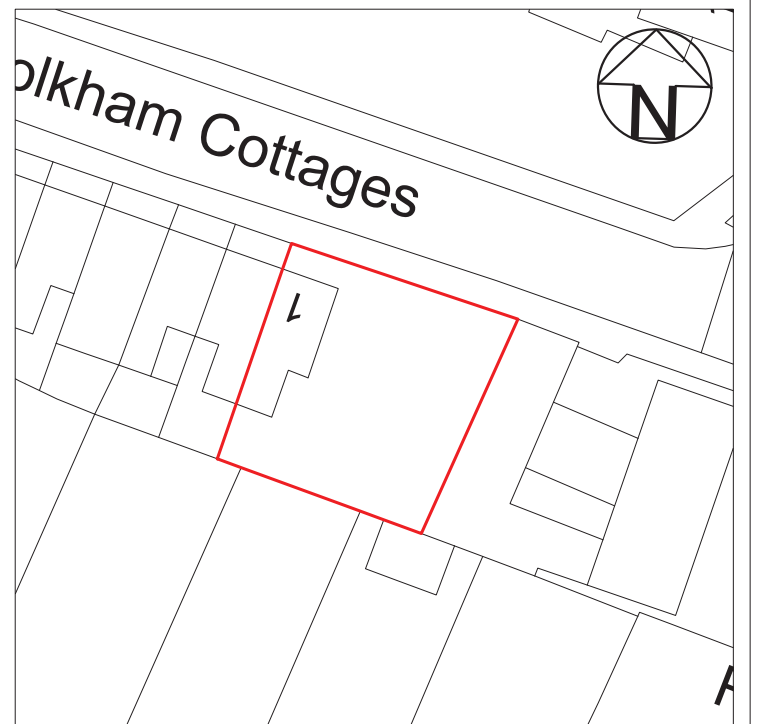  

Site Plan (Existing)
Scale 1:500 @A1 / 1:1000@A3

 [illegible]

Rev.	Date	Revision Detail / Comments
------	------	----------------------------

Amendments



Client....

Machin Contractors

Project....

Burndell Road, Yapton

Drawing Title.....

Existing & Proposed Site Plan

DWG No.....

2018/0044-01

ev.....

A

Drawn By.....

RDS

Date....

20.08.2018

Drawing Scale.....

Varies

Do Not Scale off Drawings
Check all Dimensions on site before all works are commenced
All Goods, Materials & Workmanship to conform with current Building Regs
© Copyright of Rob Shepherd Designs

Rob Shepherd Designs
Email: rob.brightonbuildingplans@gmail.com Tel: 07917 331264
87a Mile Oak Road, Portslade, Brighton, Sussex. BN41 2PJ