




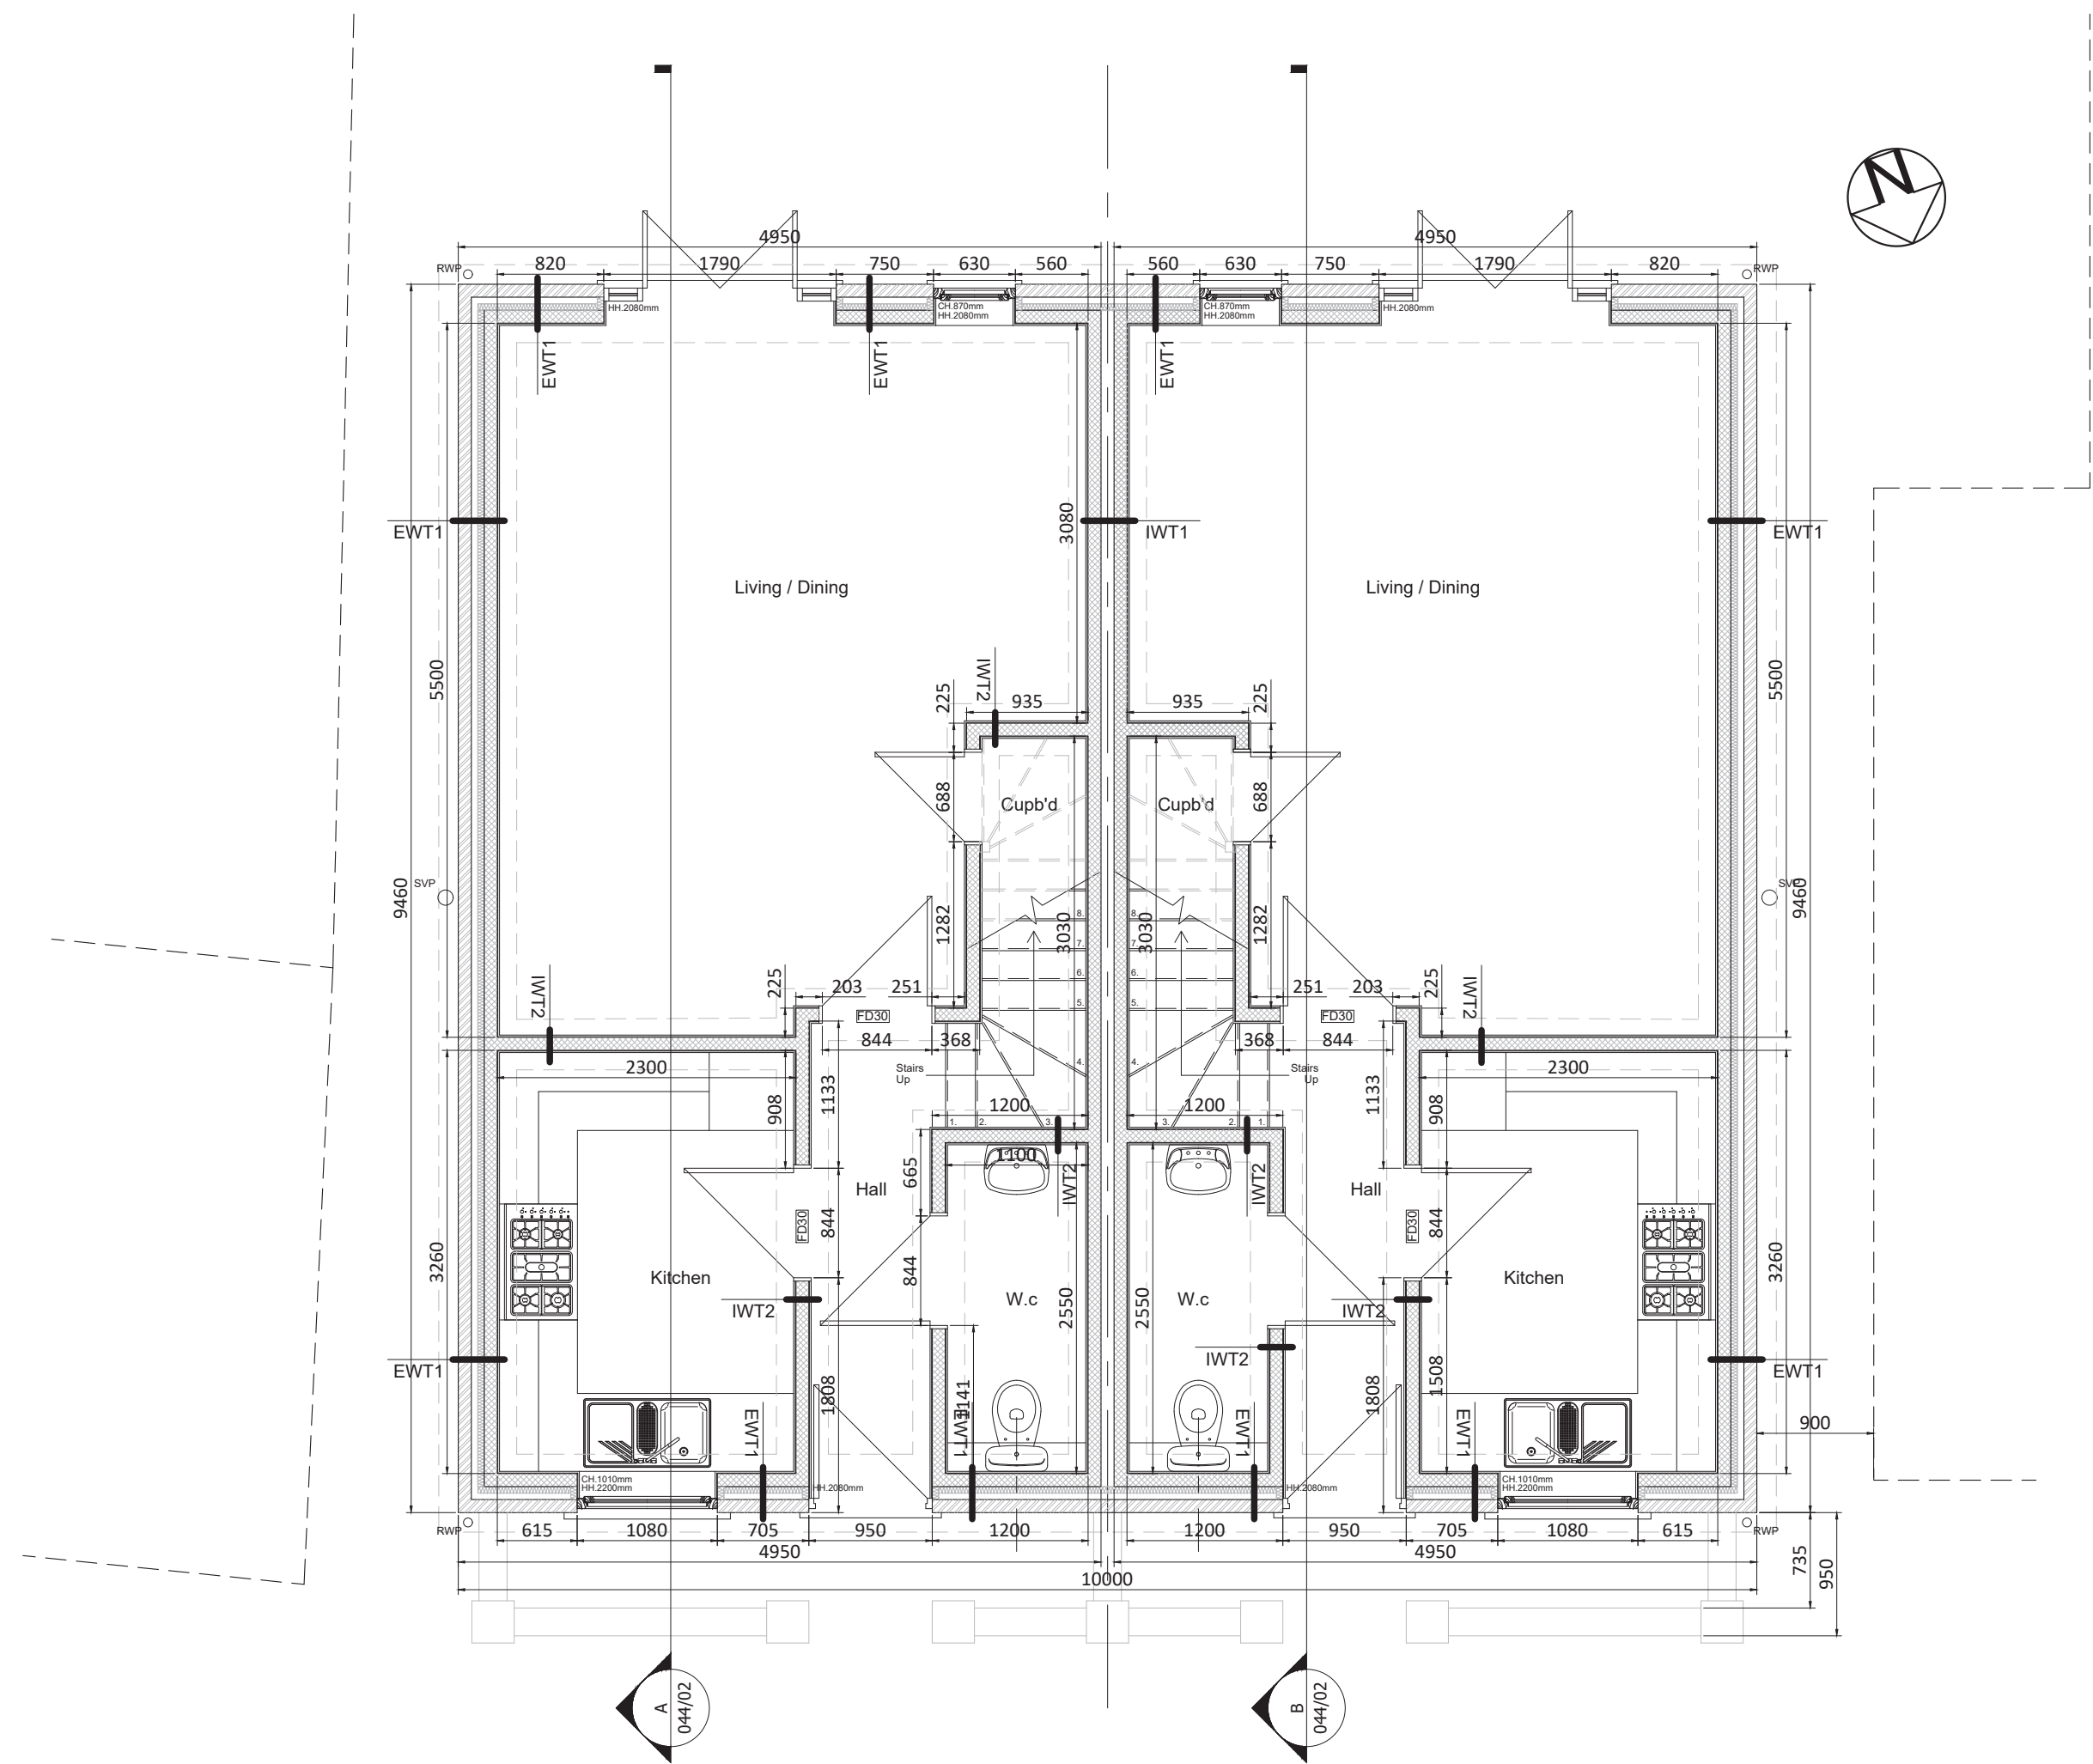


Proposed Ground Floor Plan
Scale 1:50 @A1 / 1:100@A3

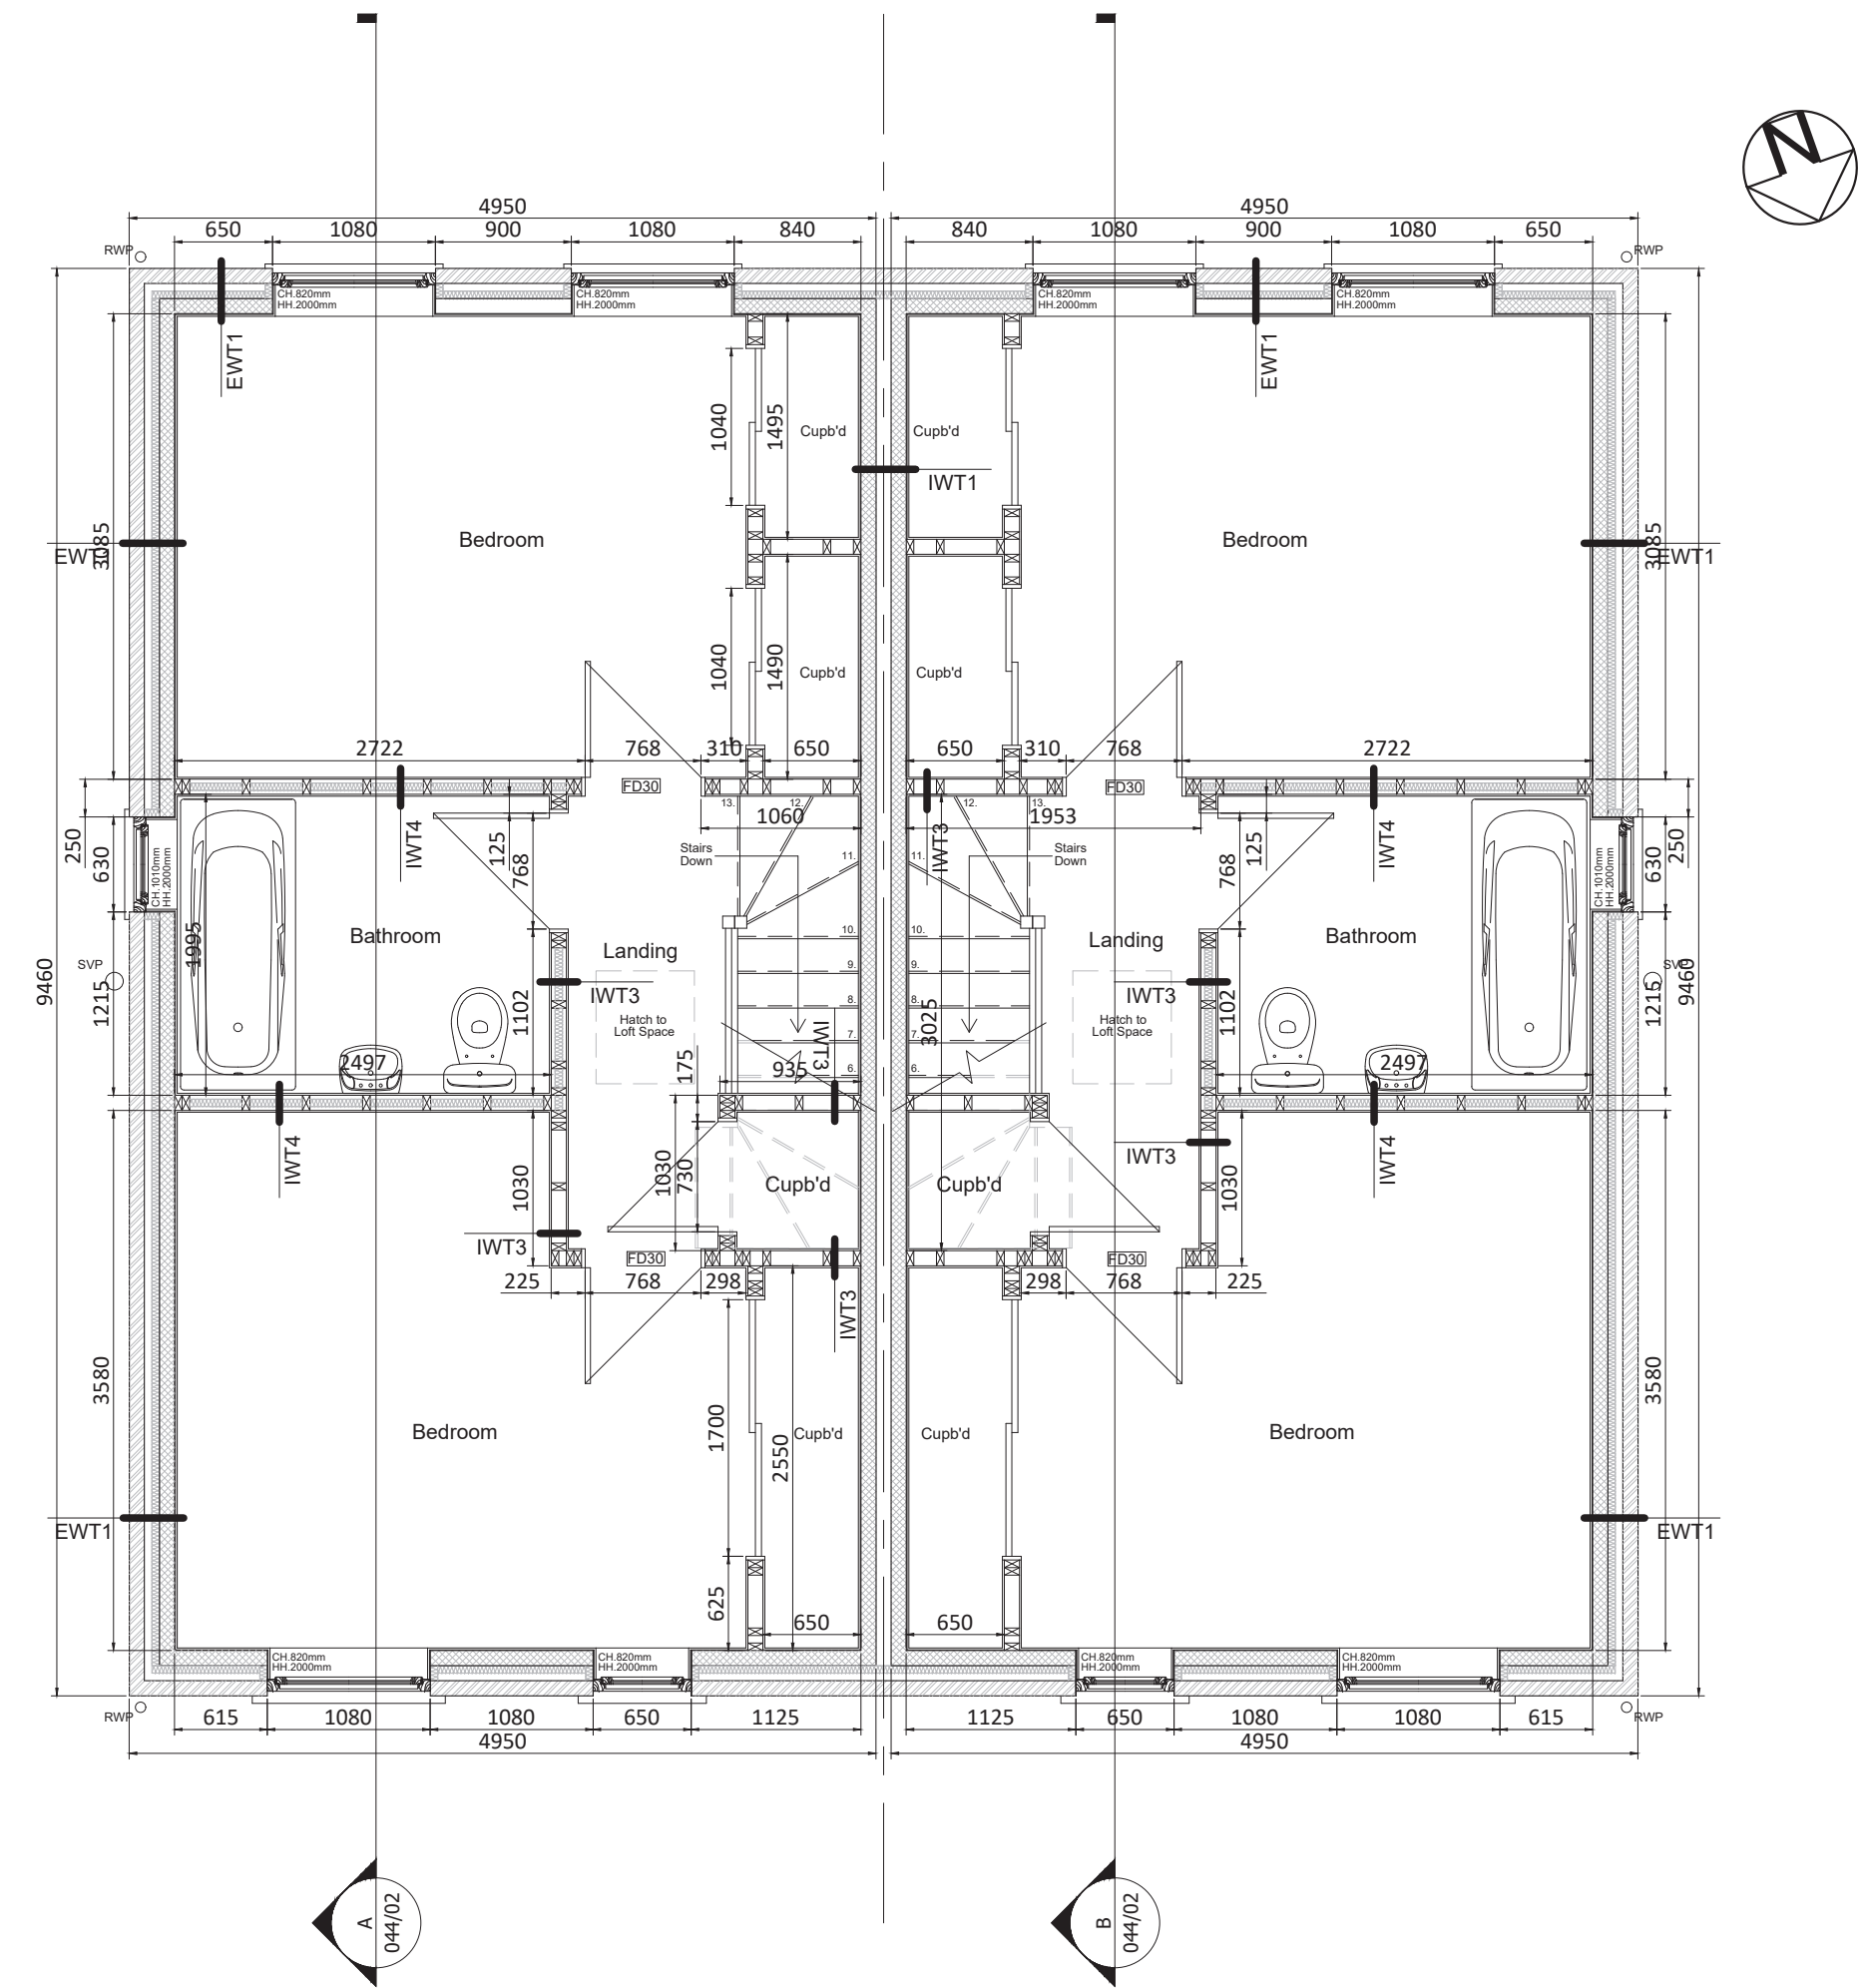


Proposed First Floor Plan
Scale 1:50 @A1 / 1:100@A3

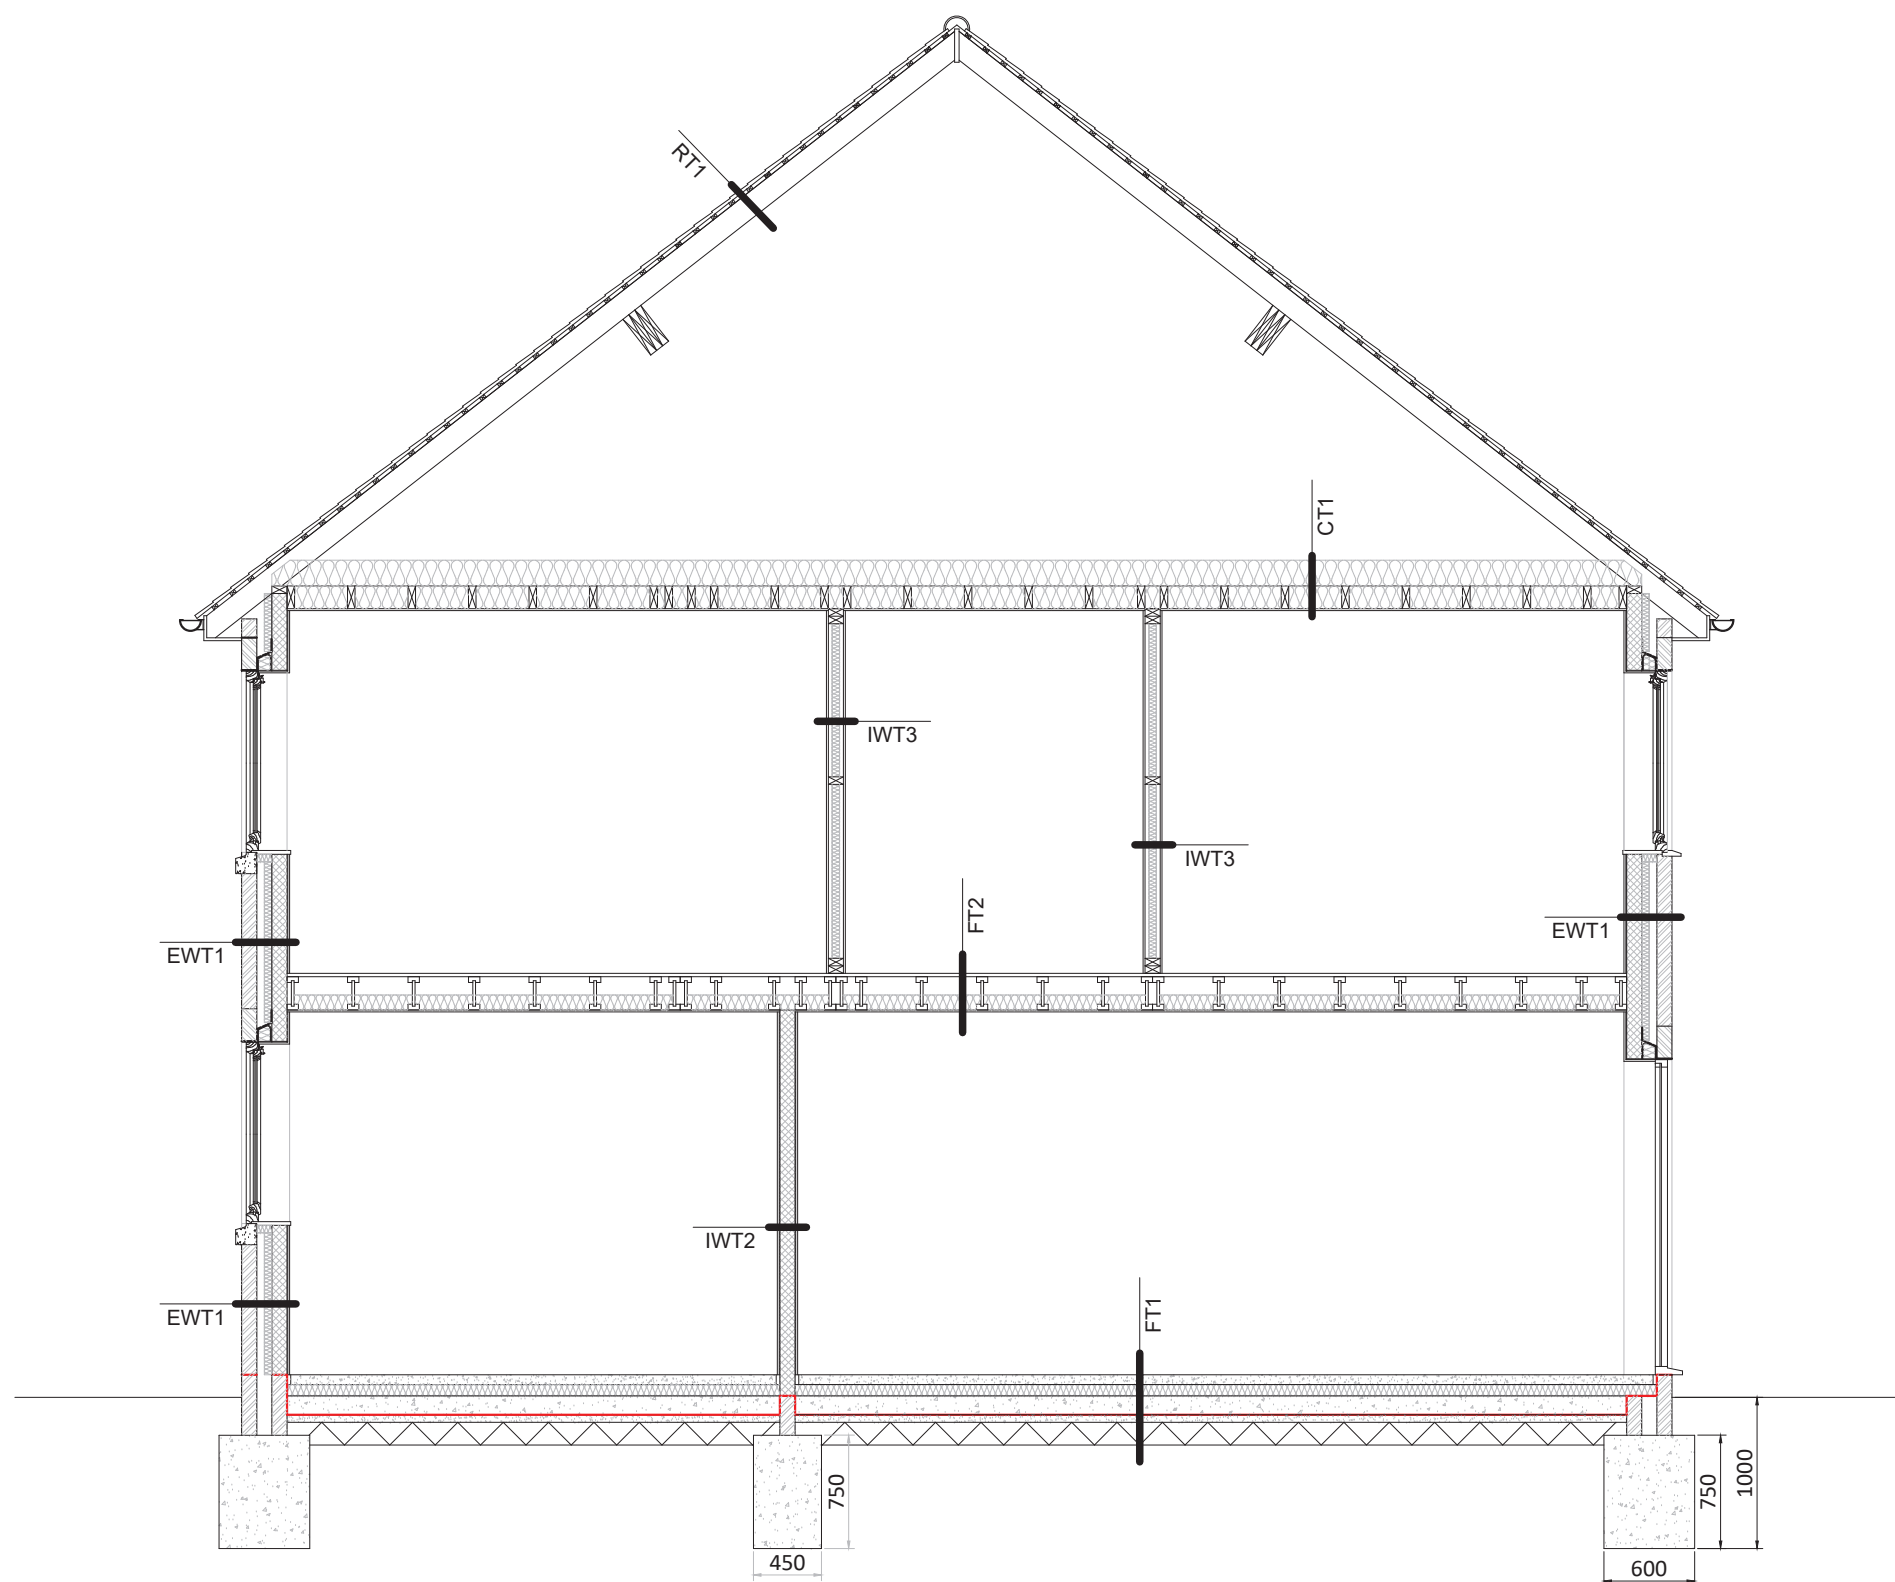



Proposed Section A
Scale 1:50 @A1 / 1:100@A3

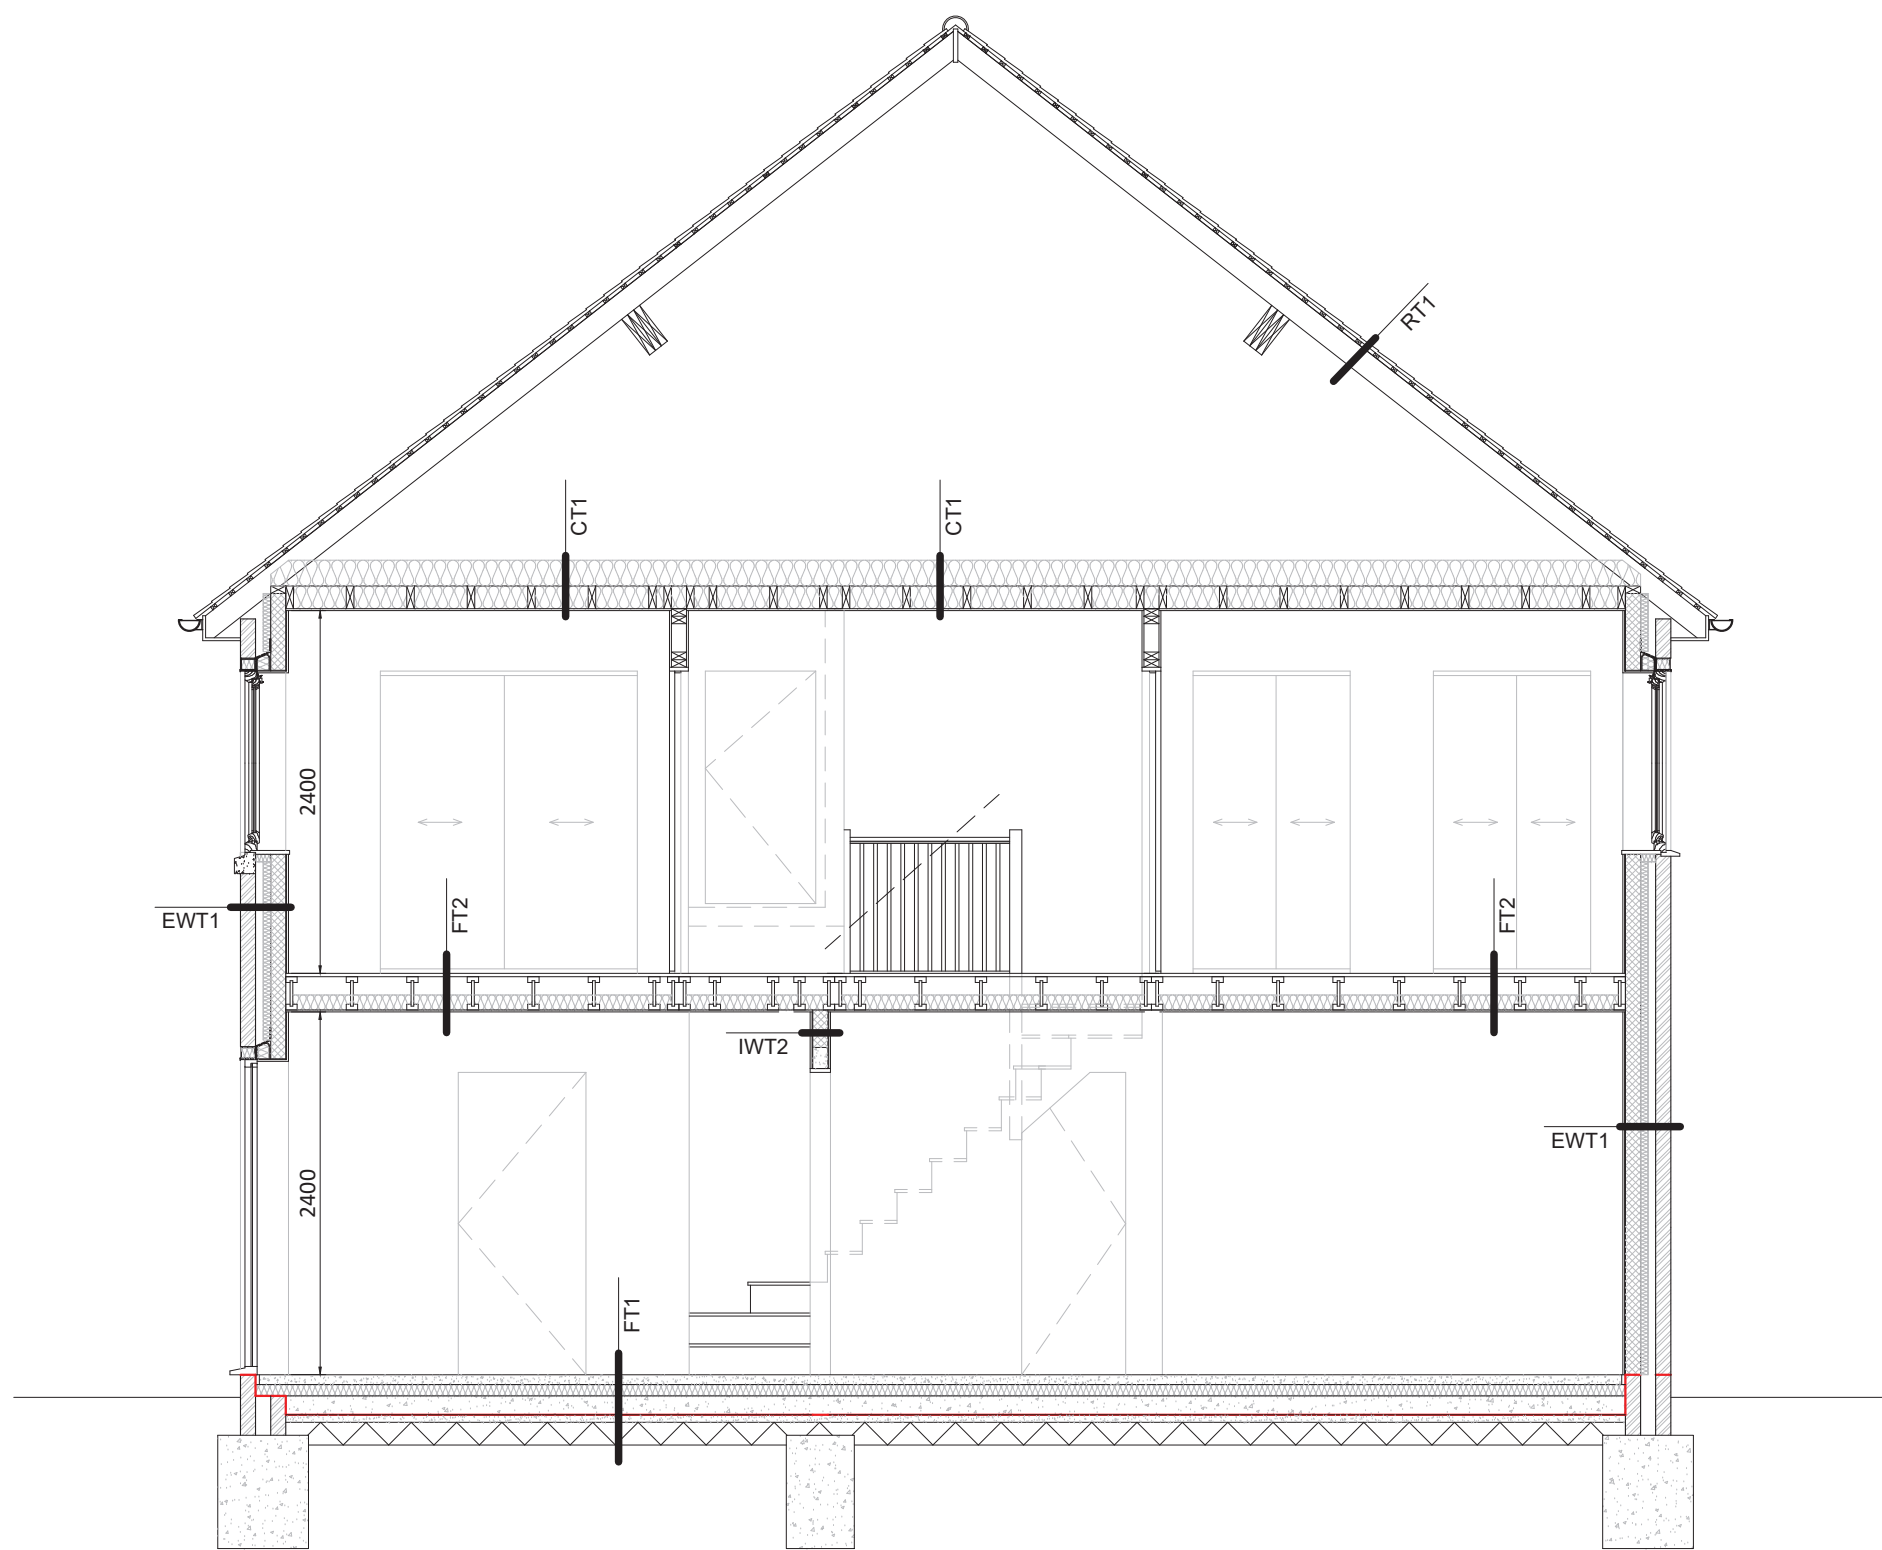


Proposed Section B
Scale 1:50 @A1 / 1:100@A3

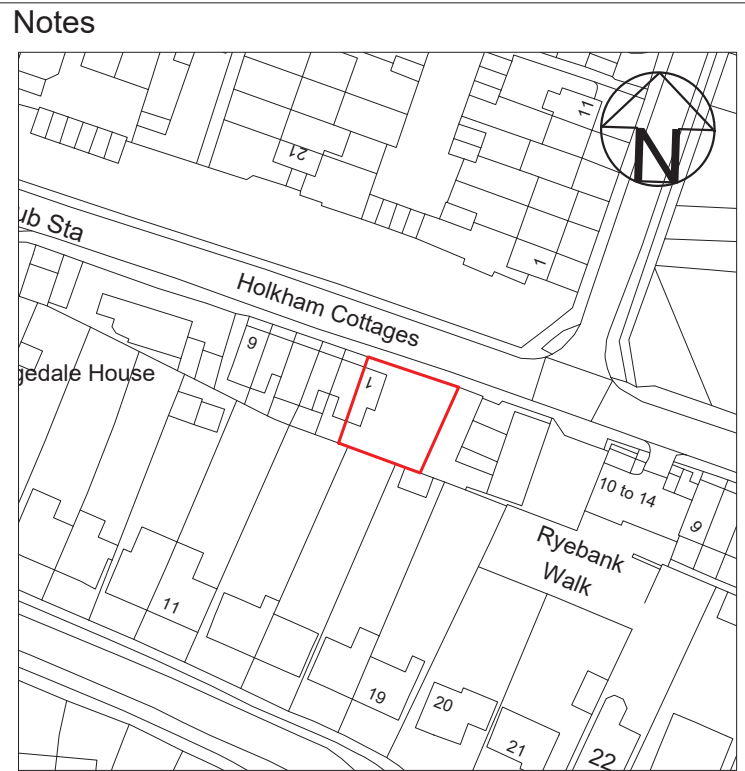

Location Plan (Existing)
Scale 1:1250 @A1 / 1:2500@A3

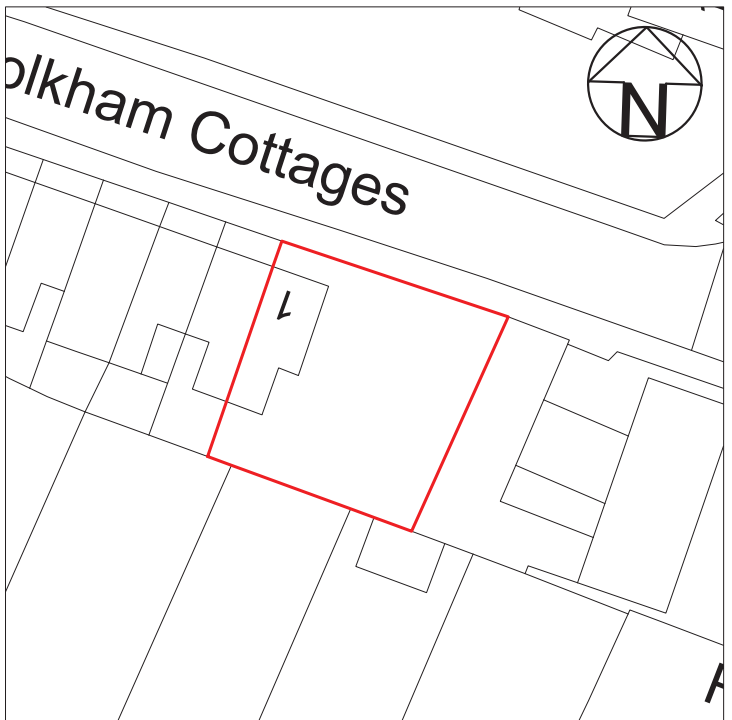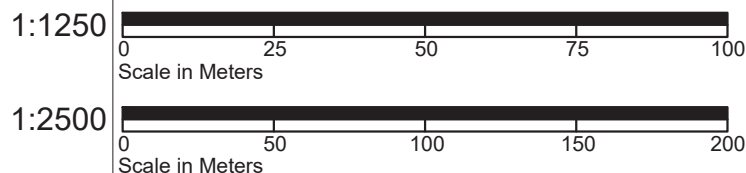

Site Plan (Existing)
Scale 1:500 @A1 / 1:1000@A3

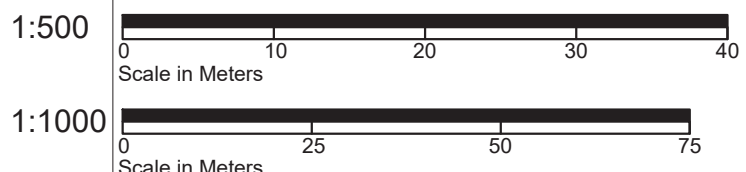

Rev.	Date	Revision Detail / Comments
------	------	----------------------------

Amendments



Rob Shepherd Designs
Affordable Building Plans

87a Mile Oak Road, Portslade, Brighton, Sussex. BN41 2PJ
Email: rob.brightonbuildingplans@gmail.com Tel: 07917 331264 Web: www.brightonbuildingplans.co.uk

Client.....
Machin Contractors

Project.....
Burndell Road, Yapton

Drawing Title.....
Proposed Floor Plans and Sections

DWG No.....
2018/0044-02

Rev.....
A

Drawn By.....
RDS

Date.....
20.08.2018

Drawing Scale.....
Varies

Do Not Scale off Drawings
Check all Dimensions on site before all works are commenced
All Goods, Materials & Workmanship to conform with current Building Regs
© Copyright of Rob Shepherd Designs
Rob Shepherd Designs
Email: rob.brightonbuildingplans@gmail.com Tel: 07917 331264
87a Mile Oak Road, Portslade, Brighton, Sussex. BN41 2PJ