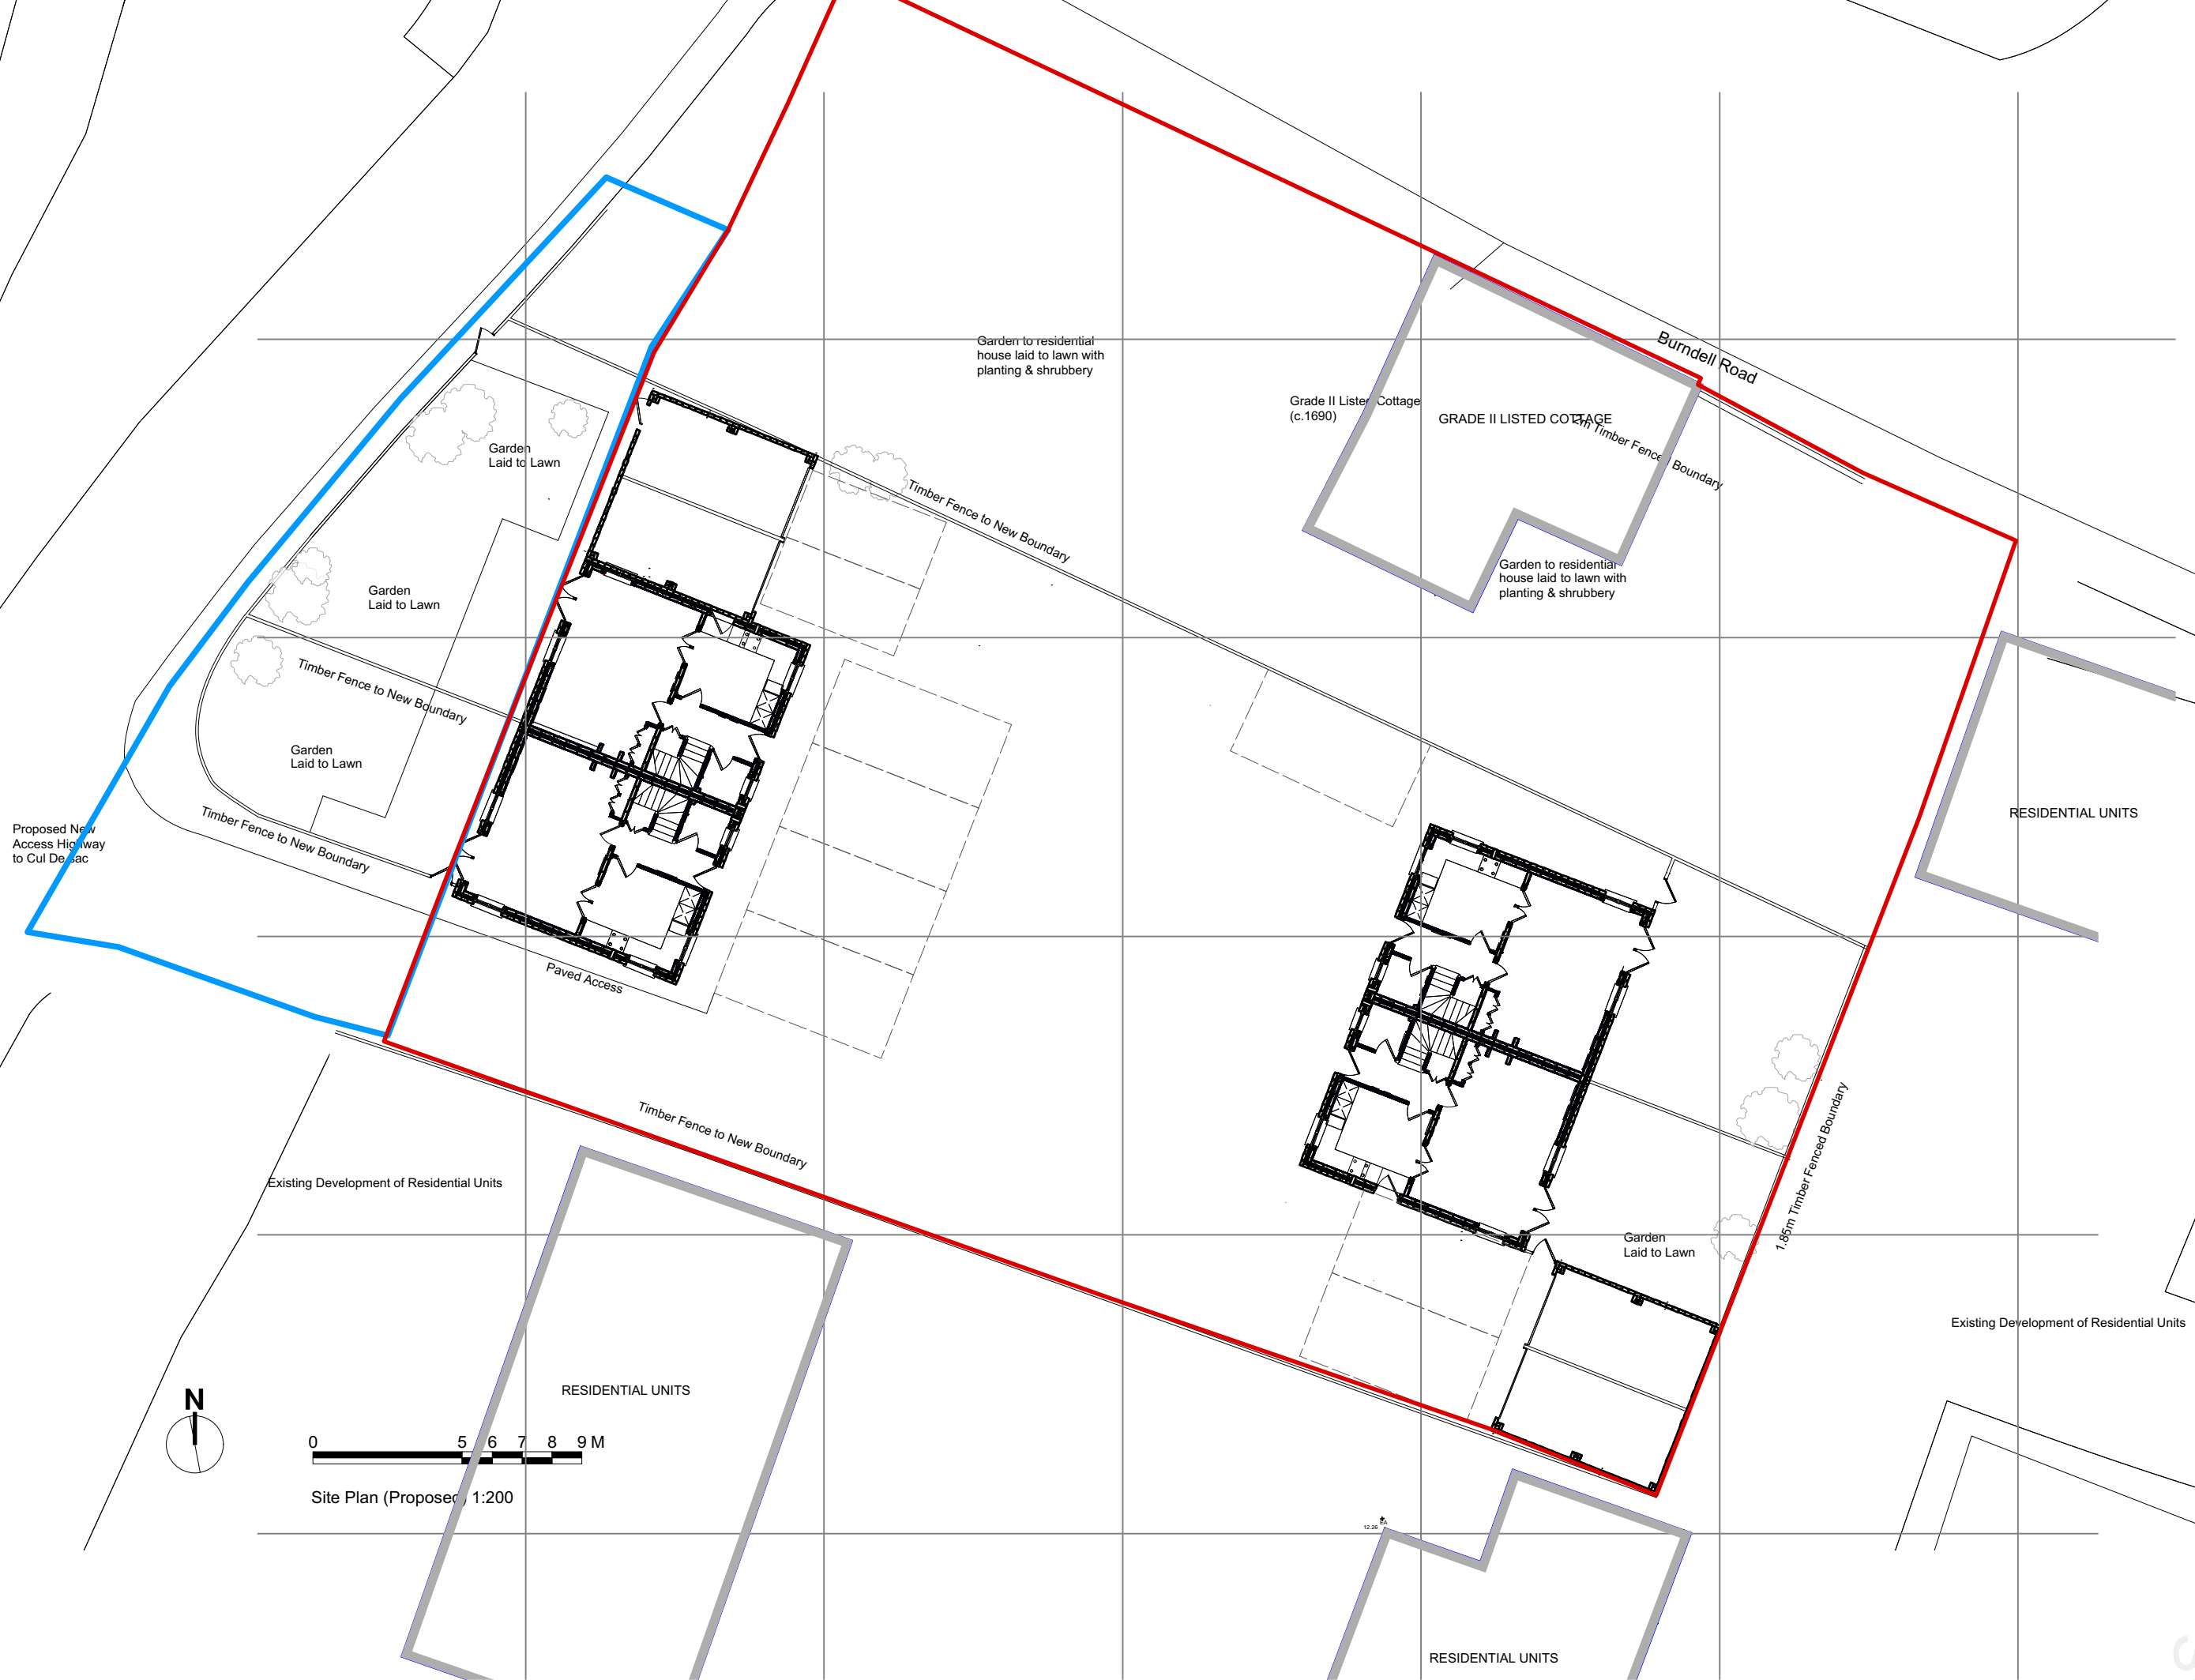


Site Plan (Proposed) 1:200

c			
b			
a			
Amendments		by	Date
Job Title		118 Burn/ADS/PJ	
Drawing			
Site Plan			
Scale: 1:200 @ A3			
Drg.No.		ADS-013P	*
Drawn by:		NJH	
Issued to:		Client/Consult.	
Status:		Planning	
Date		04.07.19	