




**SOUTH ELEVATION**

new front door, as per photographs,  
painted Farrow & Ball Strong White (no. 2001)

0 scale 1 : 50 5m

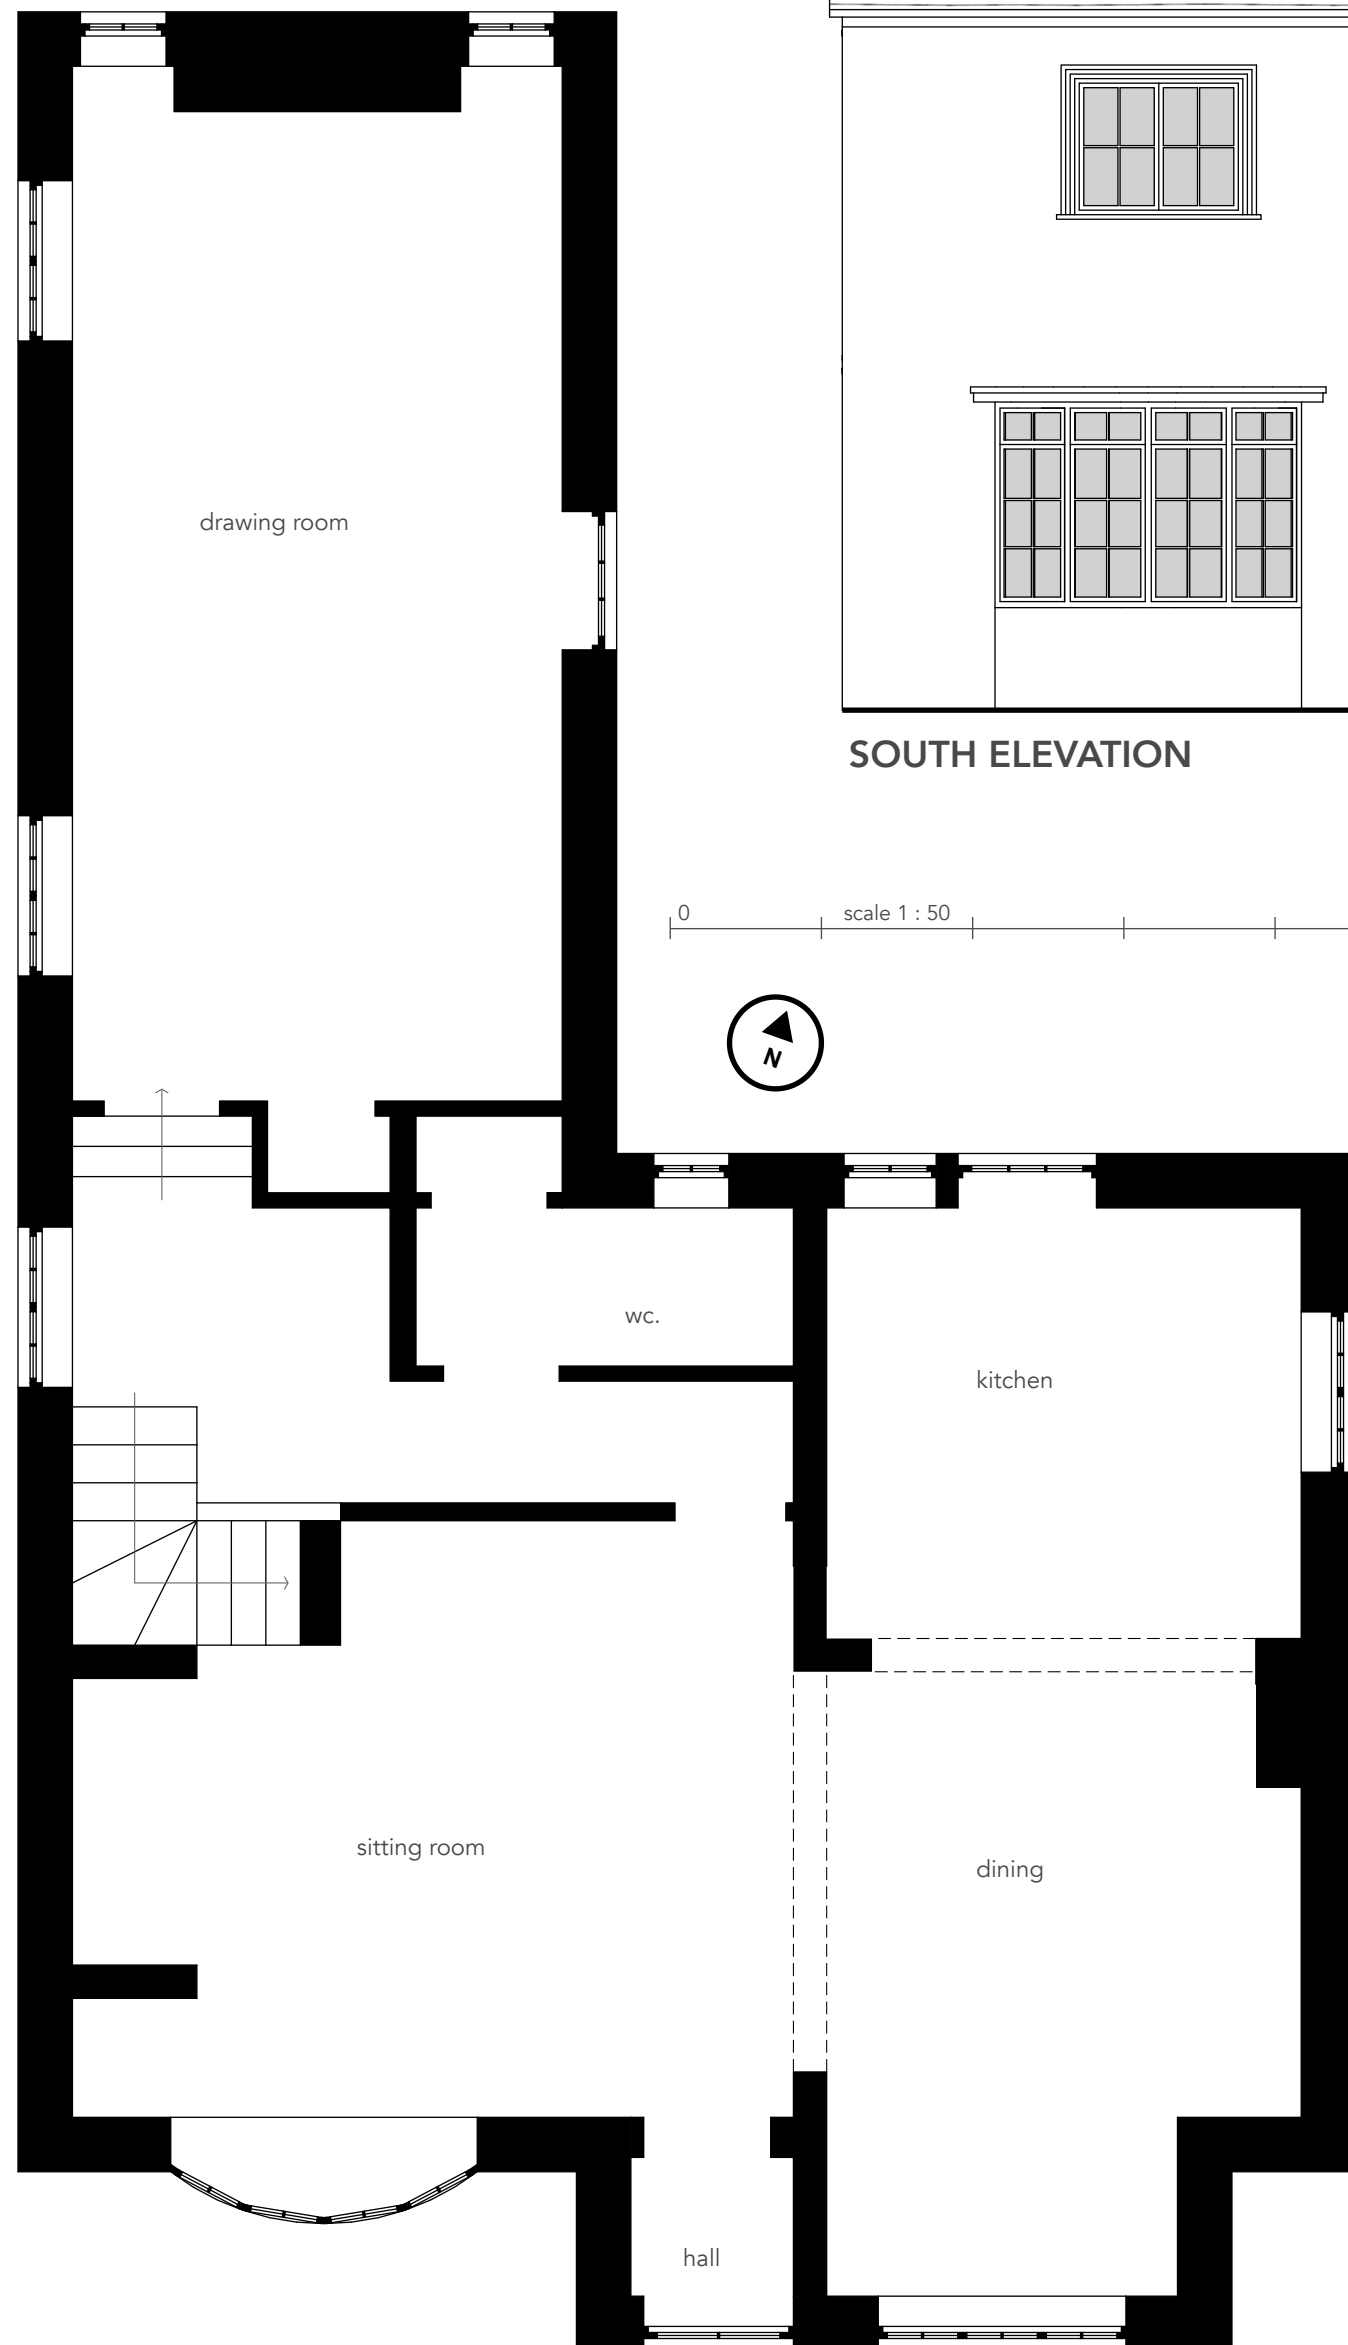


**GROUND FLOOR PLAN (unaffected)**



**PROPOSED FRONT DOOR AND SOUTH ELEVATION**



**PROPOSED FRONT DOOR**

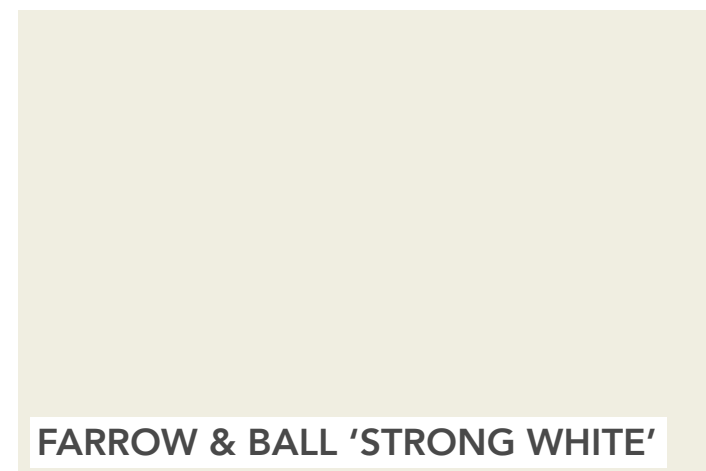

**FARROW & BALL 'STRONG WHITE'**



**PROPOSED FRONT DOOR AND SOUTH ELEVATION**

all dimensions to be confirmed on site  
all works to be carried out in accordance with current Building Regulations  
drawings and design copyright of SE Architecture and may not be copied, altered or  
reproduced without authority

project:

**Willow Cottage. Yapton, Arundel. BN18 0EW**

drawing:

**2 Proposed Plans, Elevations and Photographs**

May 2021

**SE Architecture**  
07814 685519  
www.se-architecture.co.uk