




 


Rear Elevation

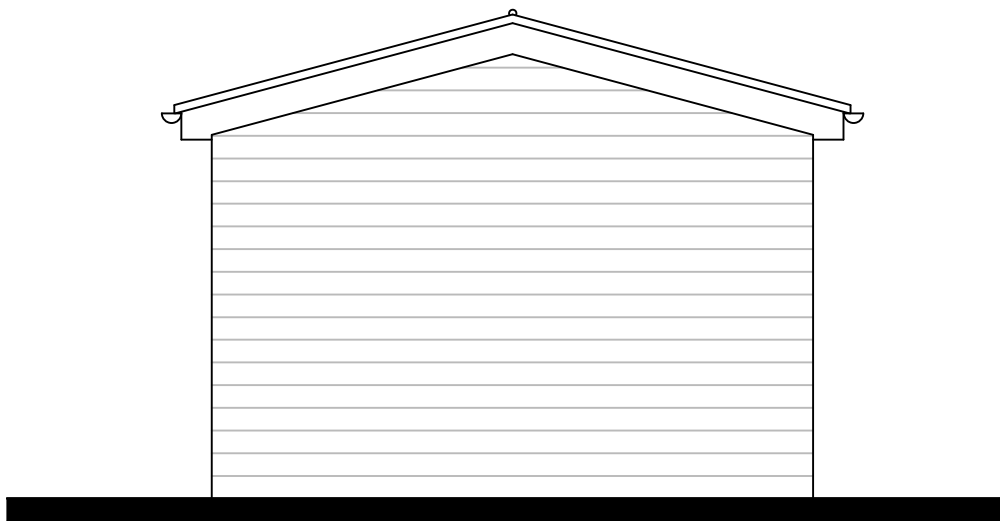


Side Elevation

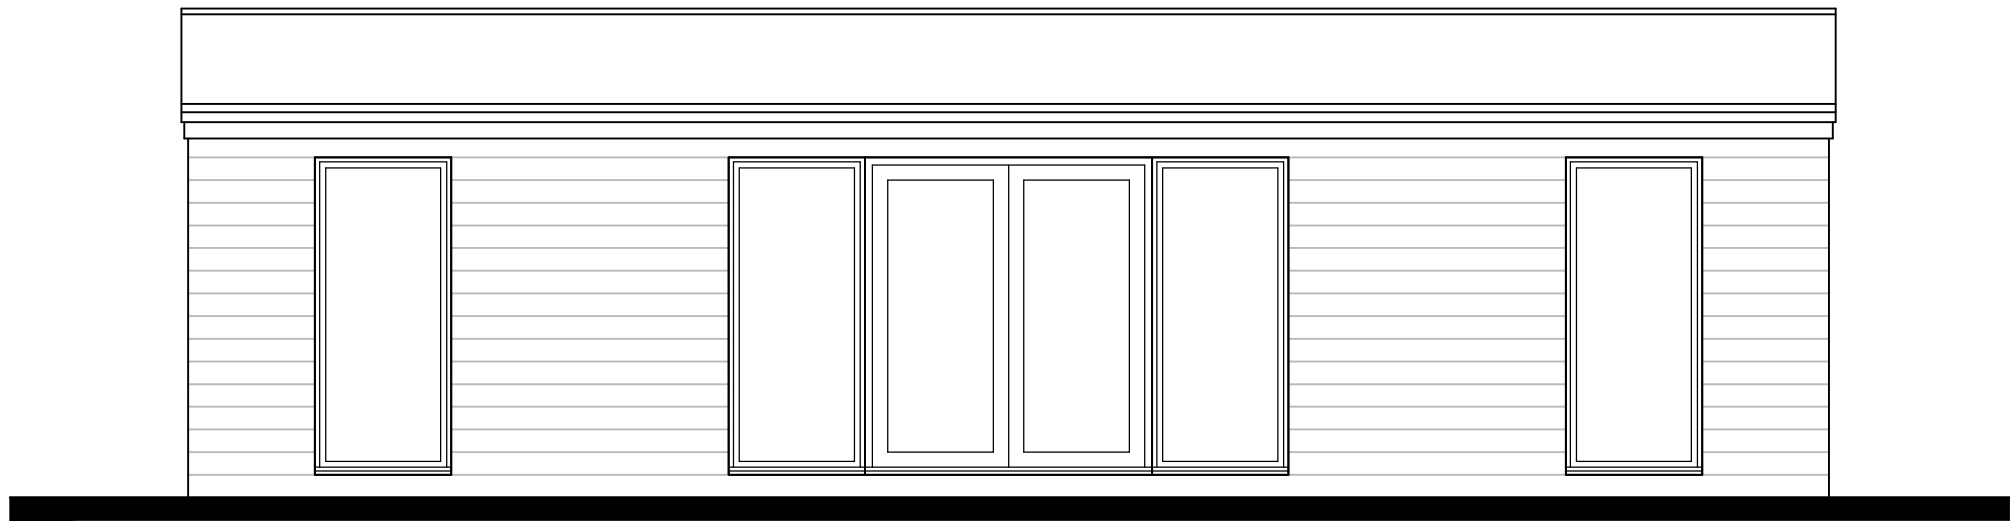

Front Elevation

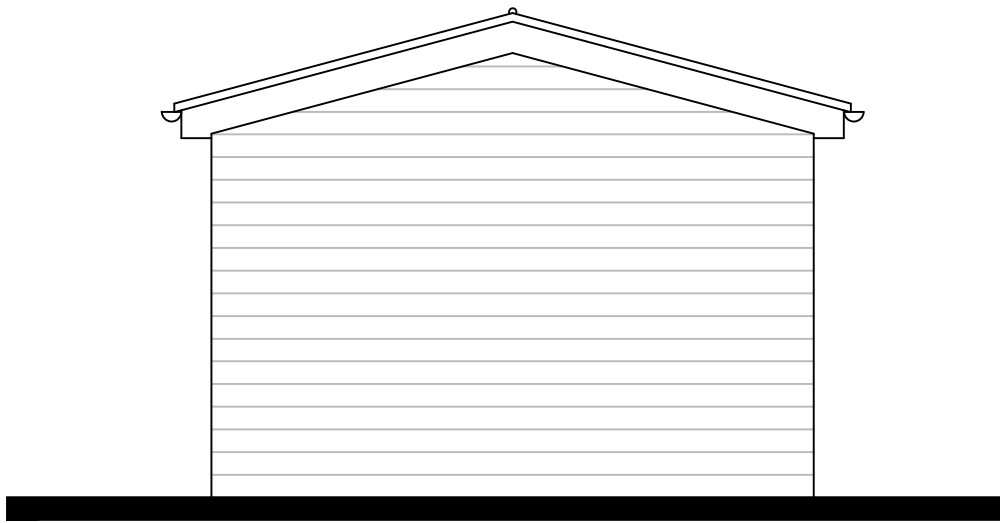

Side Elevation

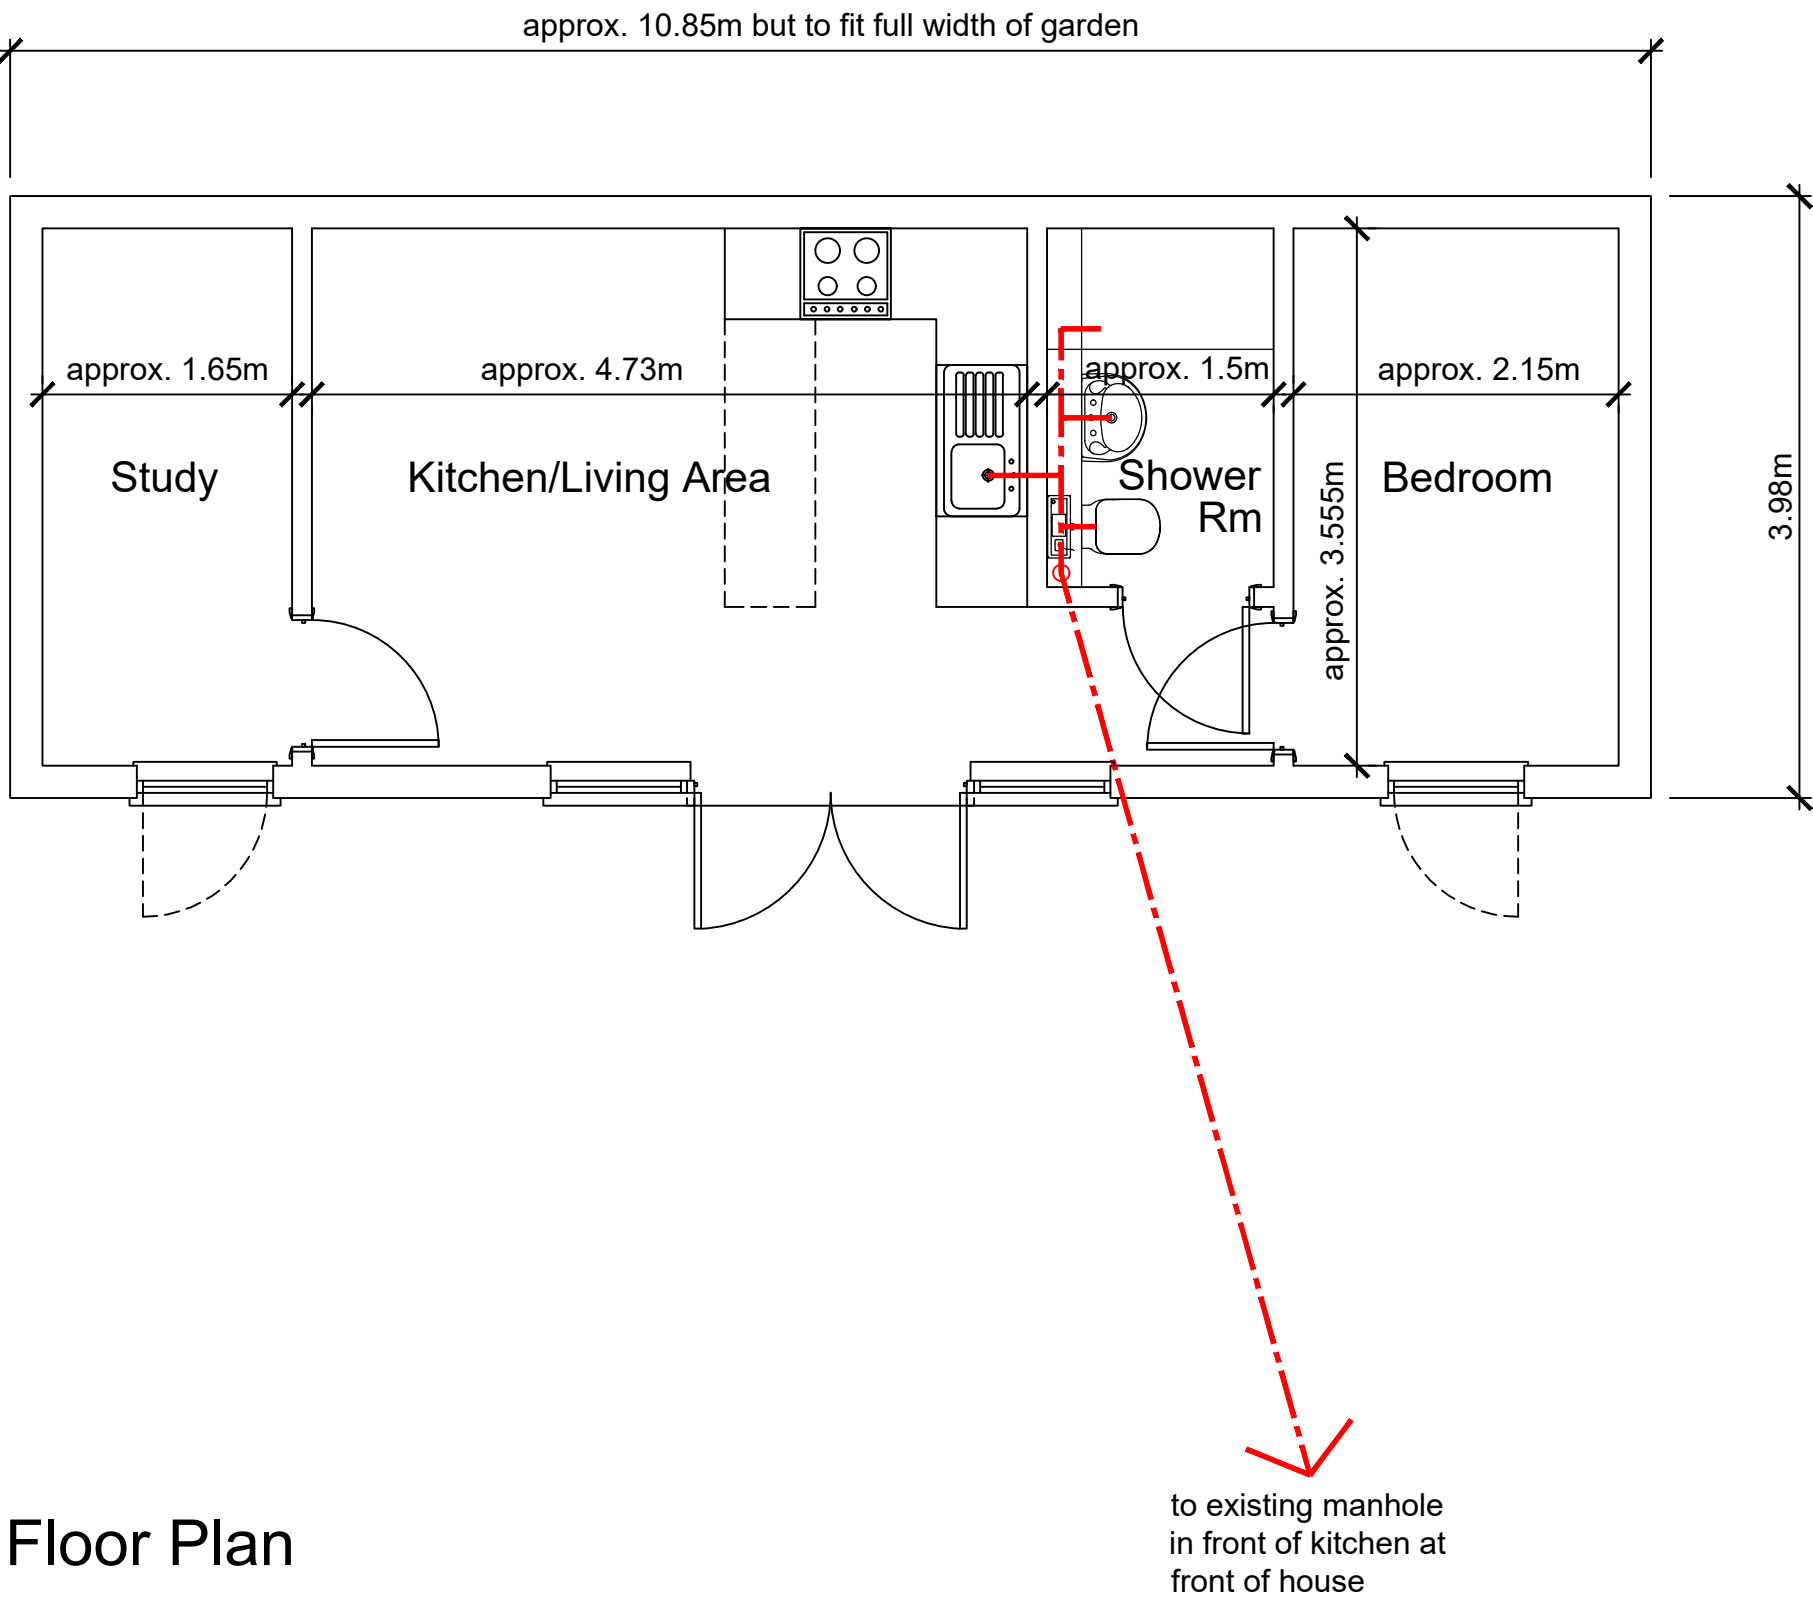

Floor Plan

Emma Pinder Architects Ltd 2 Oak Tree Lane, Chichester West Sussex, PO20 3GU T 07809 621606 E epinder@epinderarchitects.co.uk	Client's Name		Job Title		Drawing Title		Scale		Drawn		Checked		Date		Status		Job No		Drawing No		Rev	
	Miss Masi-Bryce and Mr Evans		27 Goodhew Close, Yapton		Proposed Floor Plans and Elevations		1:50@A1		EP		GP		02.05.22		APPROVAL		0060		02		A	