



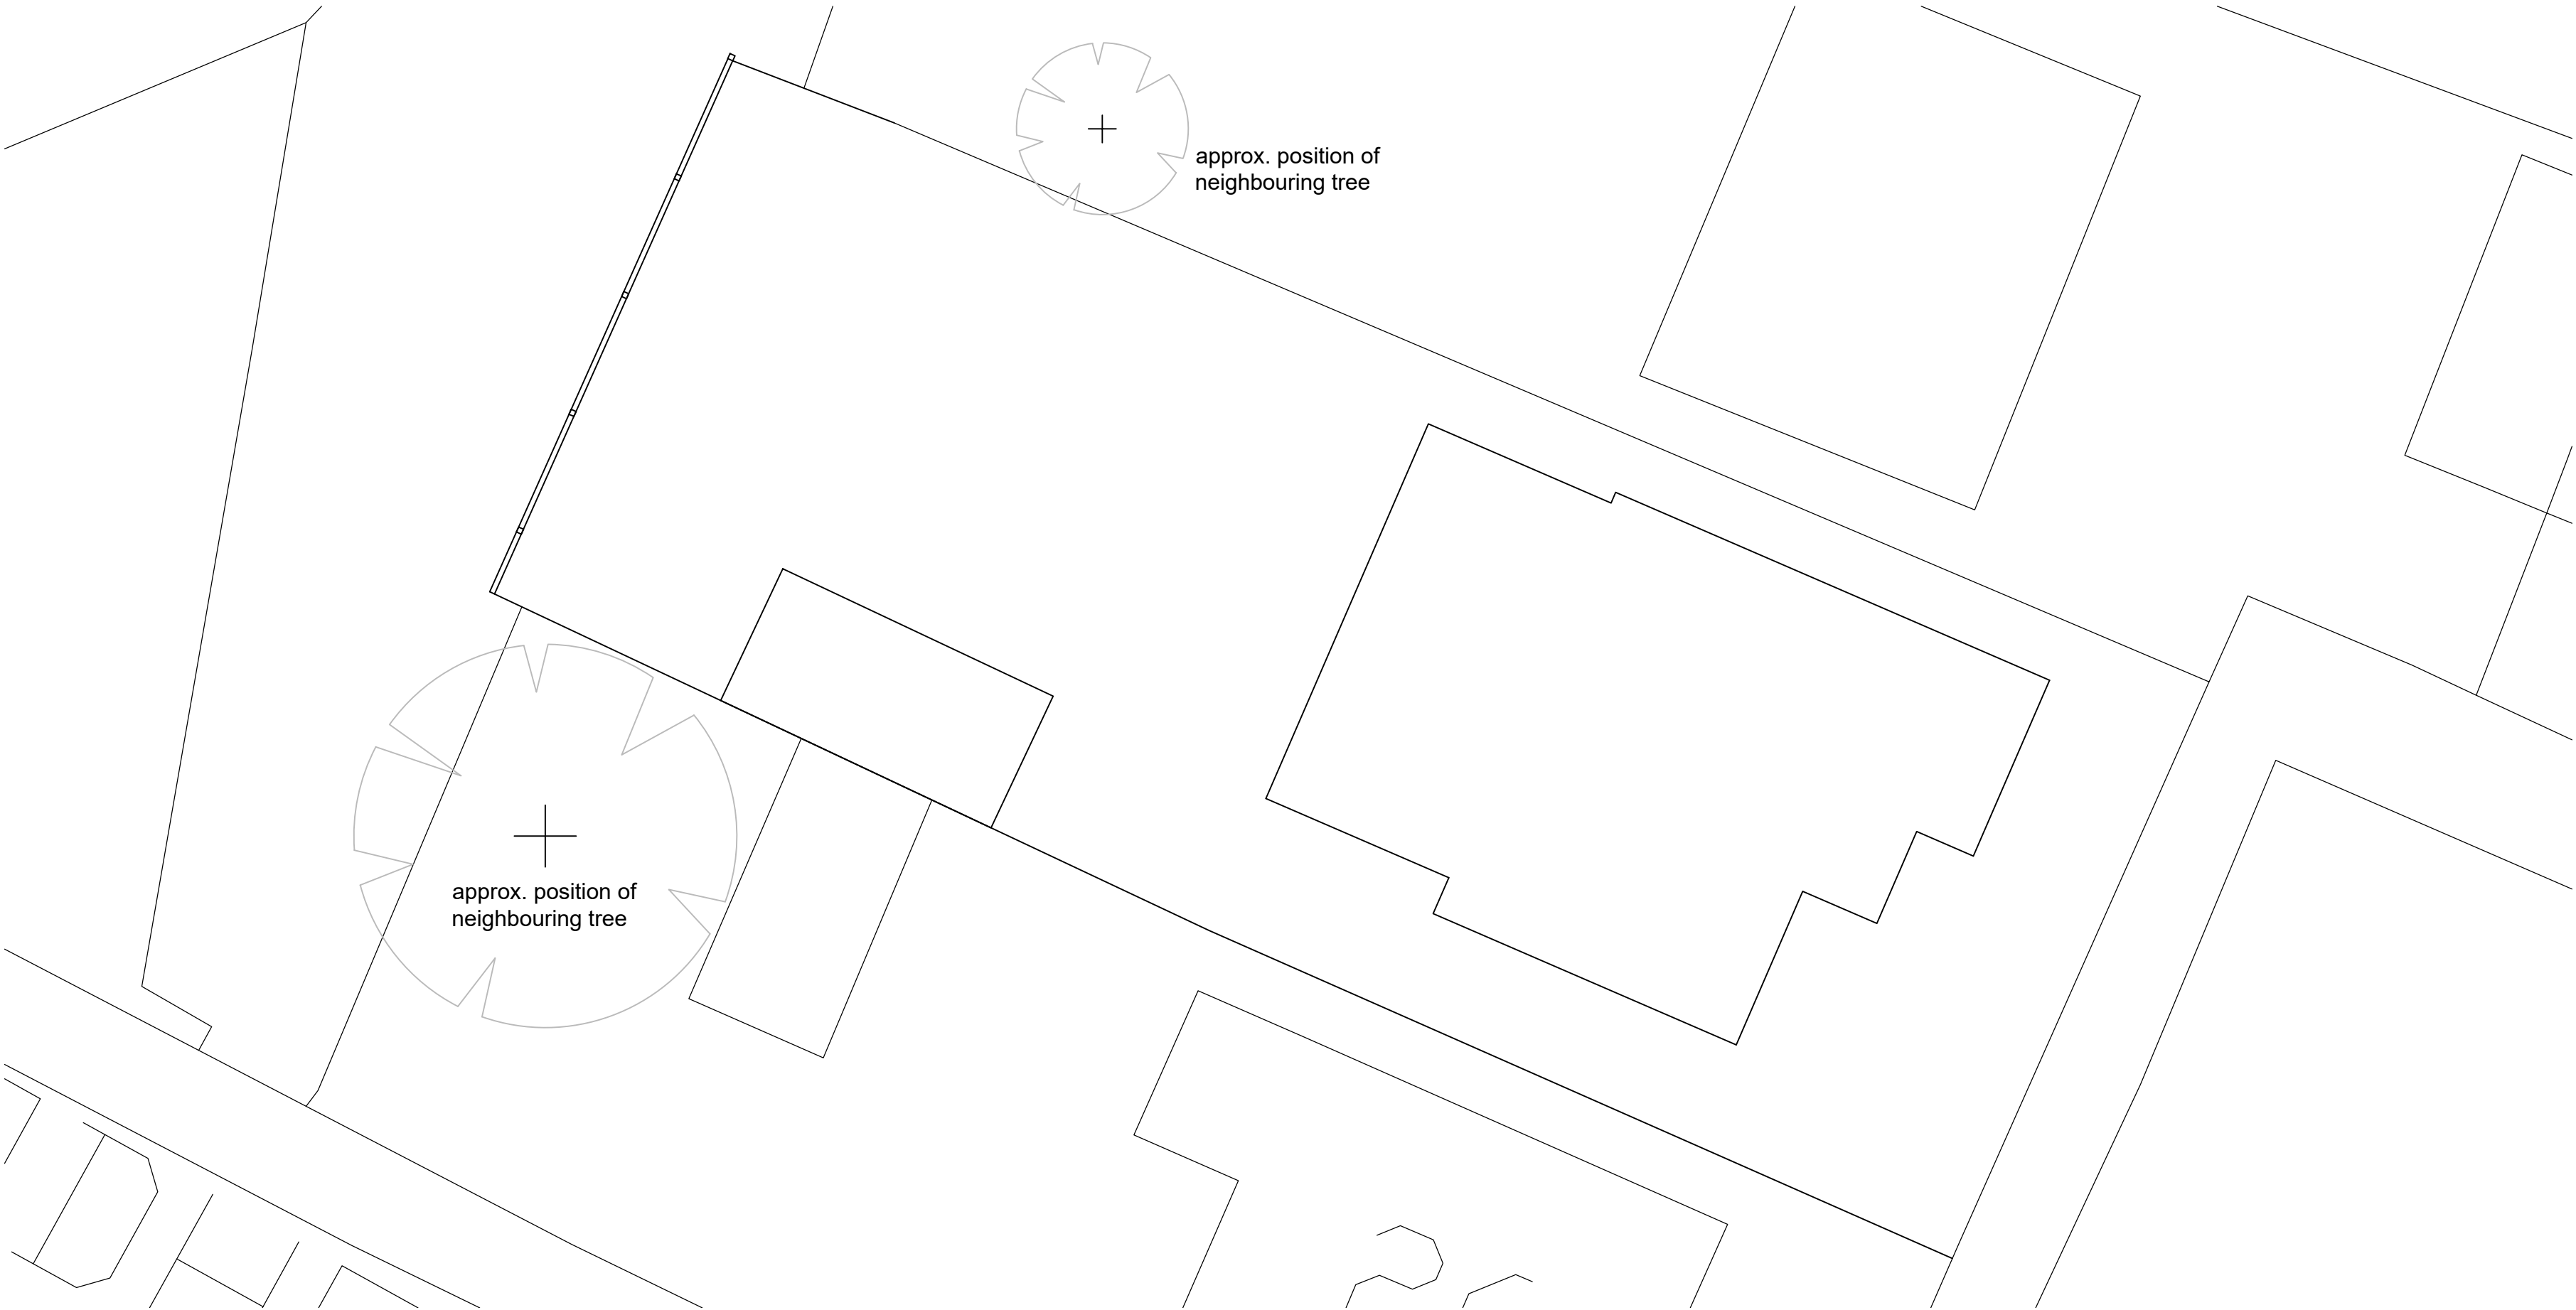

Existing Block Plan

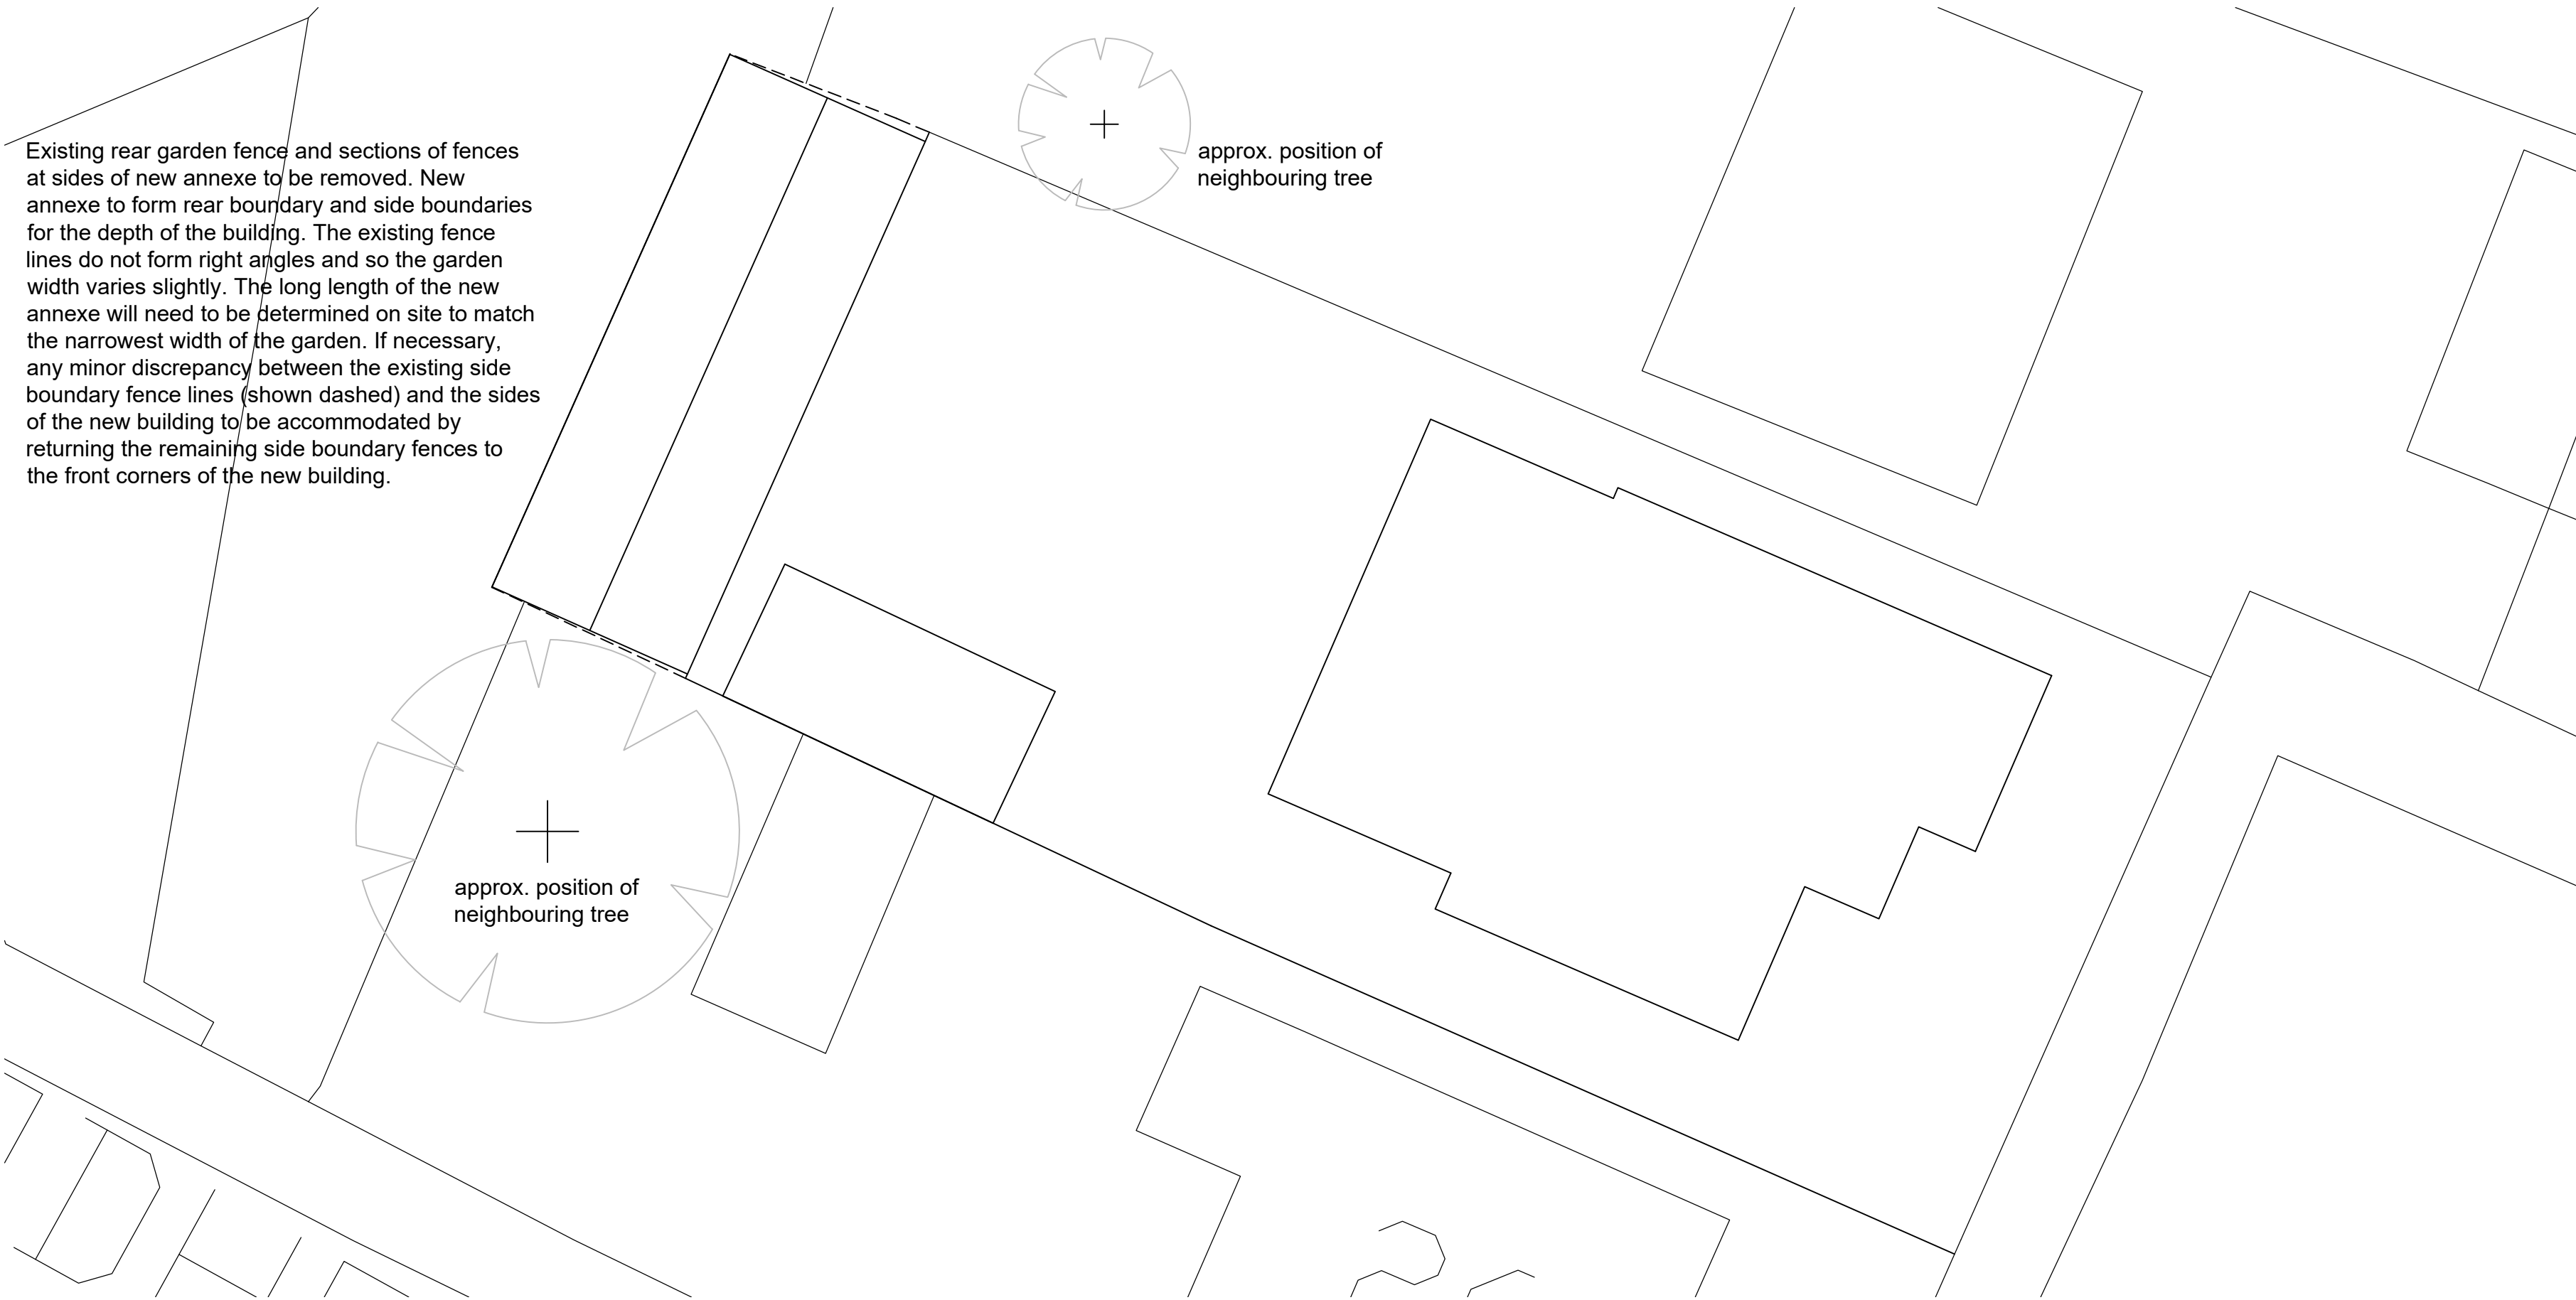

Proposed Block Plan

C	12.05.22	Note added re: boundaries	EP	GP
B	11.05.22	Approx. positions of neighbouring trees added	EP	GP
A	10.05.22	Site plan changed to block plans	EP	GP
Rev	Date	Revision Details	Dr	Ch

Emma Pinder Architects Ltd	Client's Name	Job Title	Drawing Title	Scale	Drawn	Checked	Date	Status	Job No	Drawing No	Rev
2 Oak Tree Lane, Chichester West Sussex, PO20 3GU T 07809 621606 E epinder@epinderarchitects.co.uk	Miss Masi-Bryce and Mr Evans	27 Goodhew Close, Yapton	Existing and Proposed Block Plans	1:100@A1	EP	GP	02.05.22	APPROVAL	0060	01	C