


LOCATION PLAN


1:1250

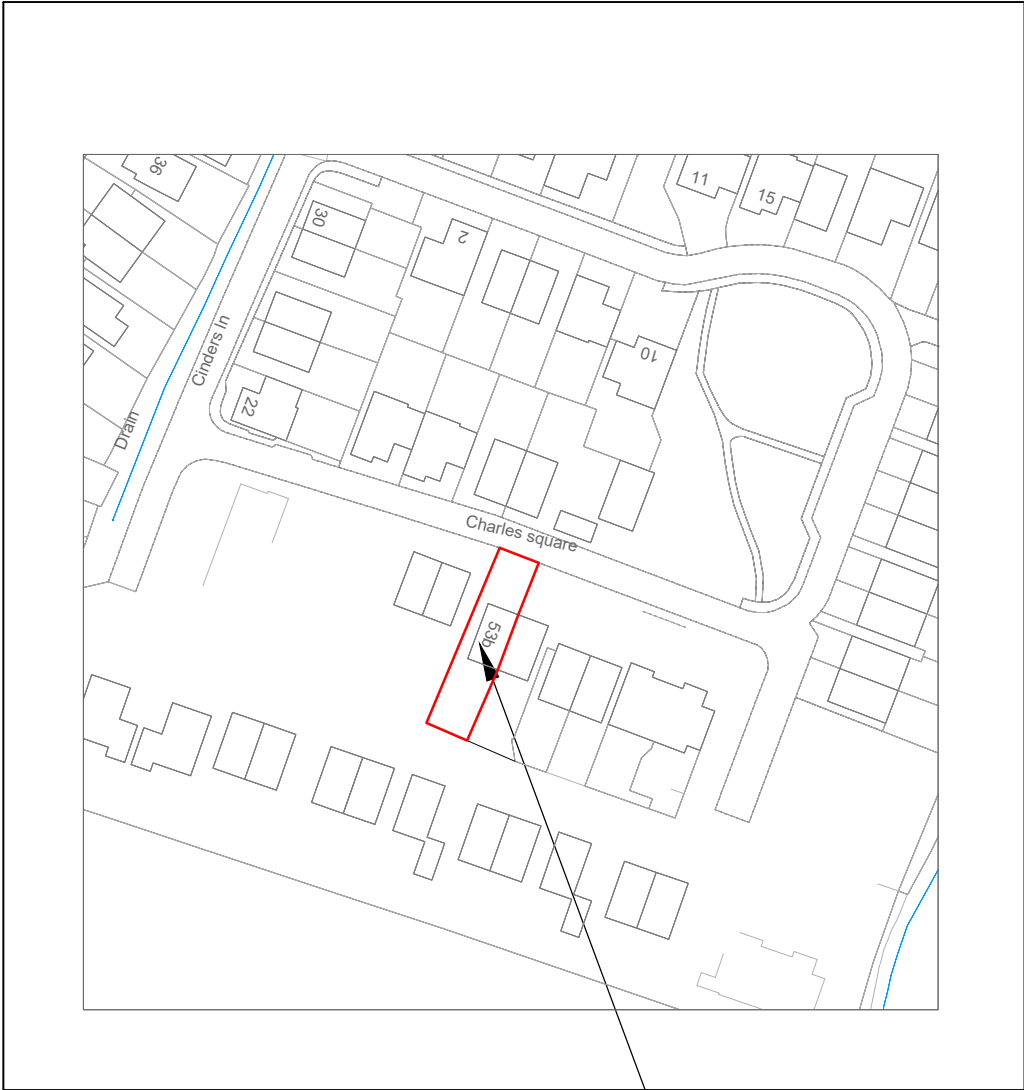



THE SITE

SITE PLAN

1:500

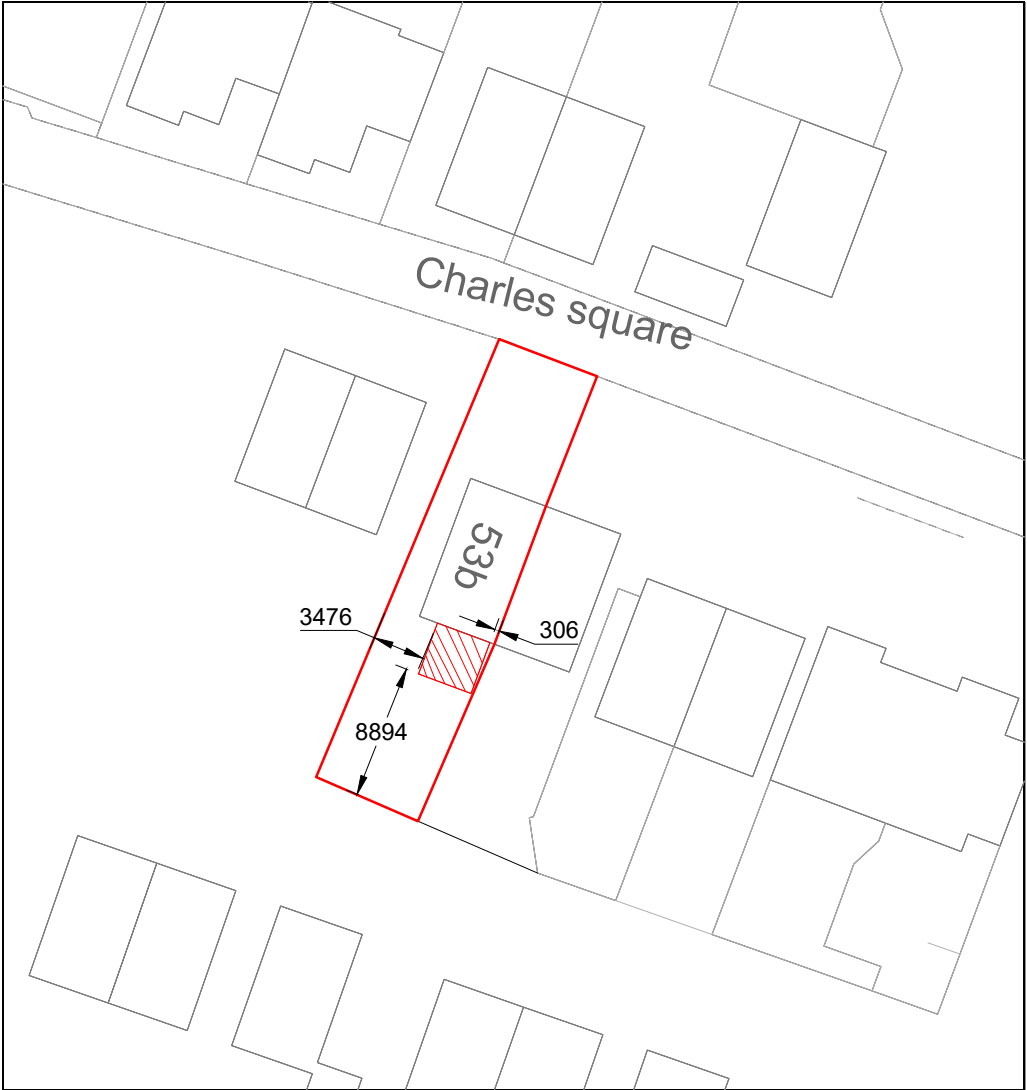

Location

 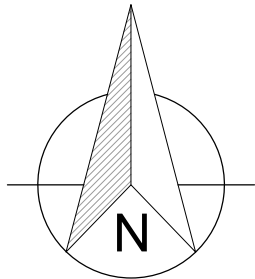

1. All dimensions in millimetres (mm) and levels in metres (m) unless noted otherwise.
2. This drawing to be read in conjunction with all other relevant drawings and specification.
3. All work to comply with the relevant British Standards, Codes of Practice and the Building Regulations.

Revisions:

Customer: Mrs Joanna Butler
53B Charles Square
Cinders Lane
ARUNDEL
BN18 0XJ

Drawing Title:
Location and Site plan

Drawing No: 0053/PP/01 Contract No: SF0053BB

Scale: As Shown Starting Date: May 20, 2022

Drawn: E.Radinaite Size: A3 Revision: . Ref No: .



EVEREST
CONSERVATORIES
EVEREST HOUSE
SOPERS ROAD
CUFFLEY
EN6 4SG

© Crown copyright. All rights reserved.
License numbers 010031673 and 100042205