




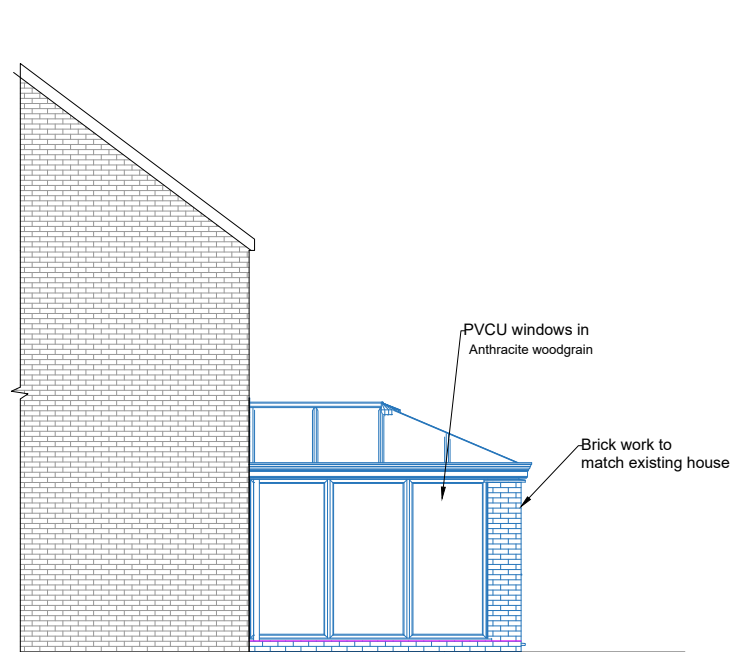

Proposed right elevation

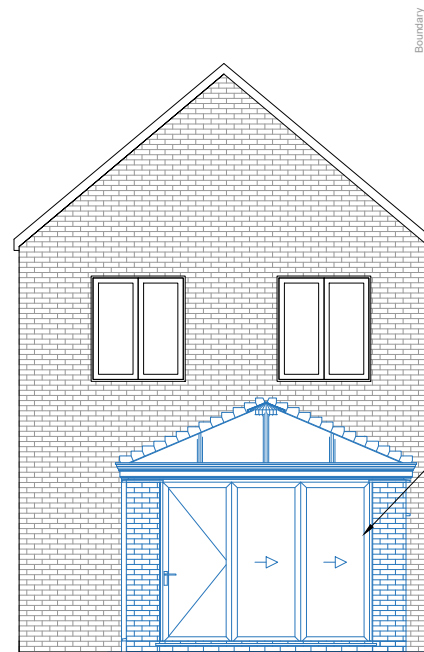


Proposed rear elevation

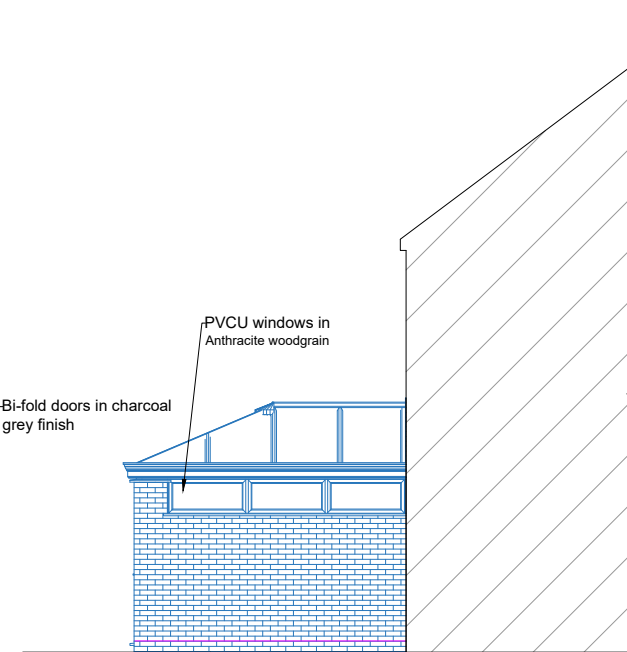


Proposed left elevation



Pvcu roof in Anthracite woodgrain with Ultimate Aqua heatlok glass

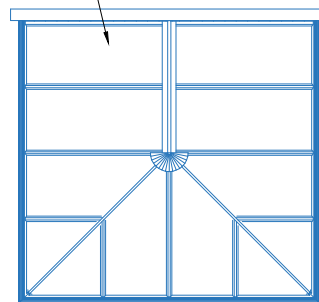

Proposed roof plan

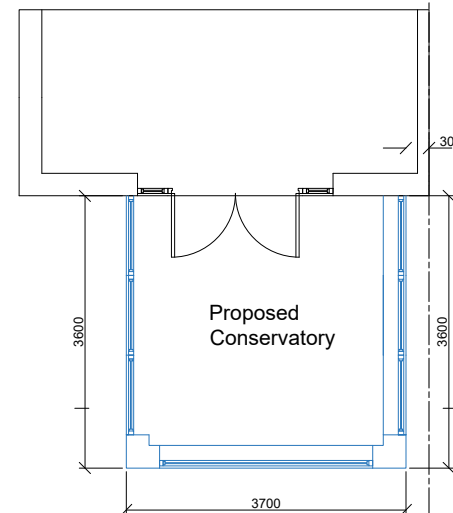

Proposed floor plan

 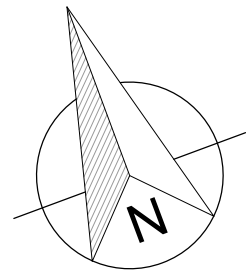

1. All dimensions in millimetres (mm) and levels in metres (m) unless noted otherwise.
2. This drawing to be read in conjunction with all other relevant drawings and specification.
3. All work to comply with the relevant British Standards, Codes of Practice and the Building Regulations.

Revisions:

Customer: Mrs Joanna Butler
53B Charles Square
Cinders Lane
ARUNDEL
BN18 0XJ

Drawing Title:
Proposed elevation and floor plan

Drawing No: 0053/PP/03 Contract No: SF0053BB

Scale: 1:100 Starting Date: May 20, 2022

Drawn: E.Radinaite Size: A3 Revision: . Ref No: .



© Crown copyright. All rights reserved.
License numbers 010031673 and 100042205