



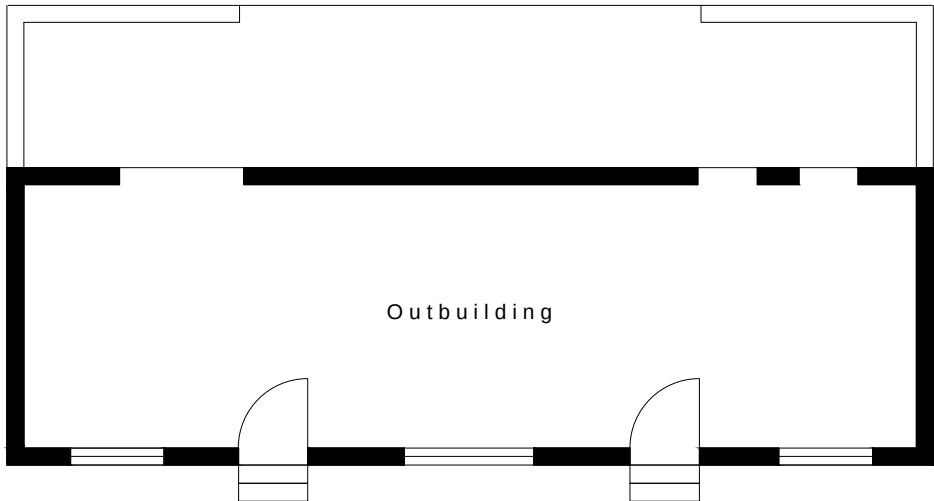

Existing Ground Floor Plan

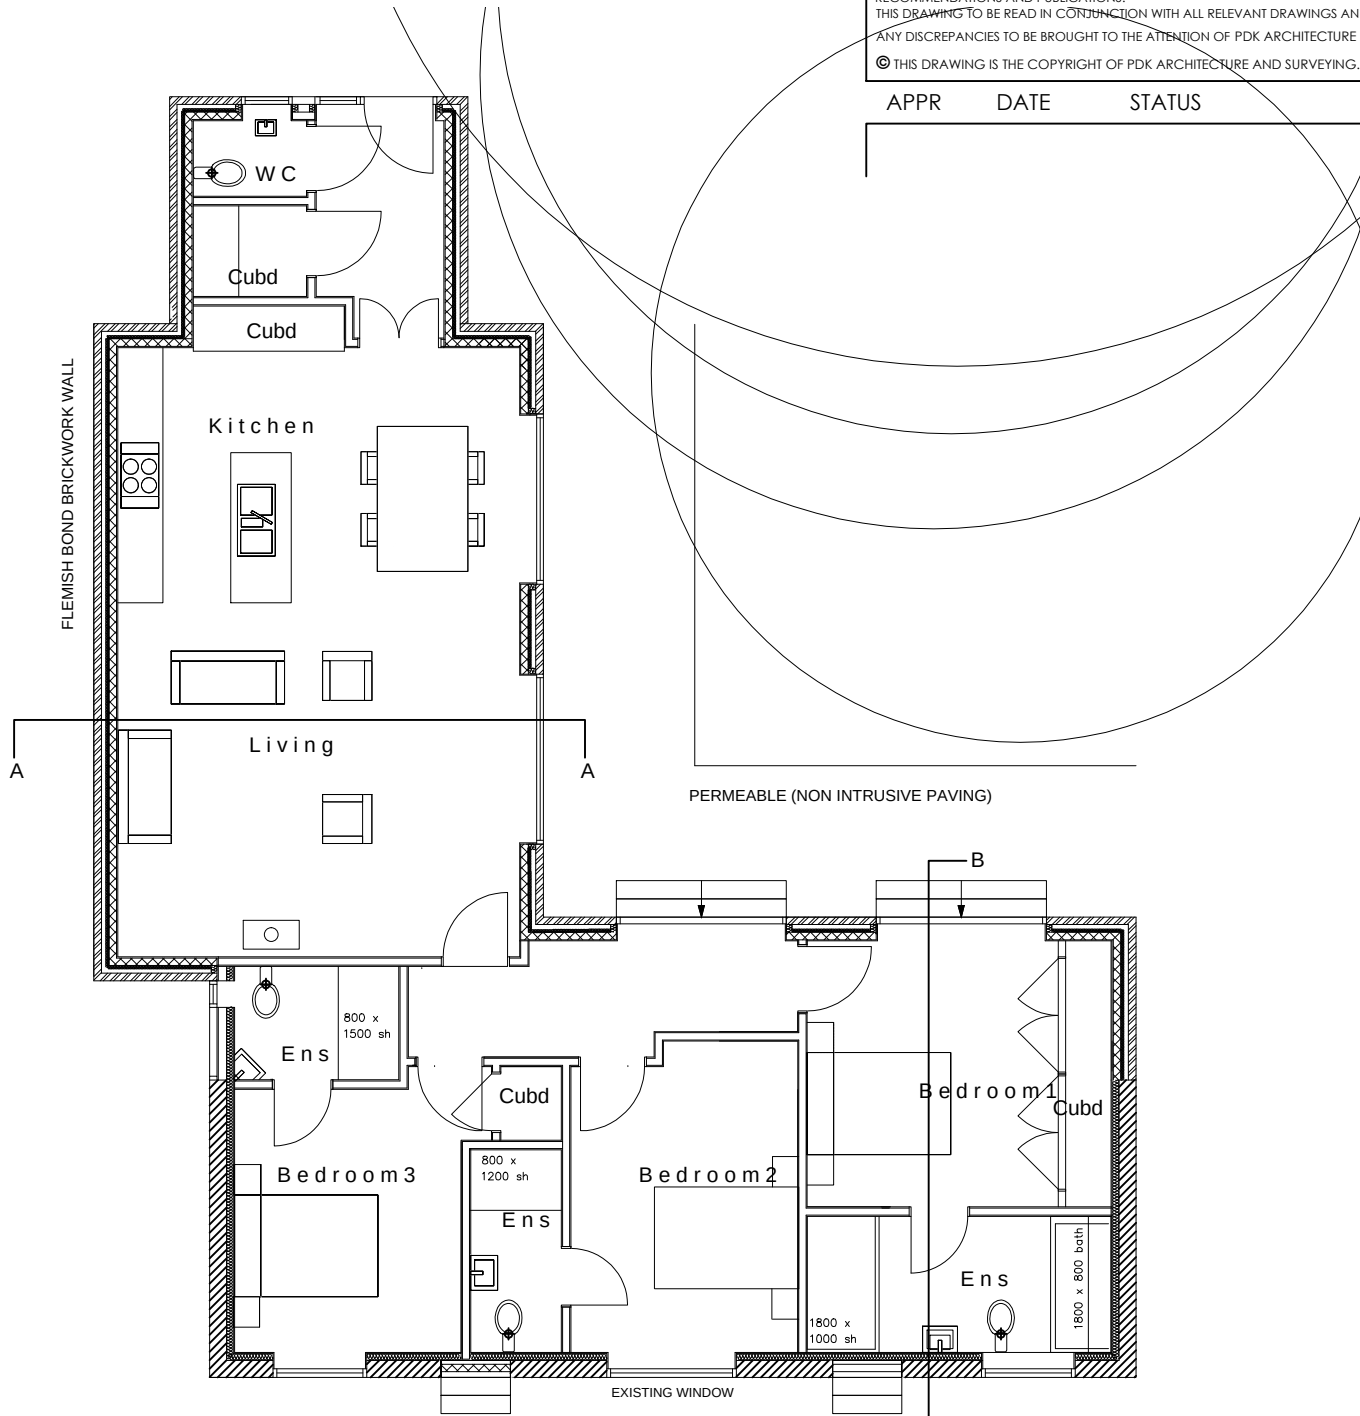

EXISTING WINDOW BLOCK UP EXISTING DOORWAY INTERNALLY, EXTERNAL DOOR TO REMAIN AS ORIGINAL EXTERNAL VISUAL FEATURE BLOCK UP EXISTING DOORWAY INTERNALLY, EXTERNAL DOOR TO REMAIN AS ORIGINAL EXTERNAL VISUAL FEATURE EXISTING WINDOW

Proposed Ground Floor Plan

NOTE
THIS DRAWING MAY BE SCALED FOR PLANNING PURPOSES ONLY.
ALL DIMENSIONS TO BE CHECKED ON SITE PRIOR TO COMMENCEMENT OF WORK. ALL DIMENSIONS RELATING TO SUB-CONTRACTORS OR SUPPLIERS WORK MUST BE CHECKED AND AGREED BETWEEN THE GENERAL CONTRACTOR, THE SUB-CONTRACTOR(S) AND / OR SUPPLIER(S). ALL DIMENSIONS ARE IN MILLIMETRES. ALL WORKS OR MATERIALS INDICATED ON THE DRAWING ARE TO BE TO THE LATEST BRITISH STANDARDS AND ARE TO BE CARRIED OUT IN ACCORDANCE WITH THE RELEVANT CODES OF PRACTICE OR RECOGNISED TRADE ASSOCIATION RECOMMENDATIONS AND PUBLICATIONS.
THIS DRAWING TO BE READ IN CONJUNCTION WITH ALL RELEVANT DRAWINGS AND SPECIFICATIONS OF OTHER CONSULTANTS.
ANY DISCREPANCIES TO BE BROUGHT TO THE ATTENTION OF PDK ARCHITECTURE AND SURVEYING. IF IN DOUBT ASK.
© THIS DRAWING IS THE COPYRIGHT OF PDK ARCHITECTURE AND SURVEYING.

APPR	DATE	STATUS

A	14-07-15	Cubds added	pjc
---	----------	-------------	-----

REV	DATE	AMENDMENT	BY
-----	------	-----------	----

PROJECT Plot 5 Hobbs Court Farm Biolsham Road Yapton, West Sussex		 29 Breach Avenue, Southbourne, Emsworth, Hampshire. PO10 8NB T: 01243 697164 M: 07879471666 www.pdkconsulting.co.uk	 PDK Architecture and Surveying ARUN DISTRICT COUNCIL Y/65/15
DRAWING Existing and proposed Plans			
Date May 2015	Drawn By PJC		
Scale 100 @ A3	Iss. App. By DKC		
Drawing No 508 A	File Location 0060		