


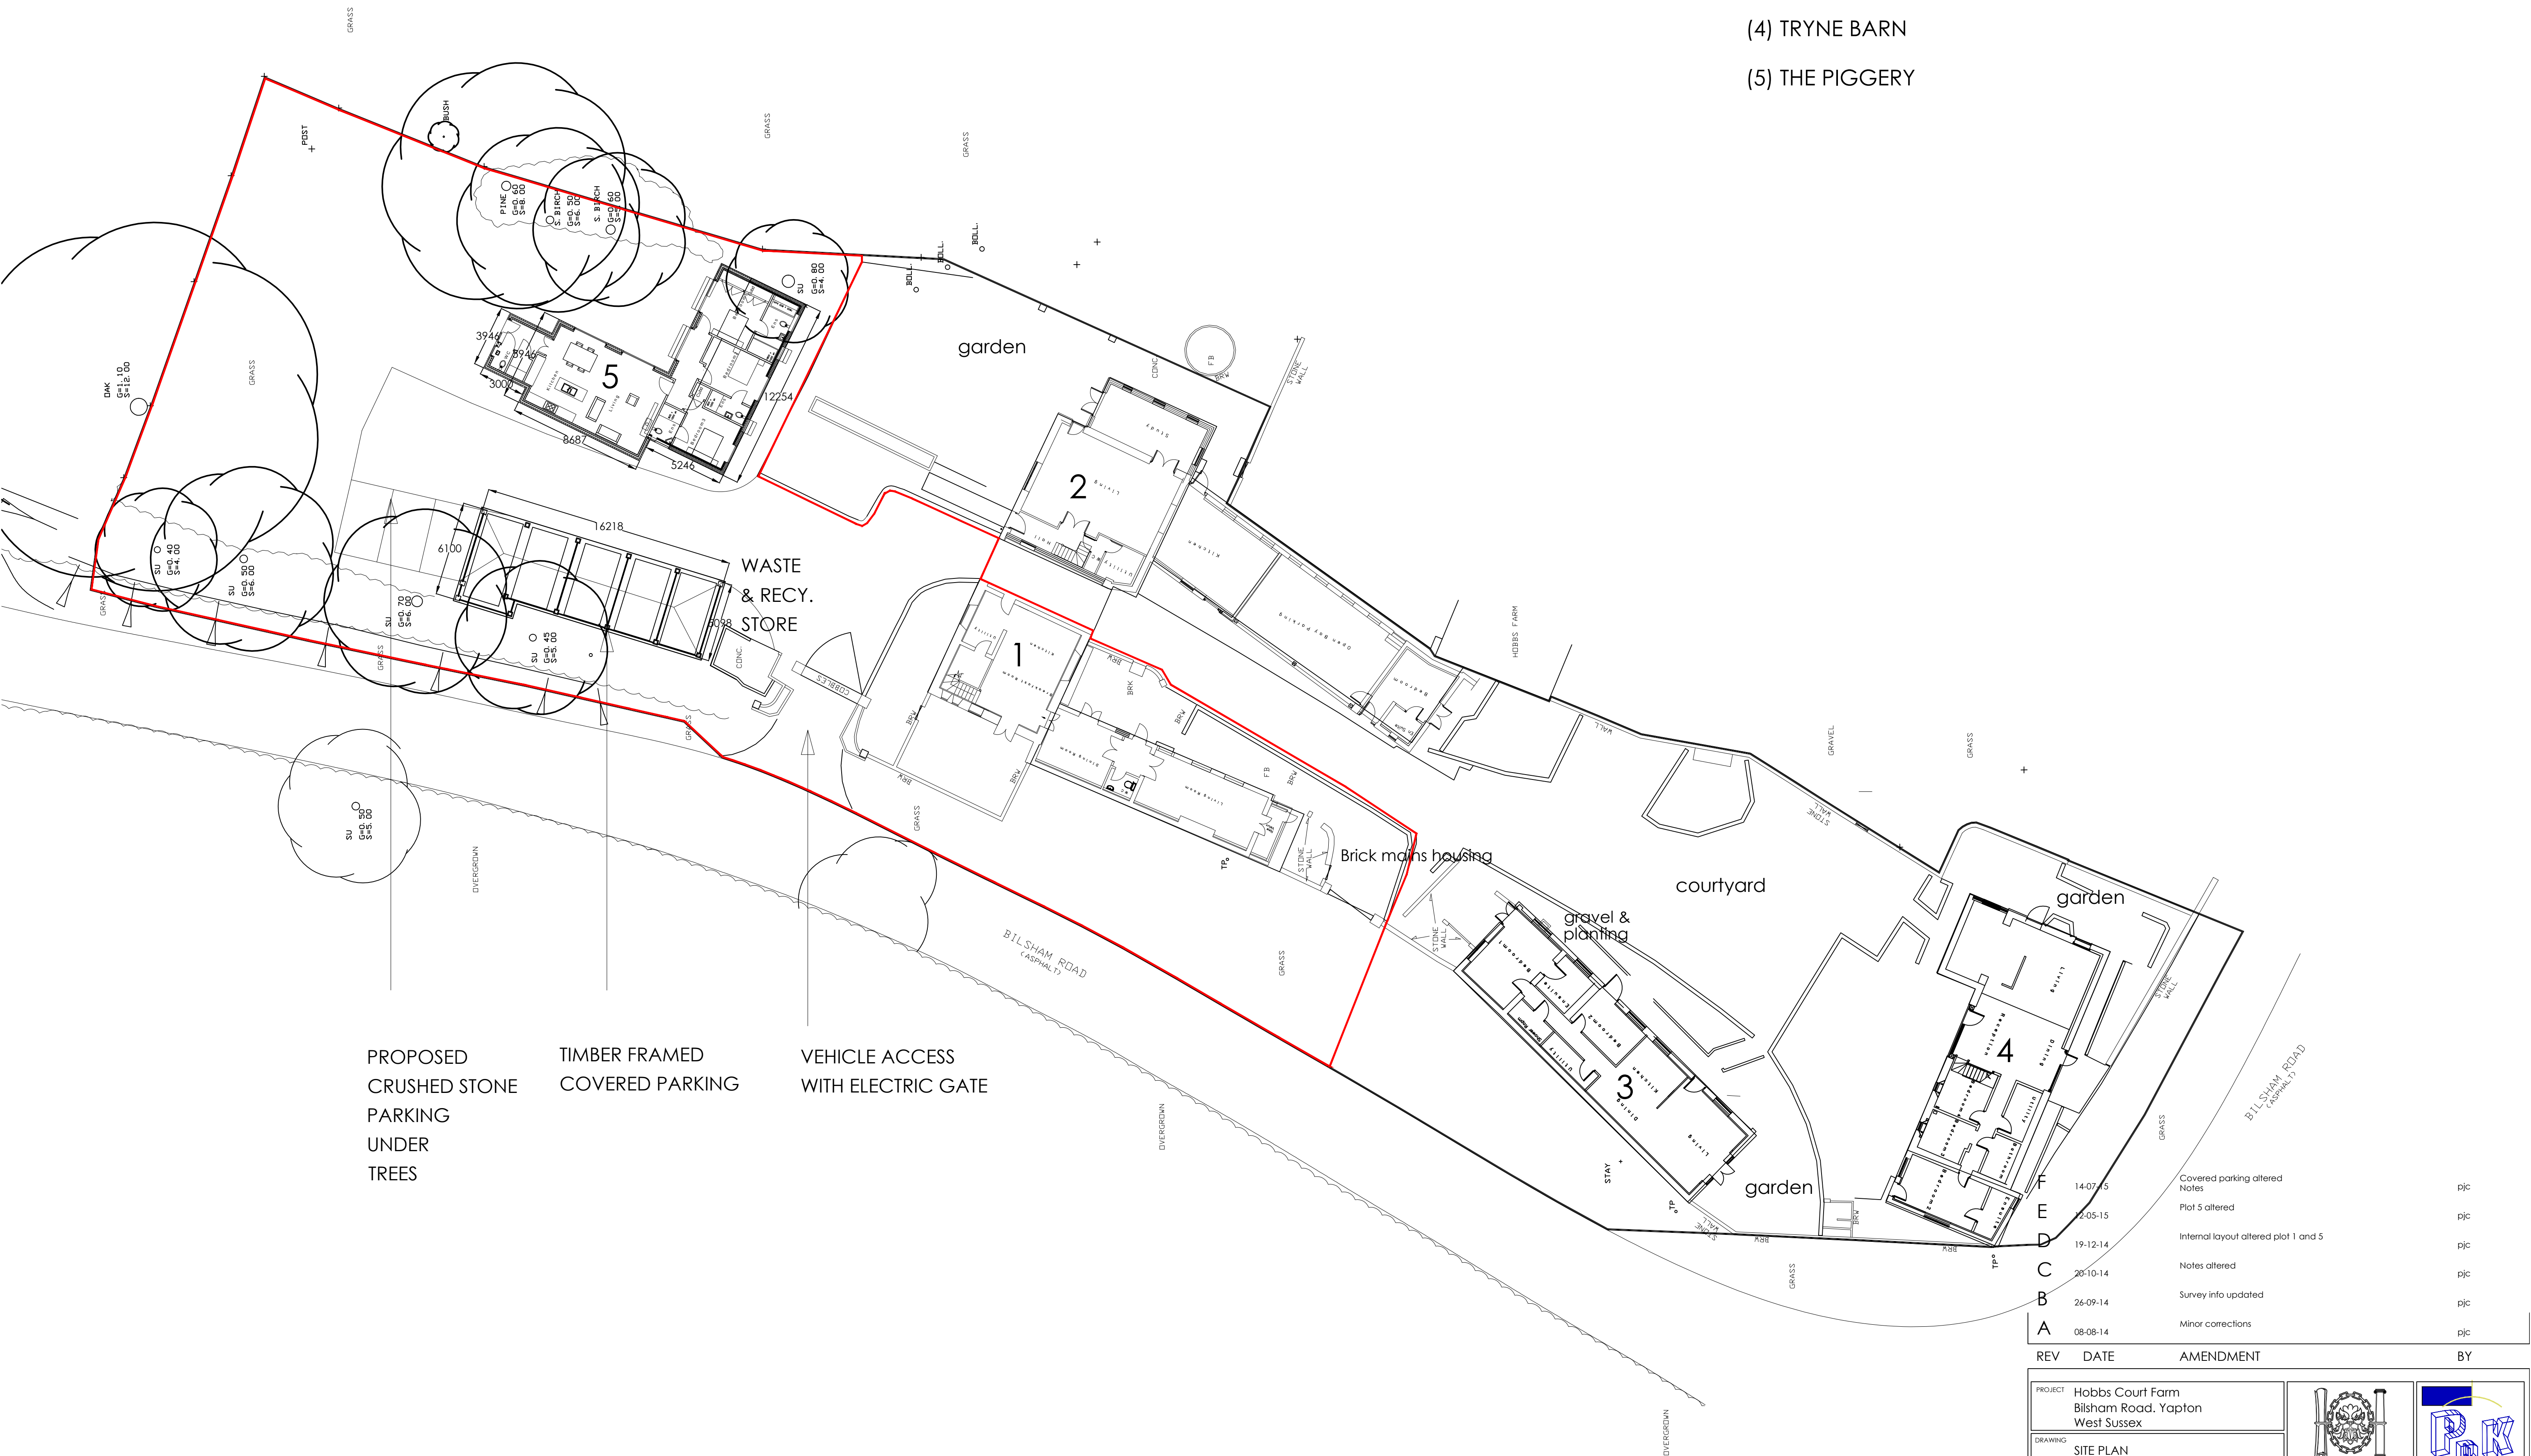

PROPOSED
CRUSHED STONE
PARKING
UNDER
TREES

TIMBER FRAMED
COVERED PARKING

VEHICLE ACCESS
WITH ELECTRIC GATE

- KEY
- (1) STANCOMB
 - (2) DOVECOTE
 - (3) COTTARS
 - (4) TRYNE BARN
 - (5) THE PIGGERY

NOTE
THIS DRAWING MAY BE SCALED FOR PLANNING PURPOSES ONLY.
ALL DIMENSIONS TO BE CHECKED ON SITE PRIOR TO COMMENCEMENT OF WORK. ALL DIMENSIONS RELATING TO SUB-CONTRACTORS OR SUPPLIERS WORK MUST BE CHECKED AND AGREED BETWEEN THE GENERAL CONTRACTOR, THE SUB-CONTRACTOR(S) AND / OR SUPPLIER(S). ALL DIMENSIONS ARE IN MILLIMETRES. ALL WORKS OR MATERIALS INDICATED ON THE DRAWING ARE TO BE TO THE LATEST BRITISH STANDARDS AND ARE TO BE CARRIED OUT IN ACCORDANCE WITH THE RELEVANT CODES OF PRACTICE OR RECOGNISED TRADE ASSOCIATION RECOMMENDATIONS AND PUBLICATIONS.
THIS DRAWING TO BE READ IN CONJUNCTION WITH ALL RELEVANT DRAWINGS AND SPECIFICATIONS OF OTHER CONSULTANTS.
ANY DISCREPANCIES TO BE BROUGHT TO THE ATTENTION OF PDK ARCHITECTURE AND SURVEYING, IF IN DOUBT ASK.
© THIS DRAWING IS THE COPYRIGHT OF PDK ARCHITECTURE AND SURVEYING.

APPR	DATE	STATUS

REV	DATE	AMENDMENT	BY
A	08-08-14	Minor corrections	pjc
B	26-09-14	Survey info updated	pjc
C	20-10-14	Notes altered	pjc
D	19-12-14	Internal layout altered plot 1 and 5	pjc
E	12-05-15	Plot 5 altered	pjc
F	14-07-15	Covered parking altered	pjc

1:200 @ A1 1:400 @ A3

metres 2 4 6 8 10 12 14 16 18 20

PROJECT

Hobbs Court Farm
Bilsham Road, Yapton
West Sussex

DRAWING

SITE PLAN

Date

July 2014

Drawn By

Scale

1: 200 @A1

Its App. By

DKC

Drawing No

600 F

File Location

0060

29 Breach Avenue,
Southbourne,
Emsworth,
Hampshire, PO10 8NB
T: 01243 697164
M: 07879471666
www.pdkconsulting.co.uk

PDK
Architecture
and
Surveying